


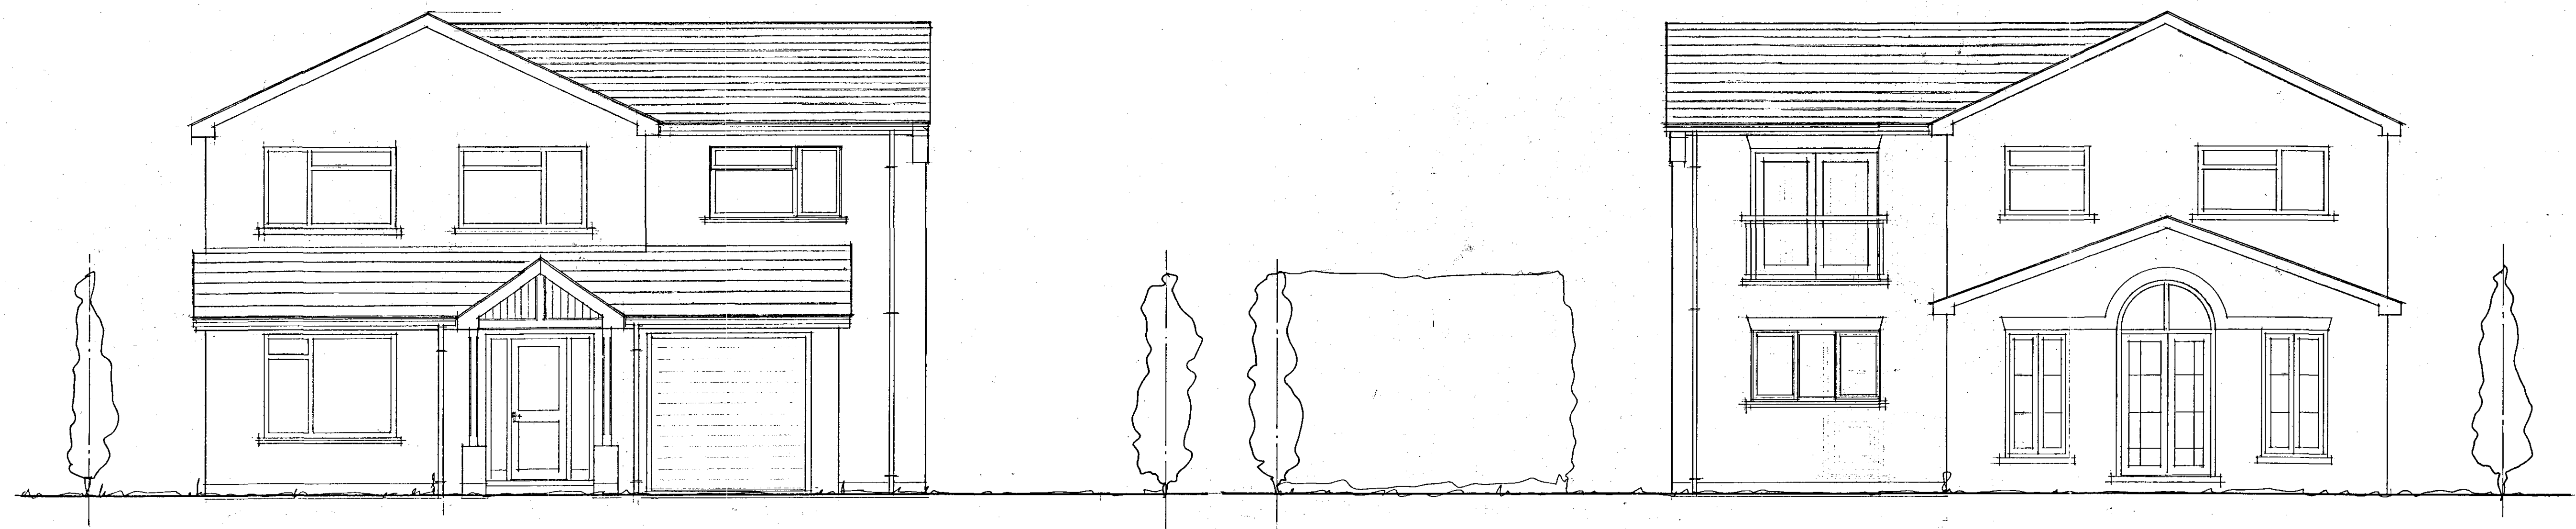


FRONT ELEVATION

REAR ELEVATION



SIDE ELEVATION

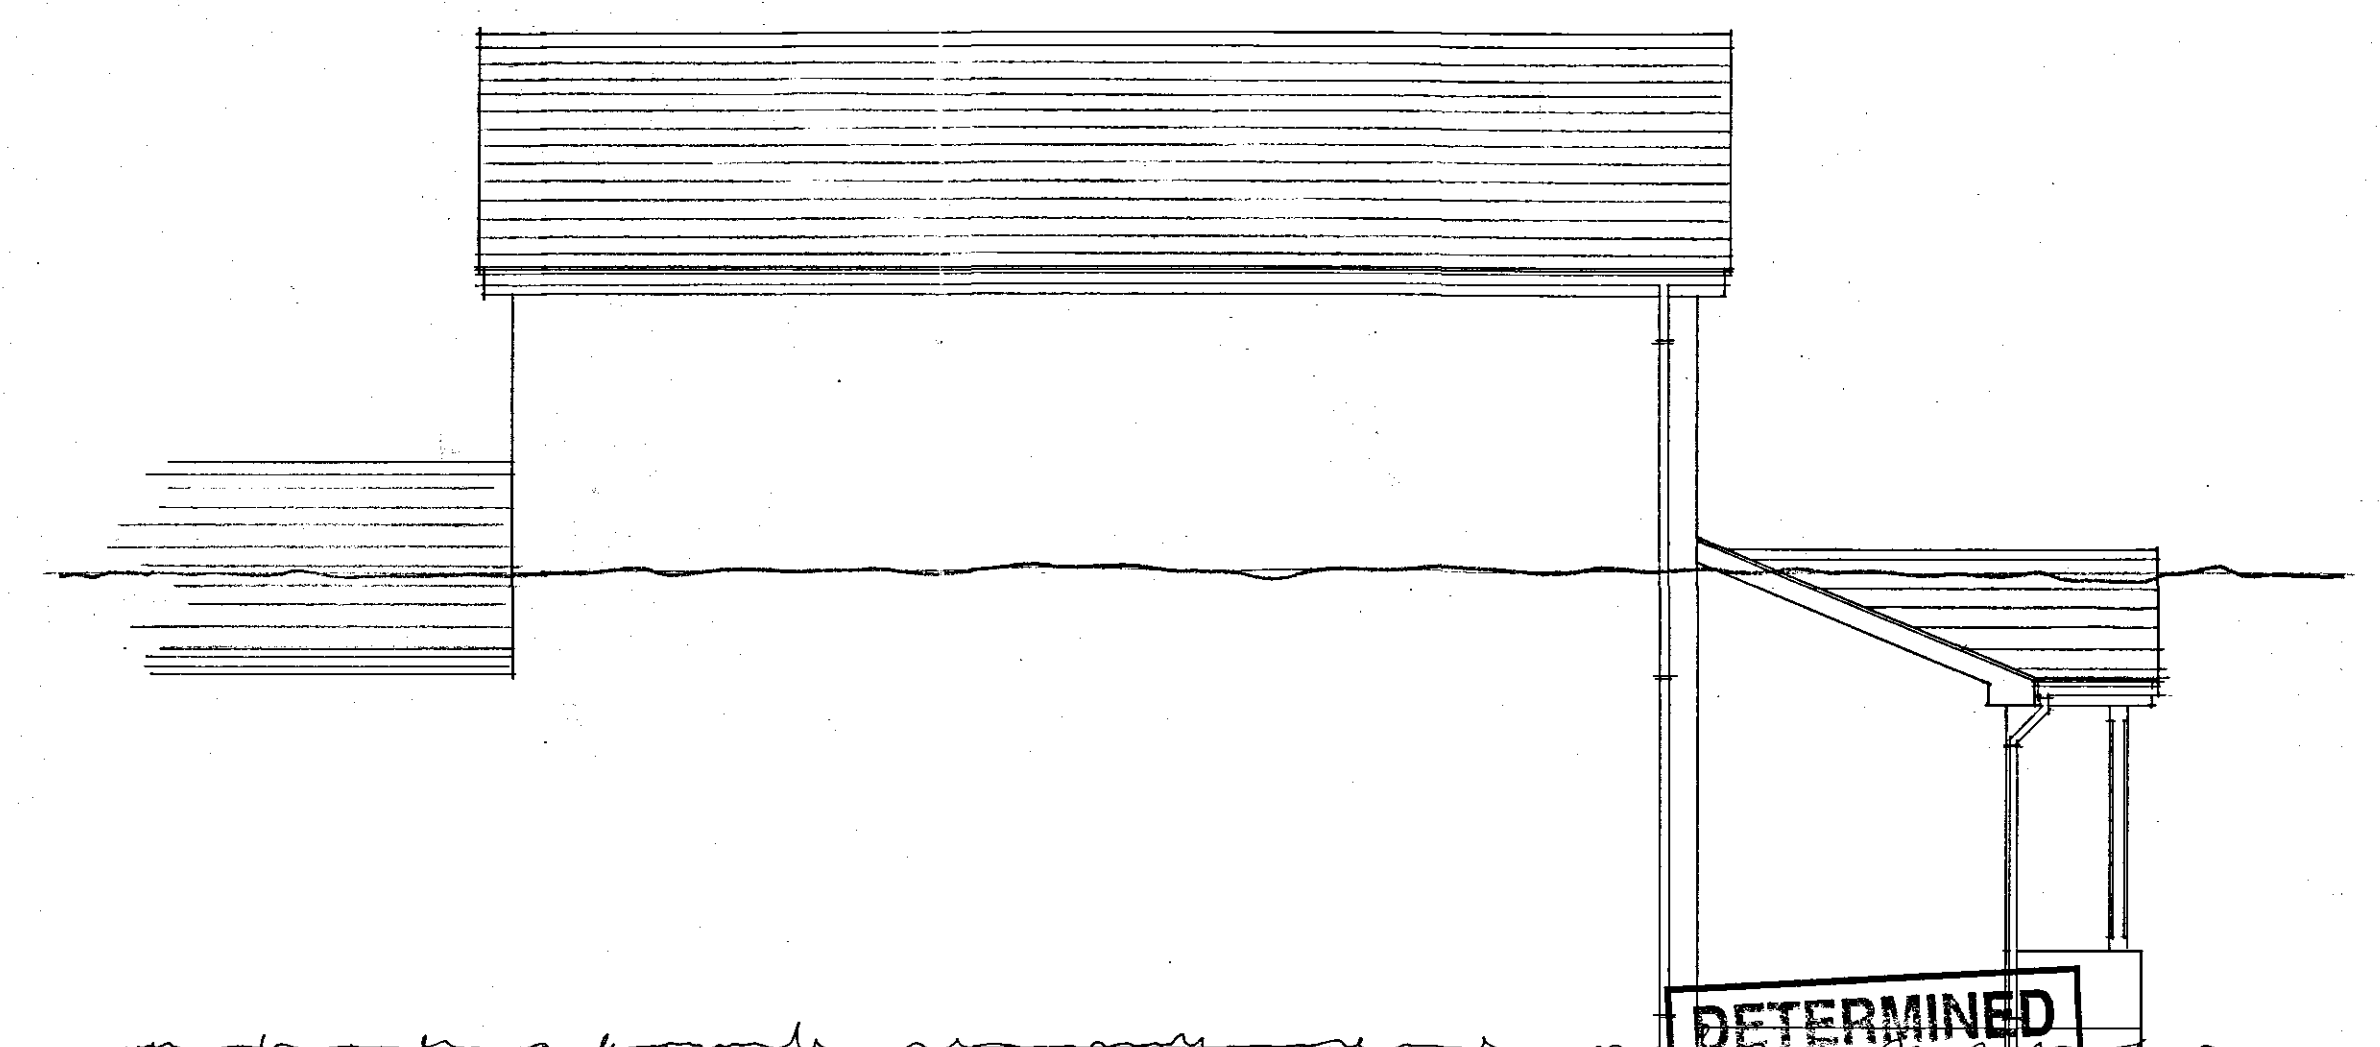

SIDE ELEVATION

**DETERMINED
PLAN**

AMENDED PLAN

Ref. A1

TO BE READ IN CONJUNCTION WITH ARCHITECTS SPECIFICATION AND ANY OTHER DRAWINGS
 ALSO TO BE READ IN CONJUNCTION WITH LOCAL AUTHORITY PLANNING PERMISSION AND BUILDING
 REGULATIONS APPROVAL AND ANY OTHER CONSENTS
 ALSO TO BE READ IN CONJUNCTION WITH ANY ENGINEERS STRUCTURAL CALCULATIONS AND DETAILS
 ALL EXTERNAL MATERIALS & FINISHES TO MATCH THOSE EXISTING, UNLESS OTHERWISE AGREED
 ALL DIMENSIONS, LEVELS, STRUCTURE ETC. TO BE CHECKED AND AGREED ON SITE

SHDC
 Planning & Development
 20 SEP 2007
 Ref: 119/07

61 THE DELPH, LONG SUTTON ELEVATIONS - AS PROPOSED

PROPOSED EXTENSION FOR MR & MRS N.G. SOUTER

NTS 04 B

JUNE '07

1:50

ROGER WRIGHT architect