

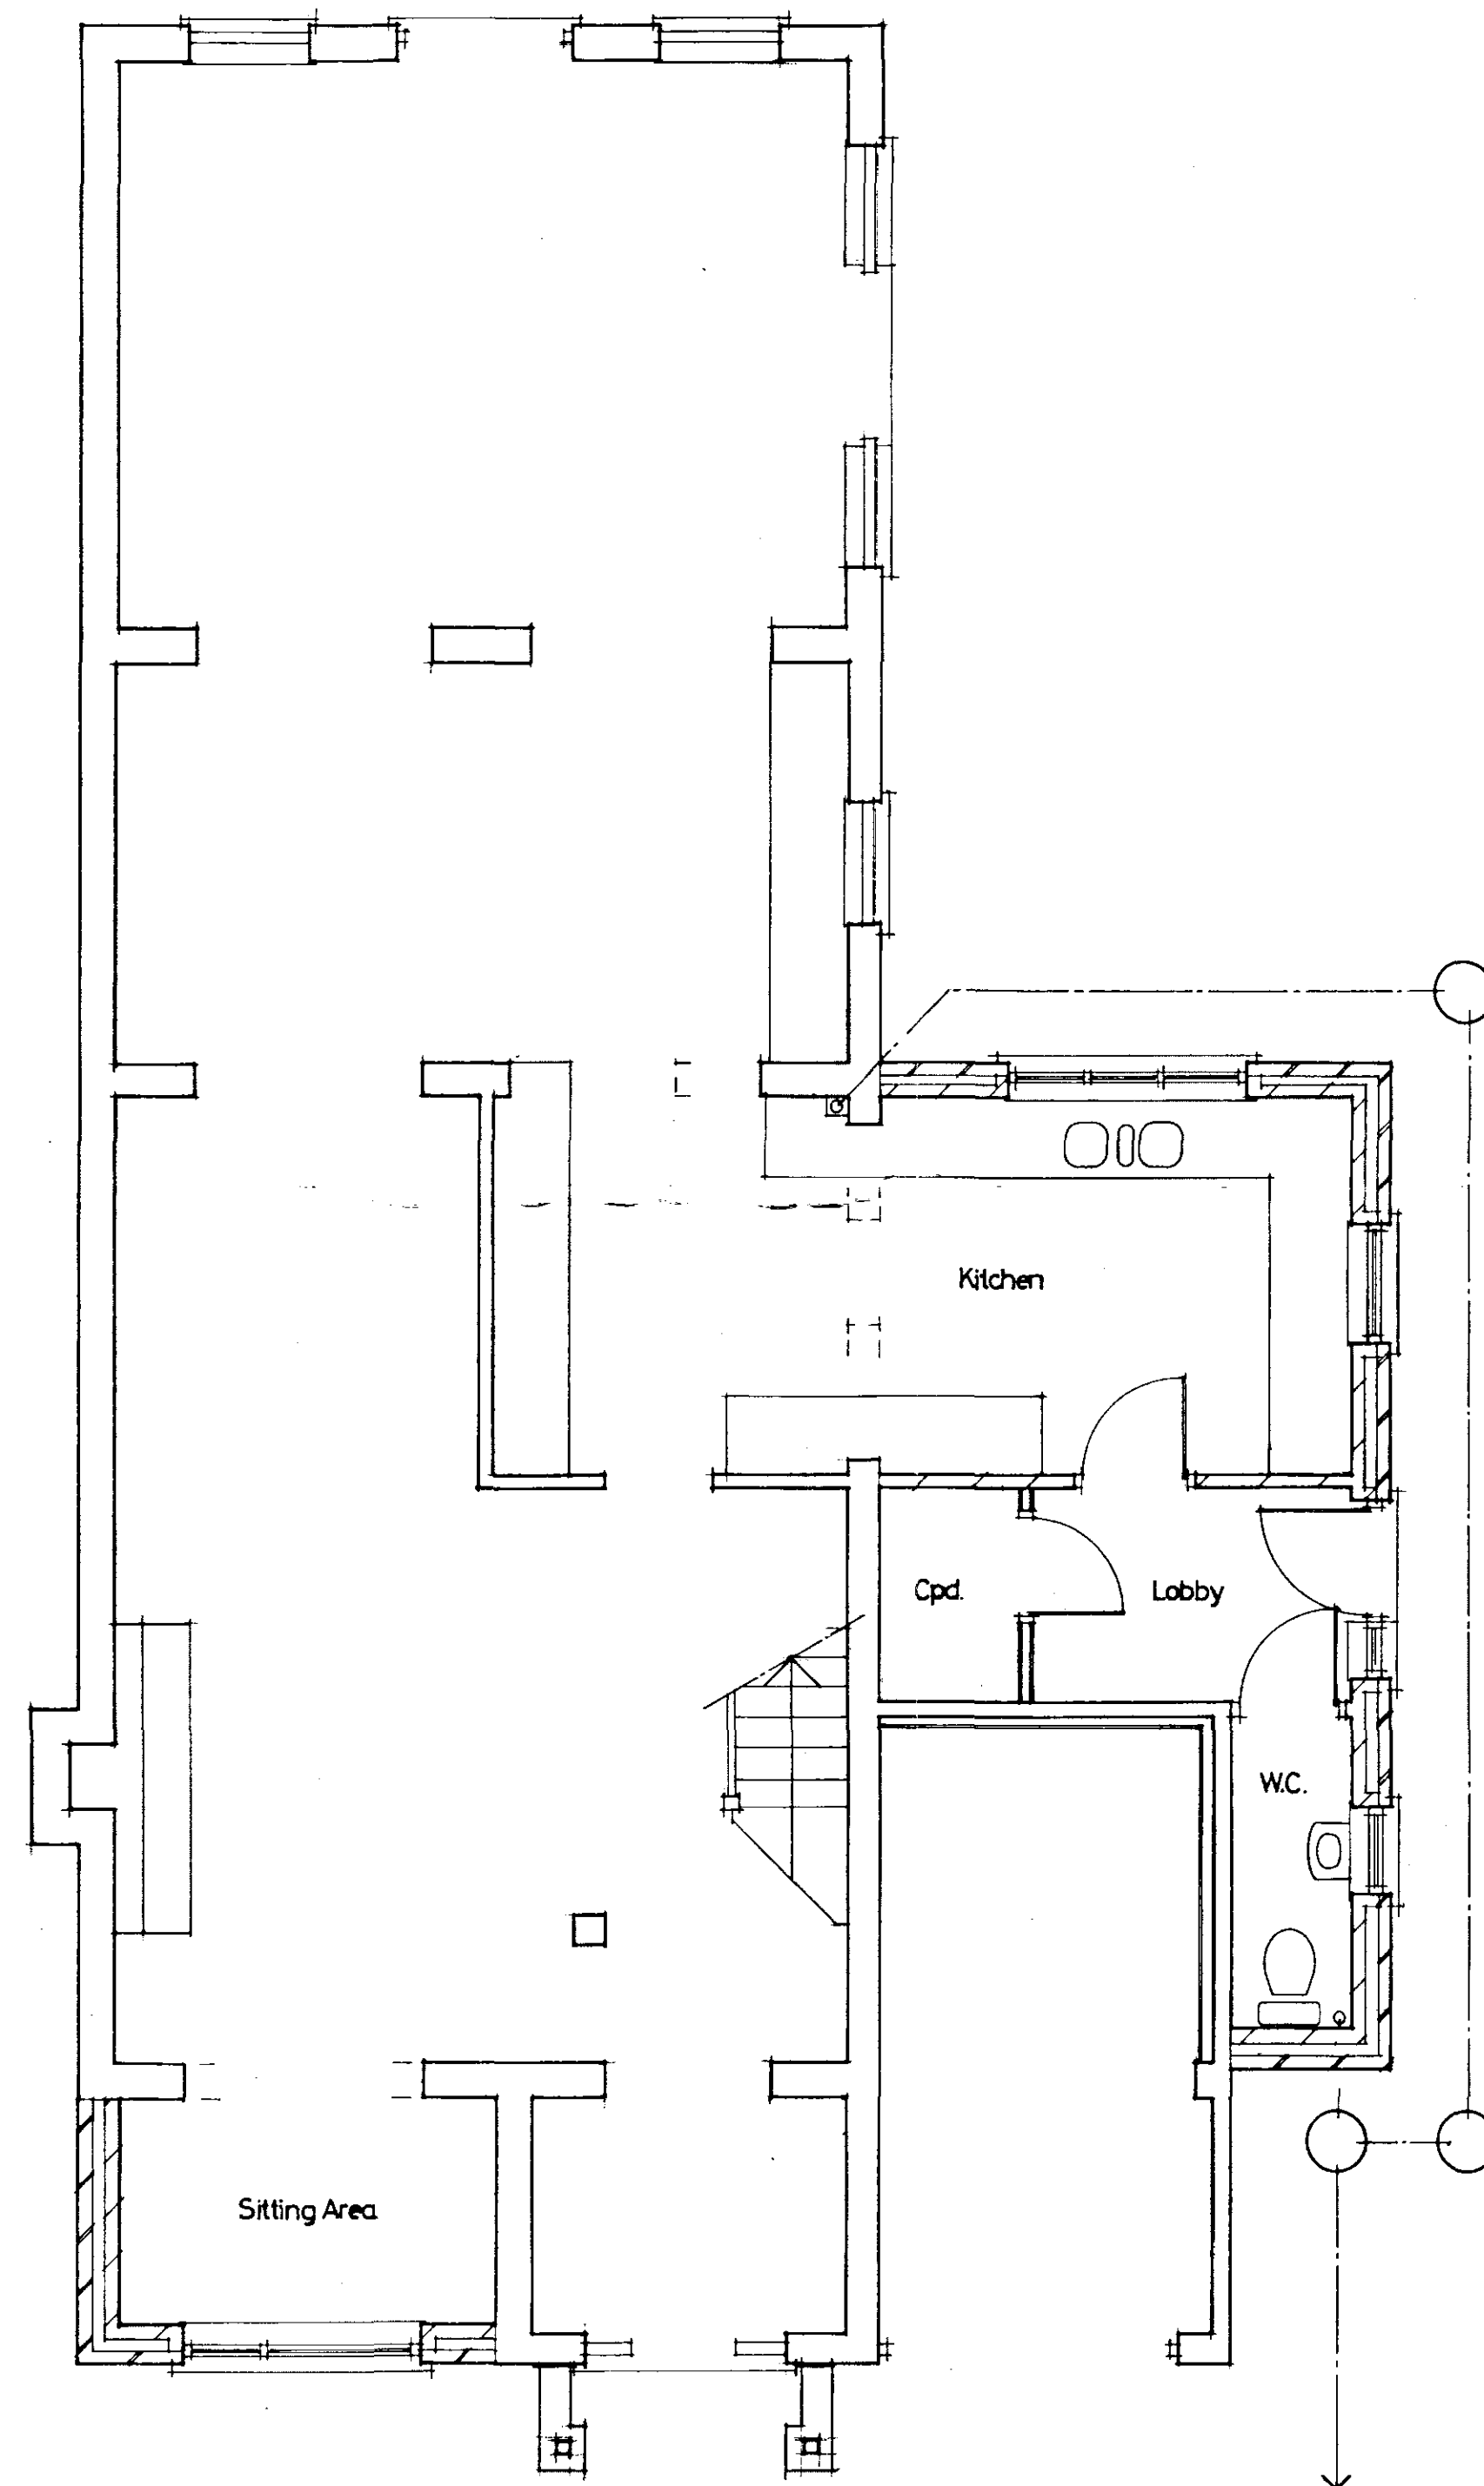


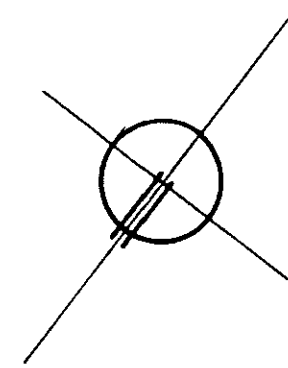

GROUND FLOOR PLAN

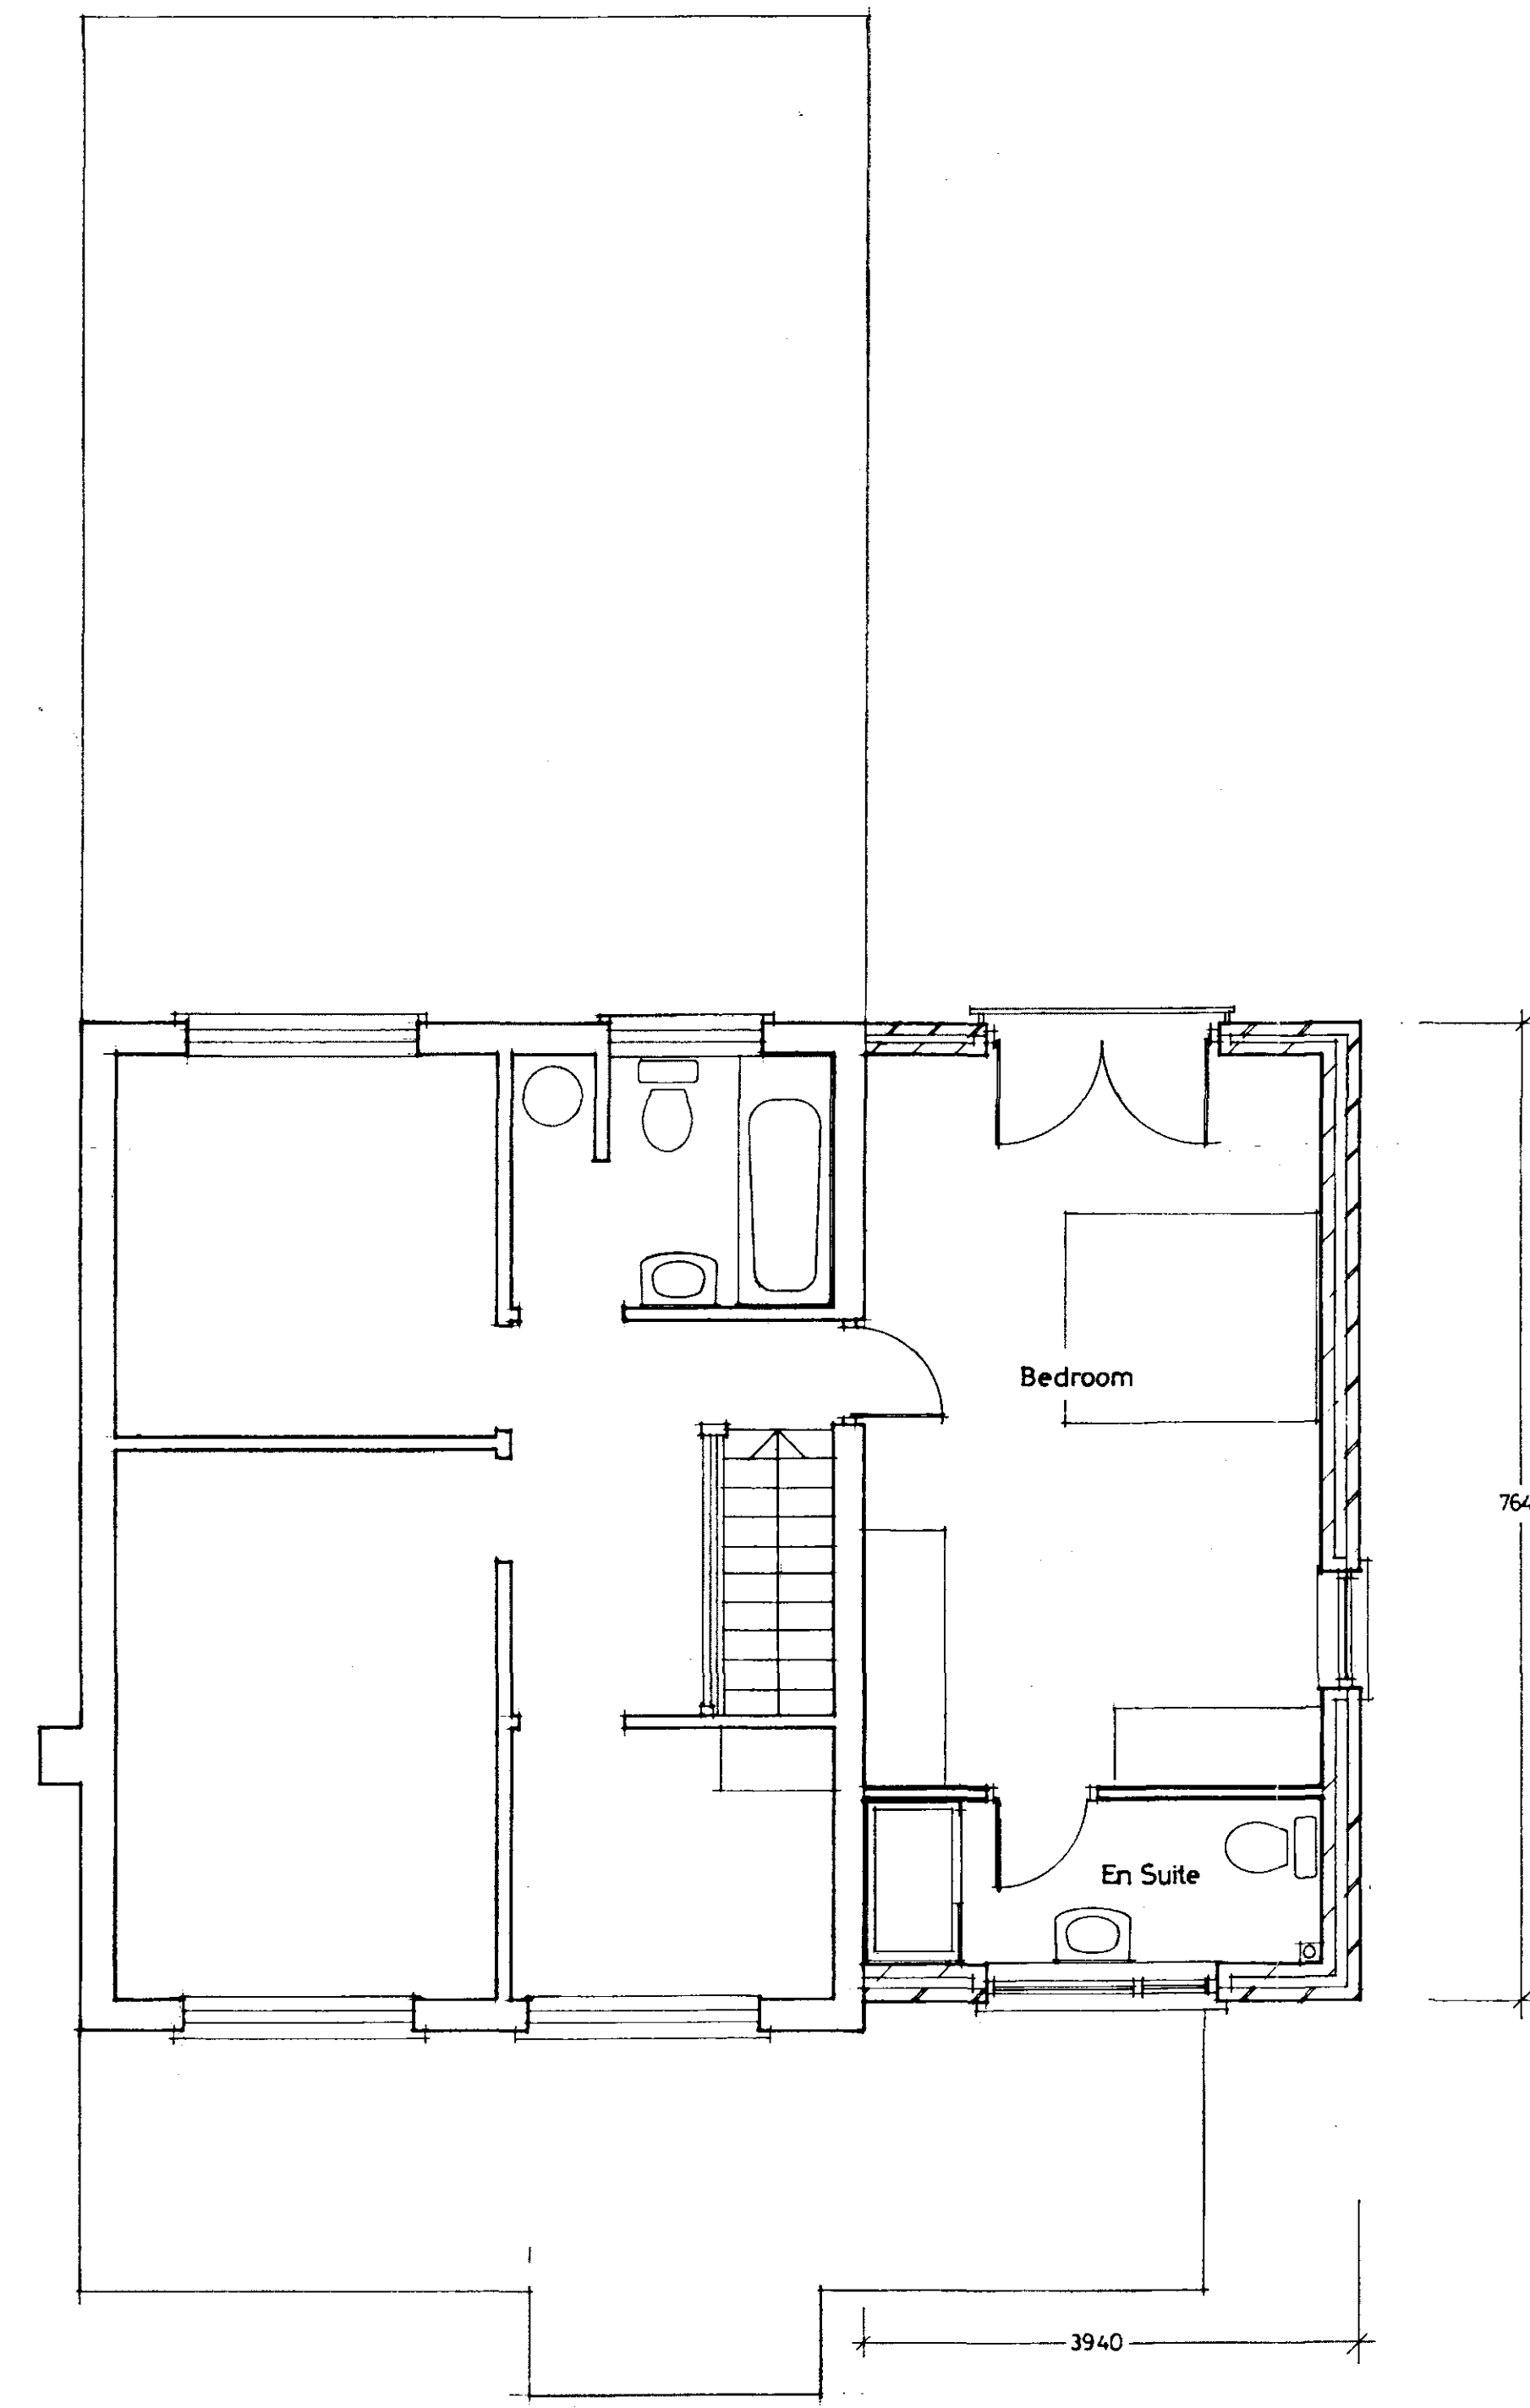

FIRST FLOOR PLAN

**DETERMINED
PLAN**

SHDC
Planning & Development
14 AUG 2007
Ref: 1119/07

TO BE READ IN CONJUNCTION WITH ARCHITECTS SPECIFICATION AND ANY OTHER DRAWINGS
ALSO TO BE READ IN CONJUNCTION WITH LOCAL AUTHORITY PLANNING PERMISSION AND BUILDING
REGULATIONS APPROVAL AND ANY OTHER CONSENTS
ALSO TO BE READ IN CONJUNCTION WITH ANY ENGINEERS STRUCTURAL CALCULATIONS AND DETAILS
ALL EXTERNAL MATERIALS & FINISHES TO MATCH THOSE EXISTING, UNLESS OTHERWISE AGREED
ALL DIMENSIONS, LEVELS, STRUCTURE ETC. TO BE CHECKED AND AGREED ON SITE