


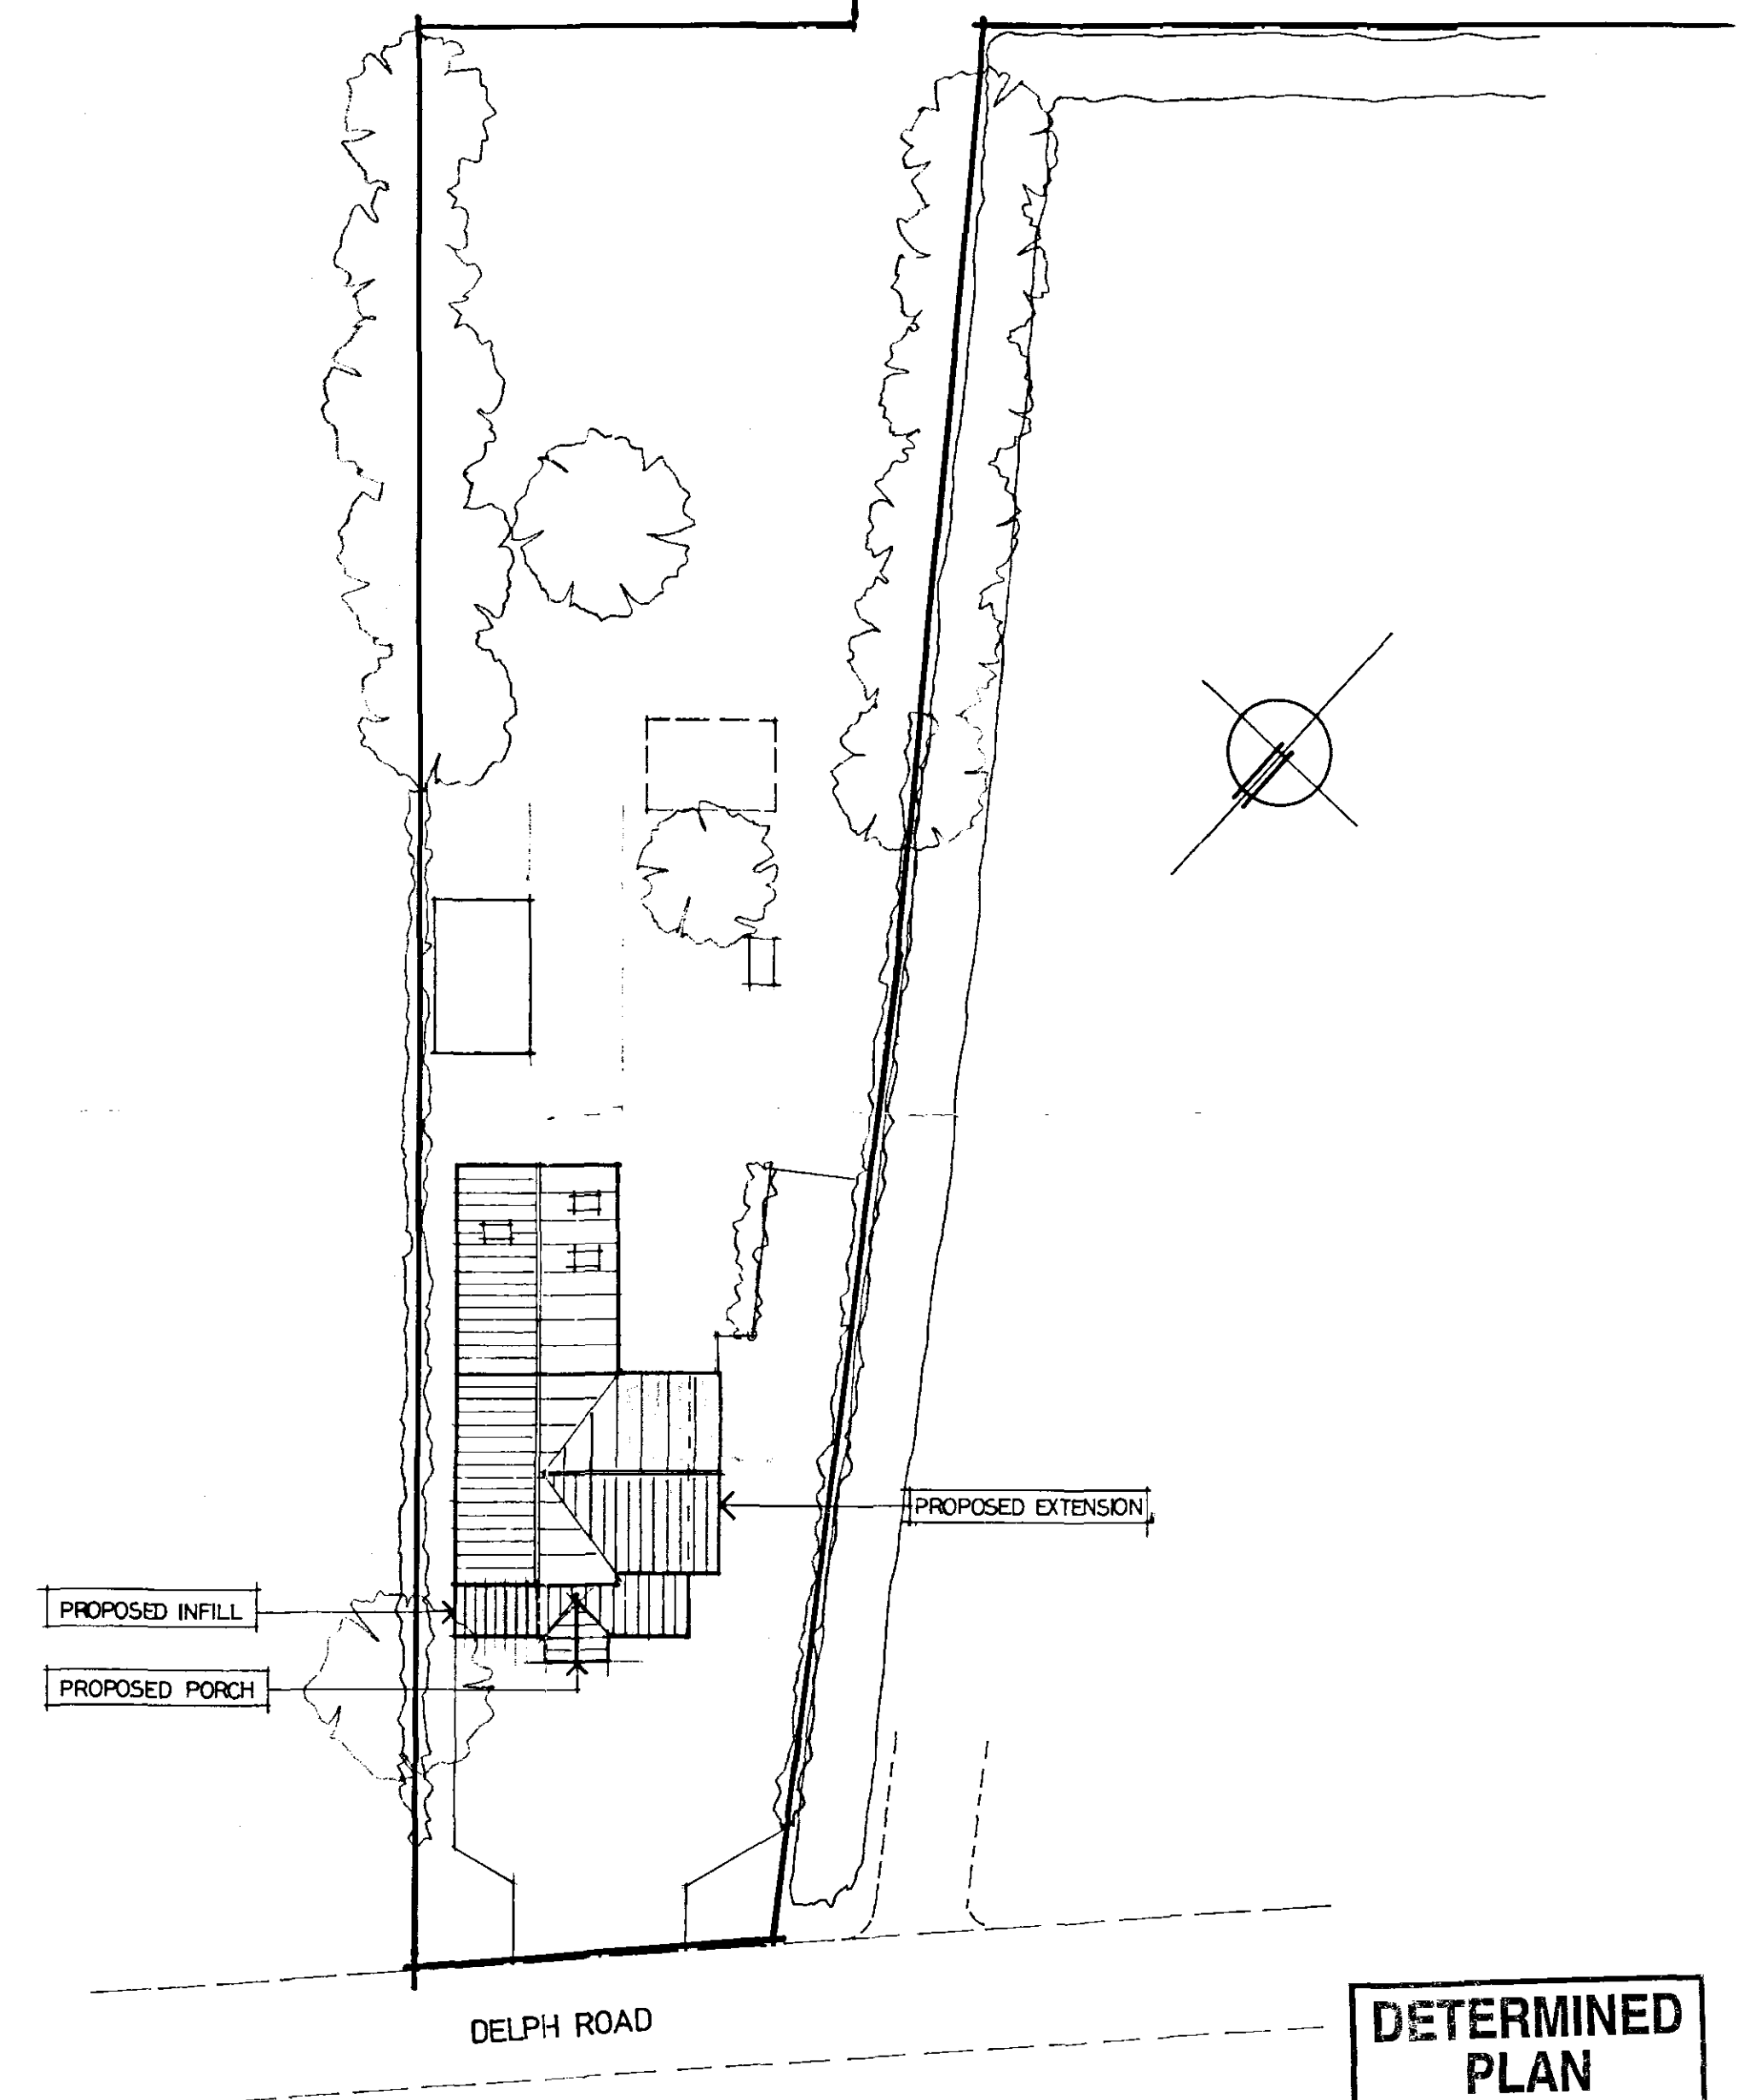

SITE PLAN 1:250

DETERMINED
PLAN

SHDC
Planning & Development
14 AUG 2007
Ref: 119107