




FRONT ELEVATION



REAR ELEVATION



SIDE ELEVATION

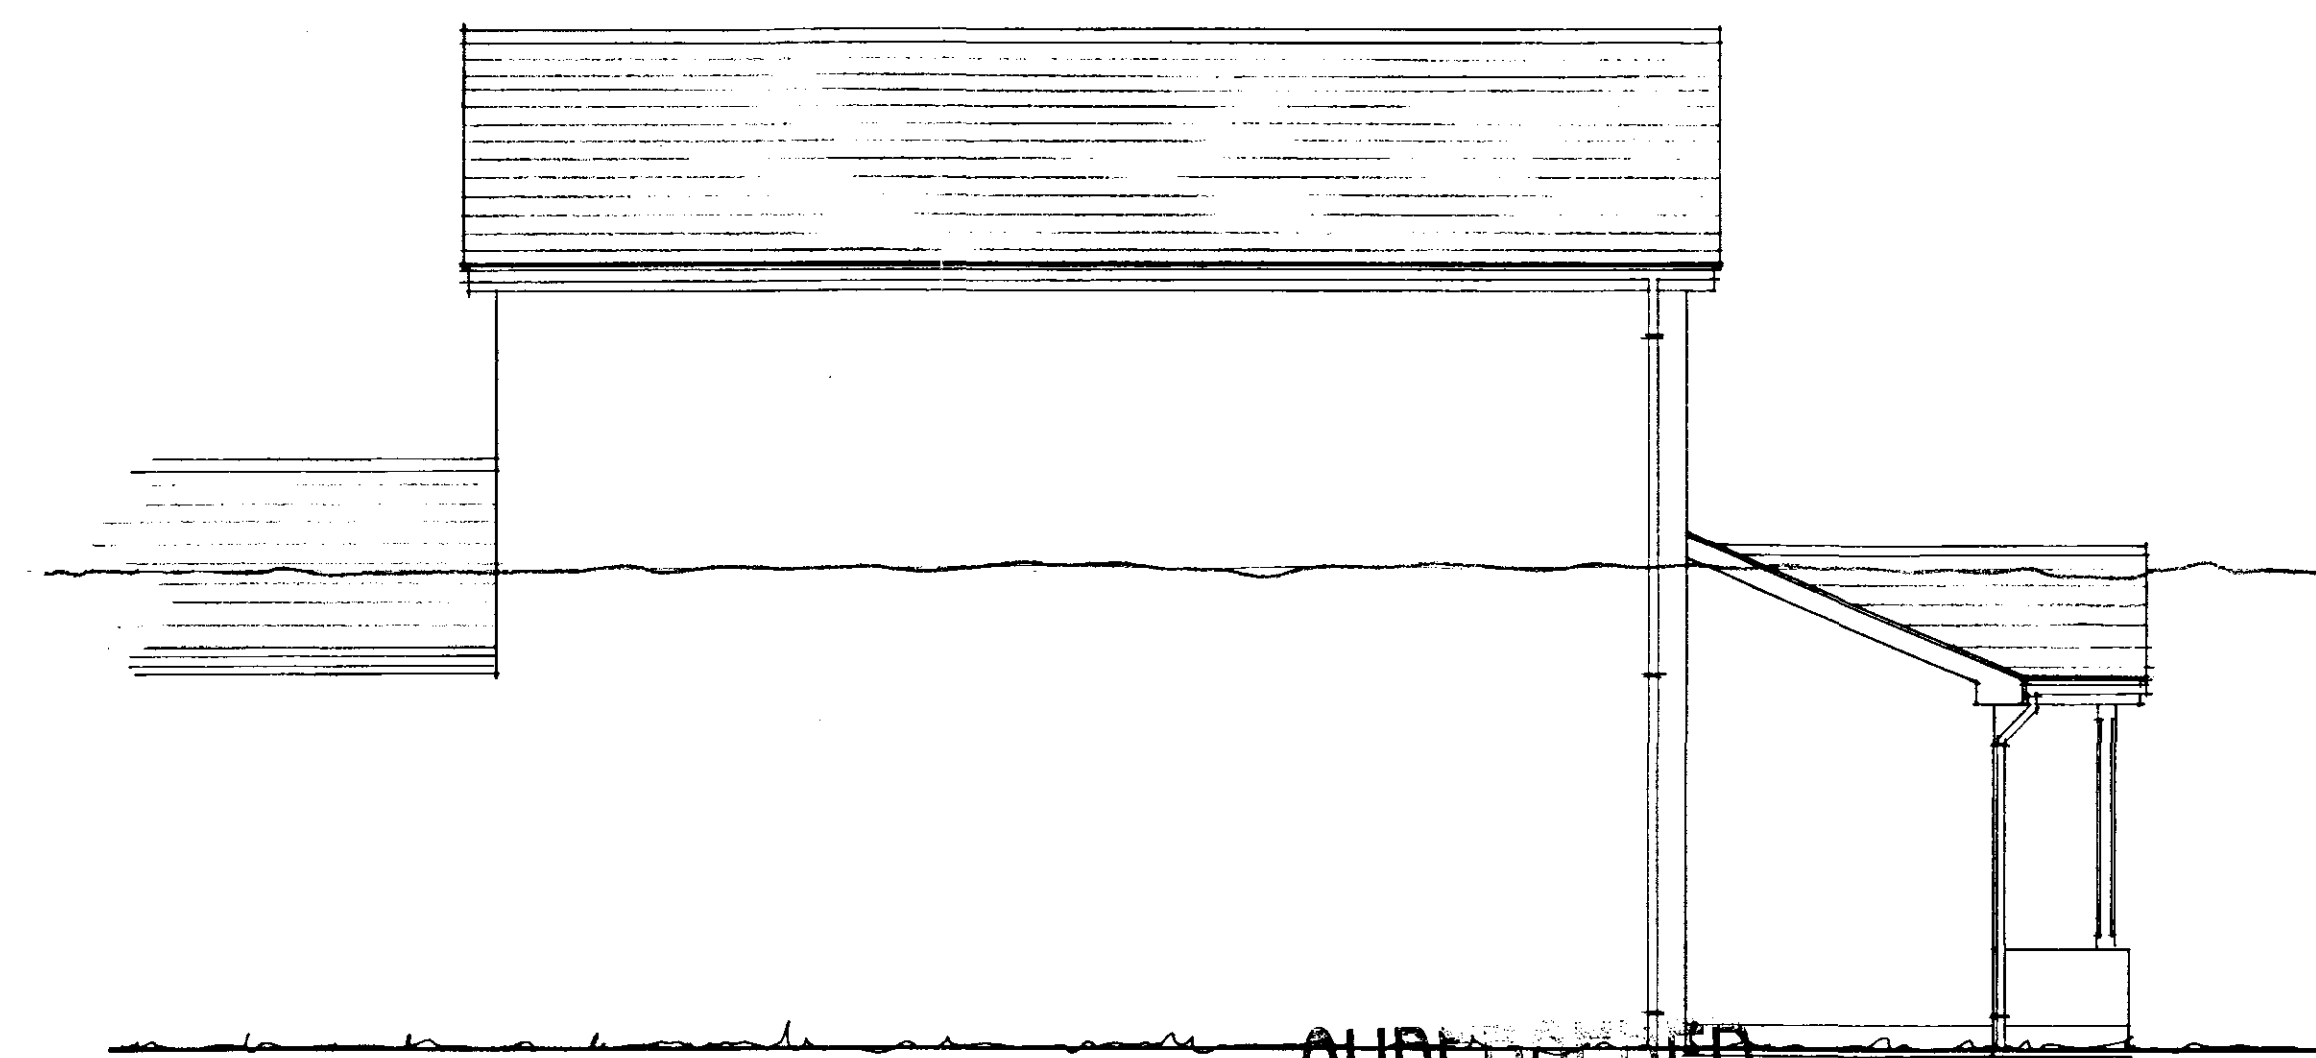

SIDE ELEVATION

SUPERSEDED

Planning Department
14 AUG 2007
Ref: 1119103

TO BE READ IN CONJUNCTION WITH ARCHITECTS SPECIFICATION AND ANY OTHER DRAWINGS
ALSO TO BE READ IN CONJUNCTION WITH LOCAL AUTHORITY PLANNING PERMISSION AND BUILDING REGULATIONS APPROVAL AND ANY OTHER CONSENTS
ALSO TO BE READ IN CONJUNCTION WITH ANY ENGINEERS STRUCTURAL CALCULATIONS AND DETAILS
ALL EXTERNAL MATERIALS & FINISHES TO MATCH THOSE EXISTING, UNLESS OTHERWISE AGREED
ALL DIMENSIONS, LEVELS, STRUCTURE ETC. TO BE CHECKED AND AGREED ON SITE