

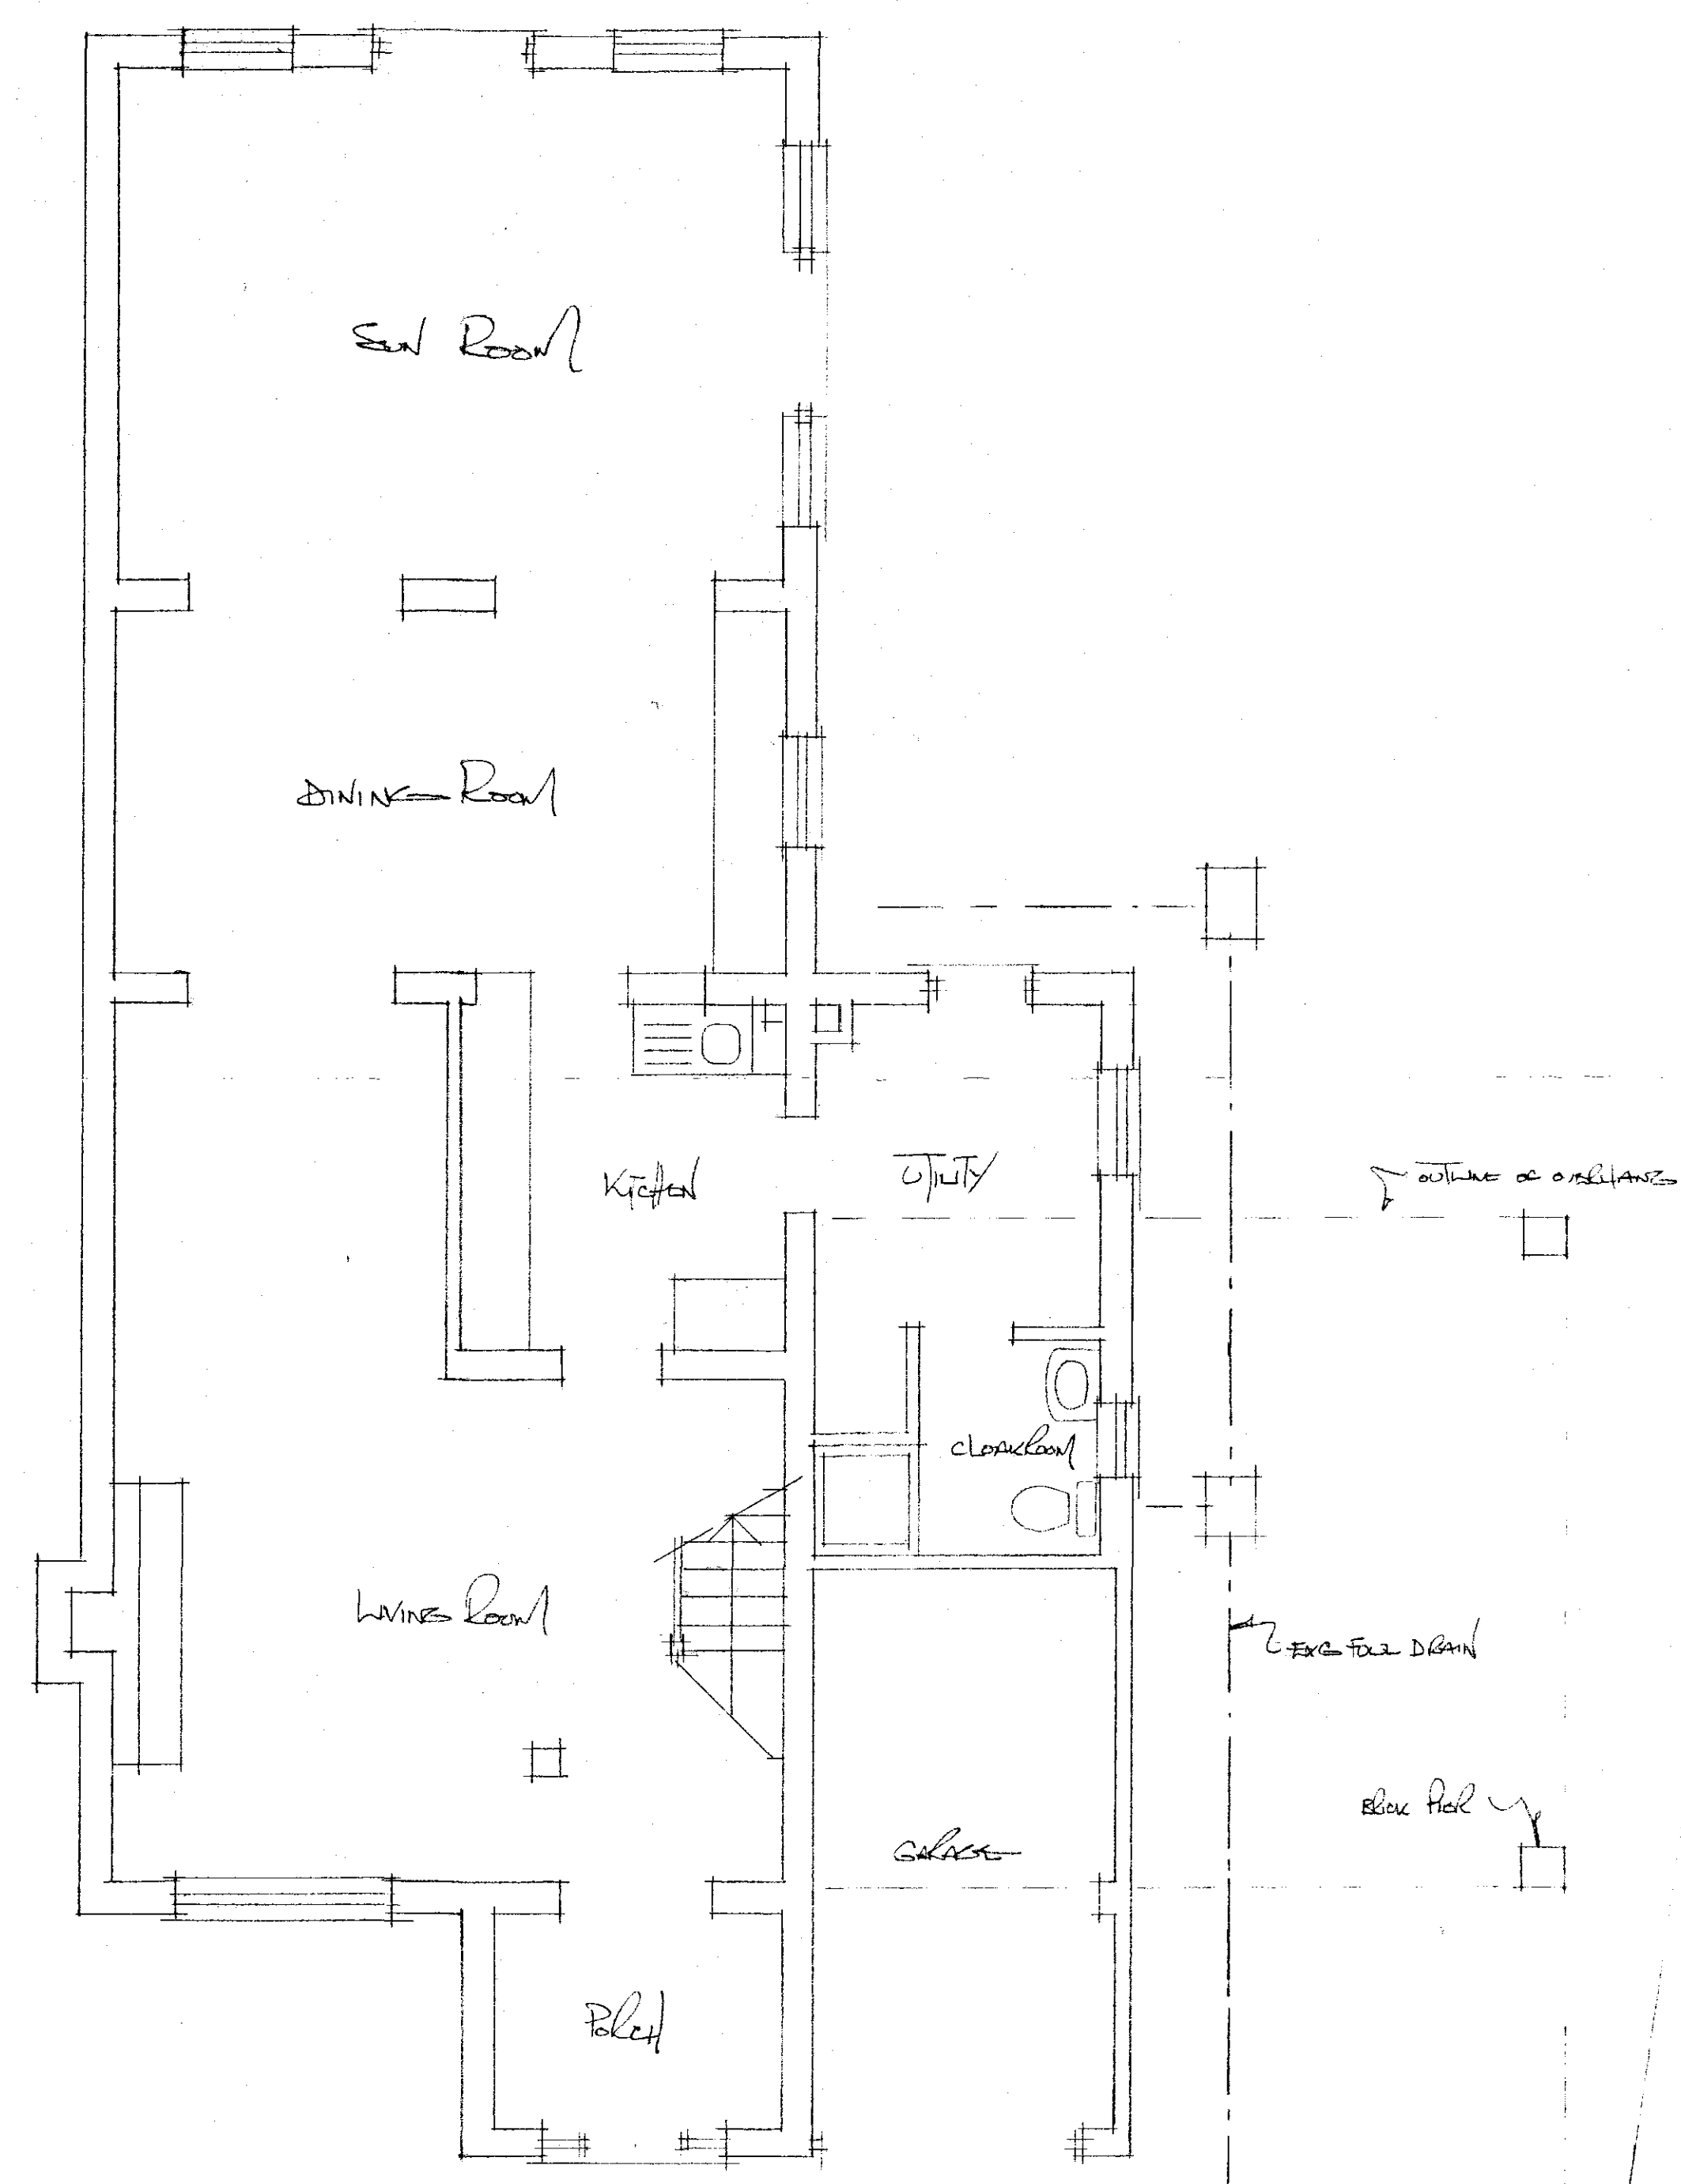


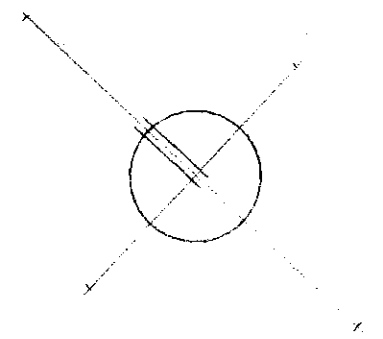

GROUND FLOOR PLAN

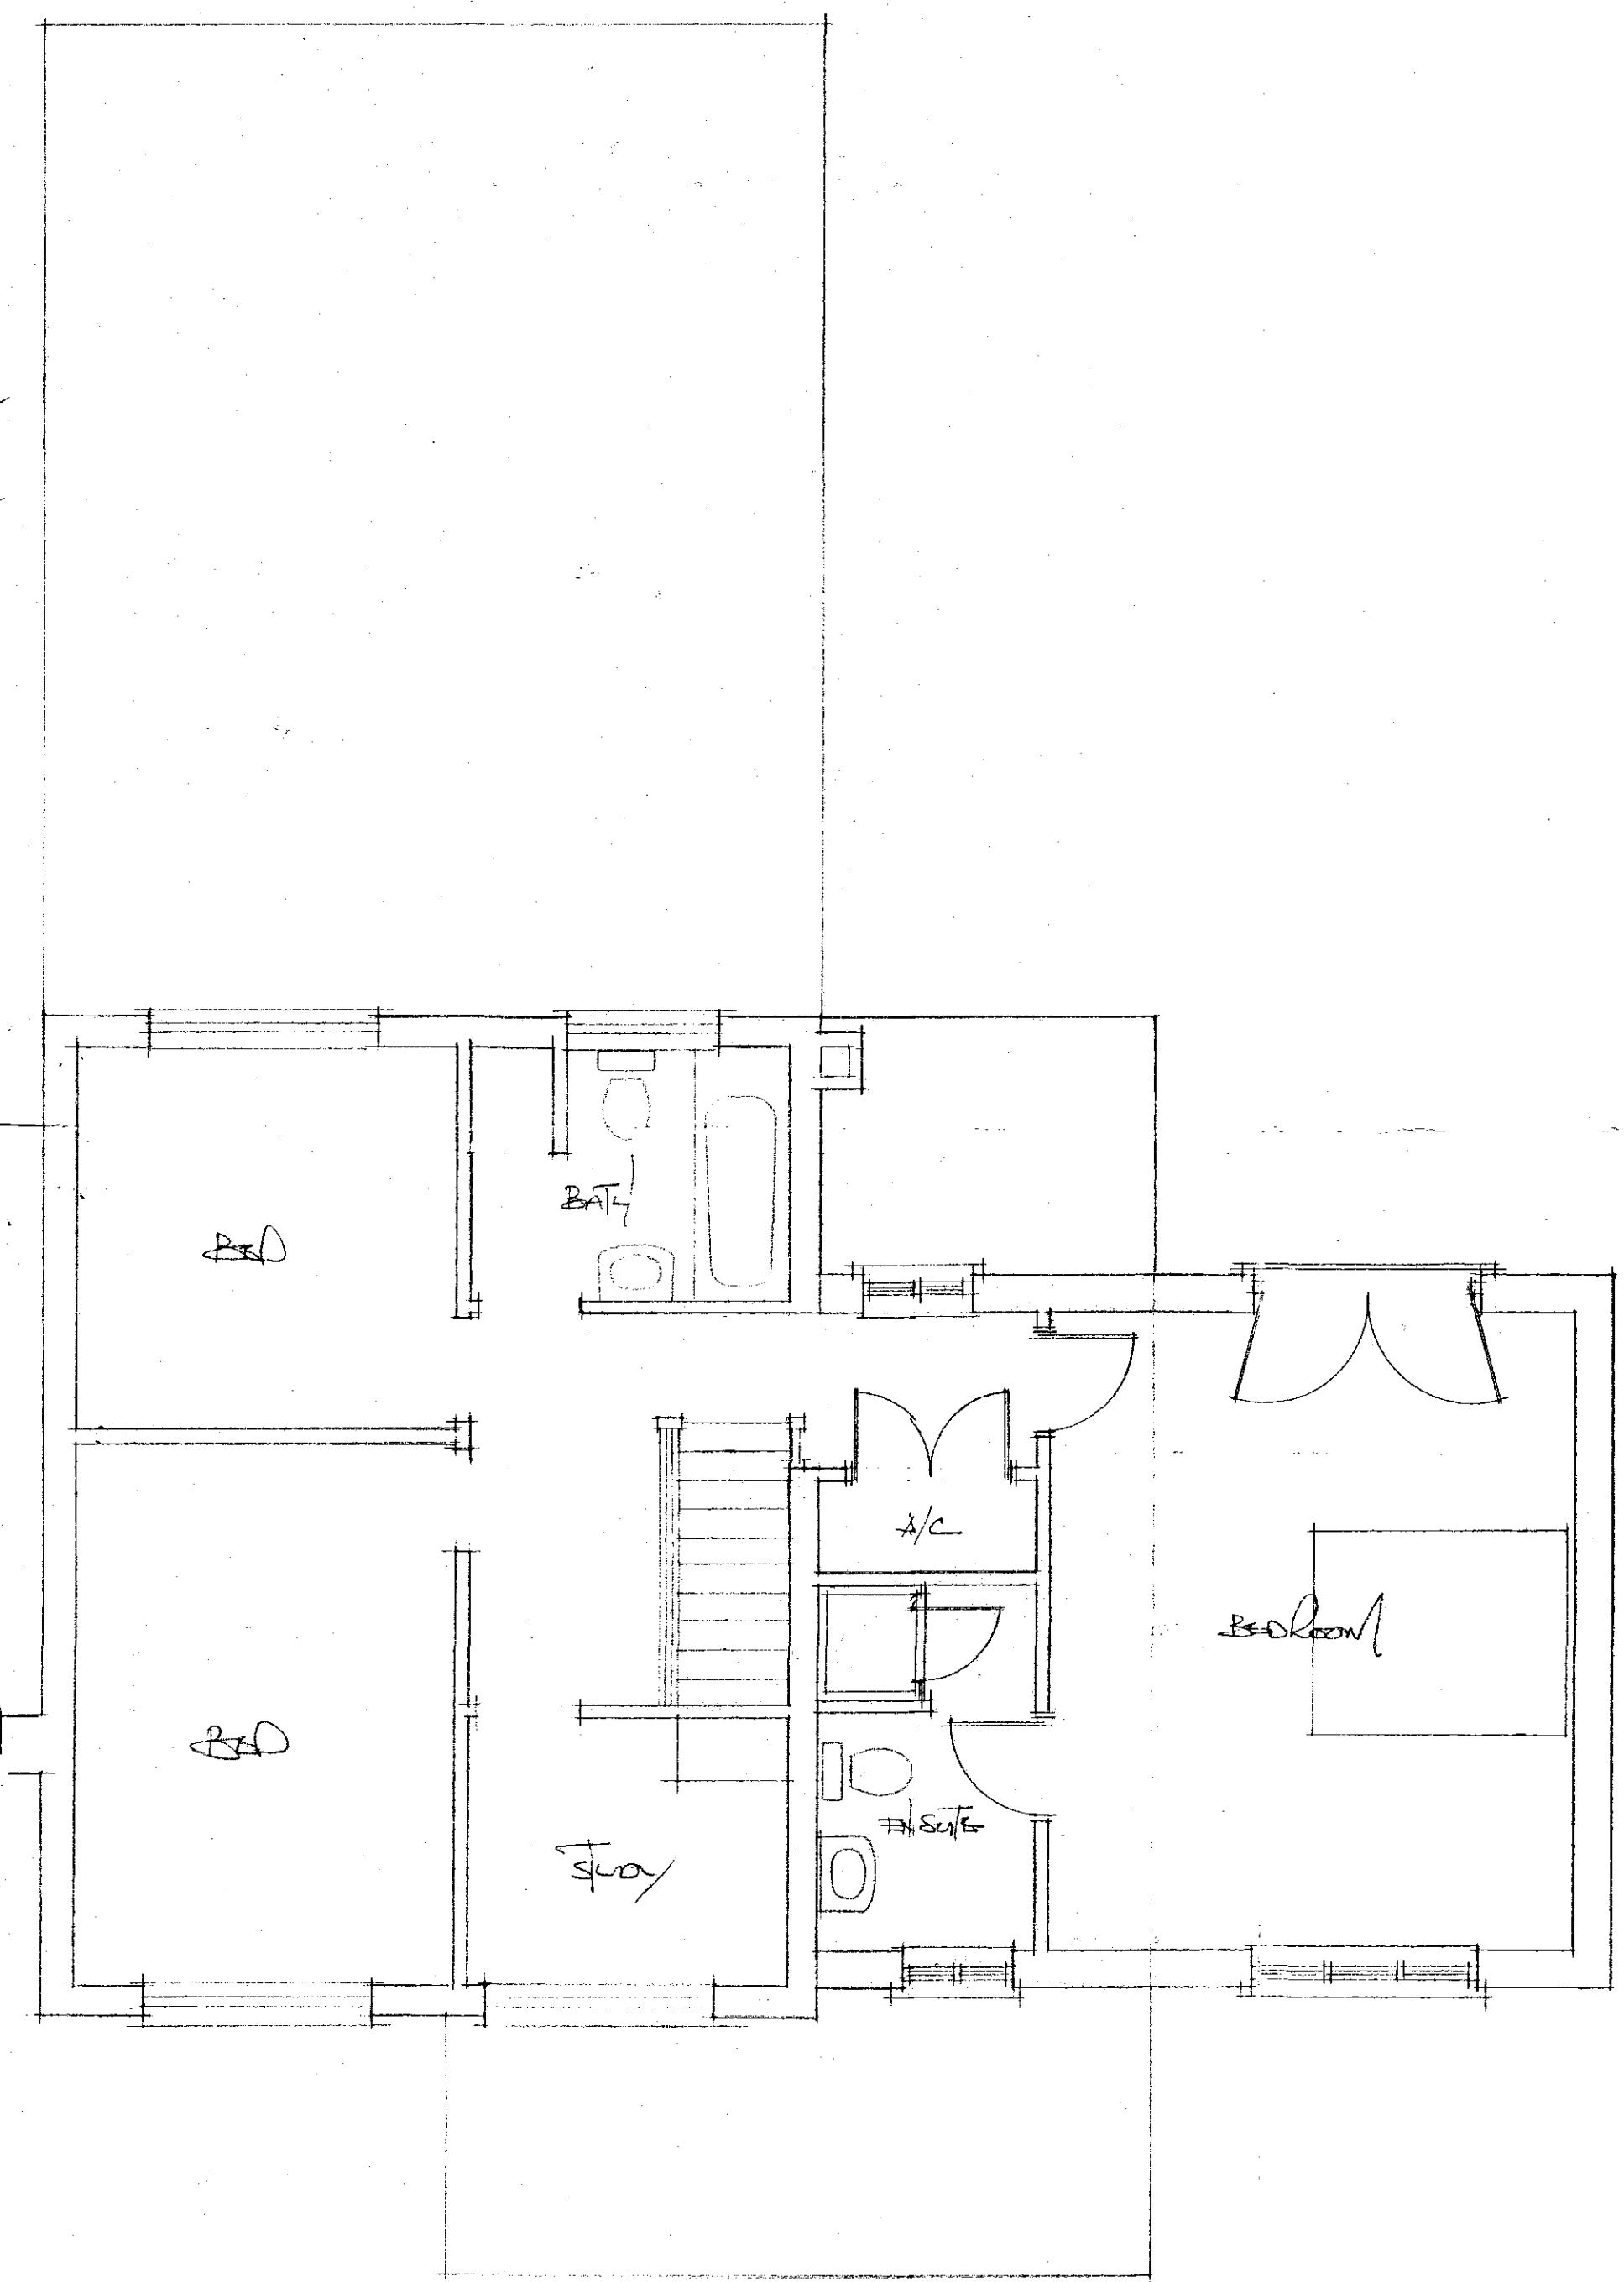

FIRST FLOOR PLAN

PROVISIONAL SKETCH PROPOSED REV

61 The Rectory, Lanes Barton
PROPOSED EXTENSION FOR MR & MRS N.C. BOUTER
NTS of AUG 66 1:50 ROGER WRIGHT ARCHITECT