


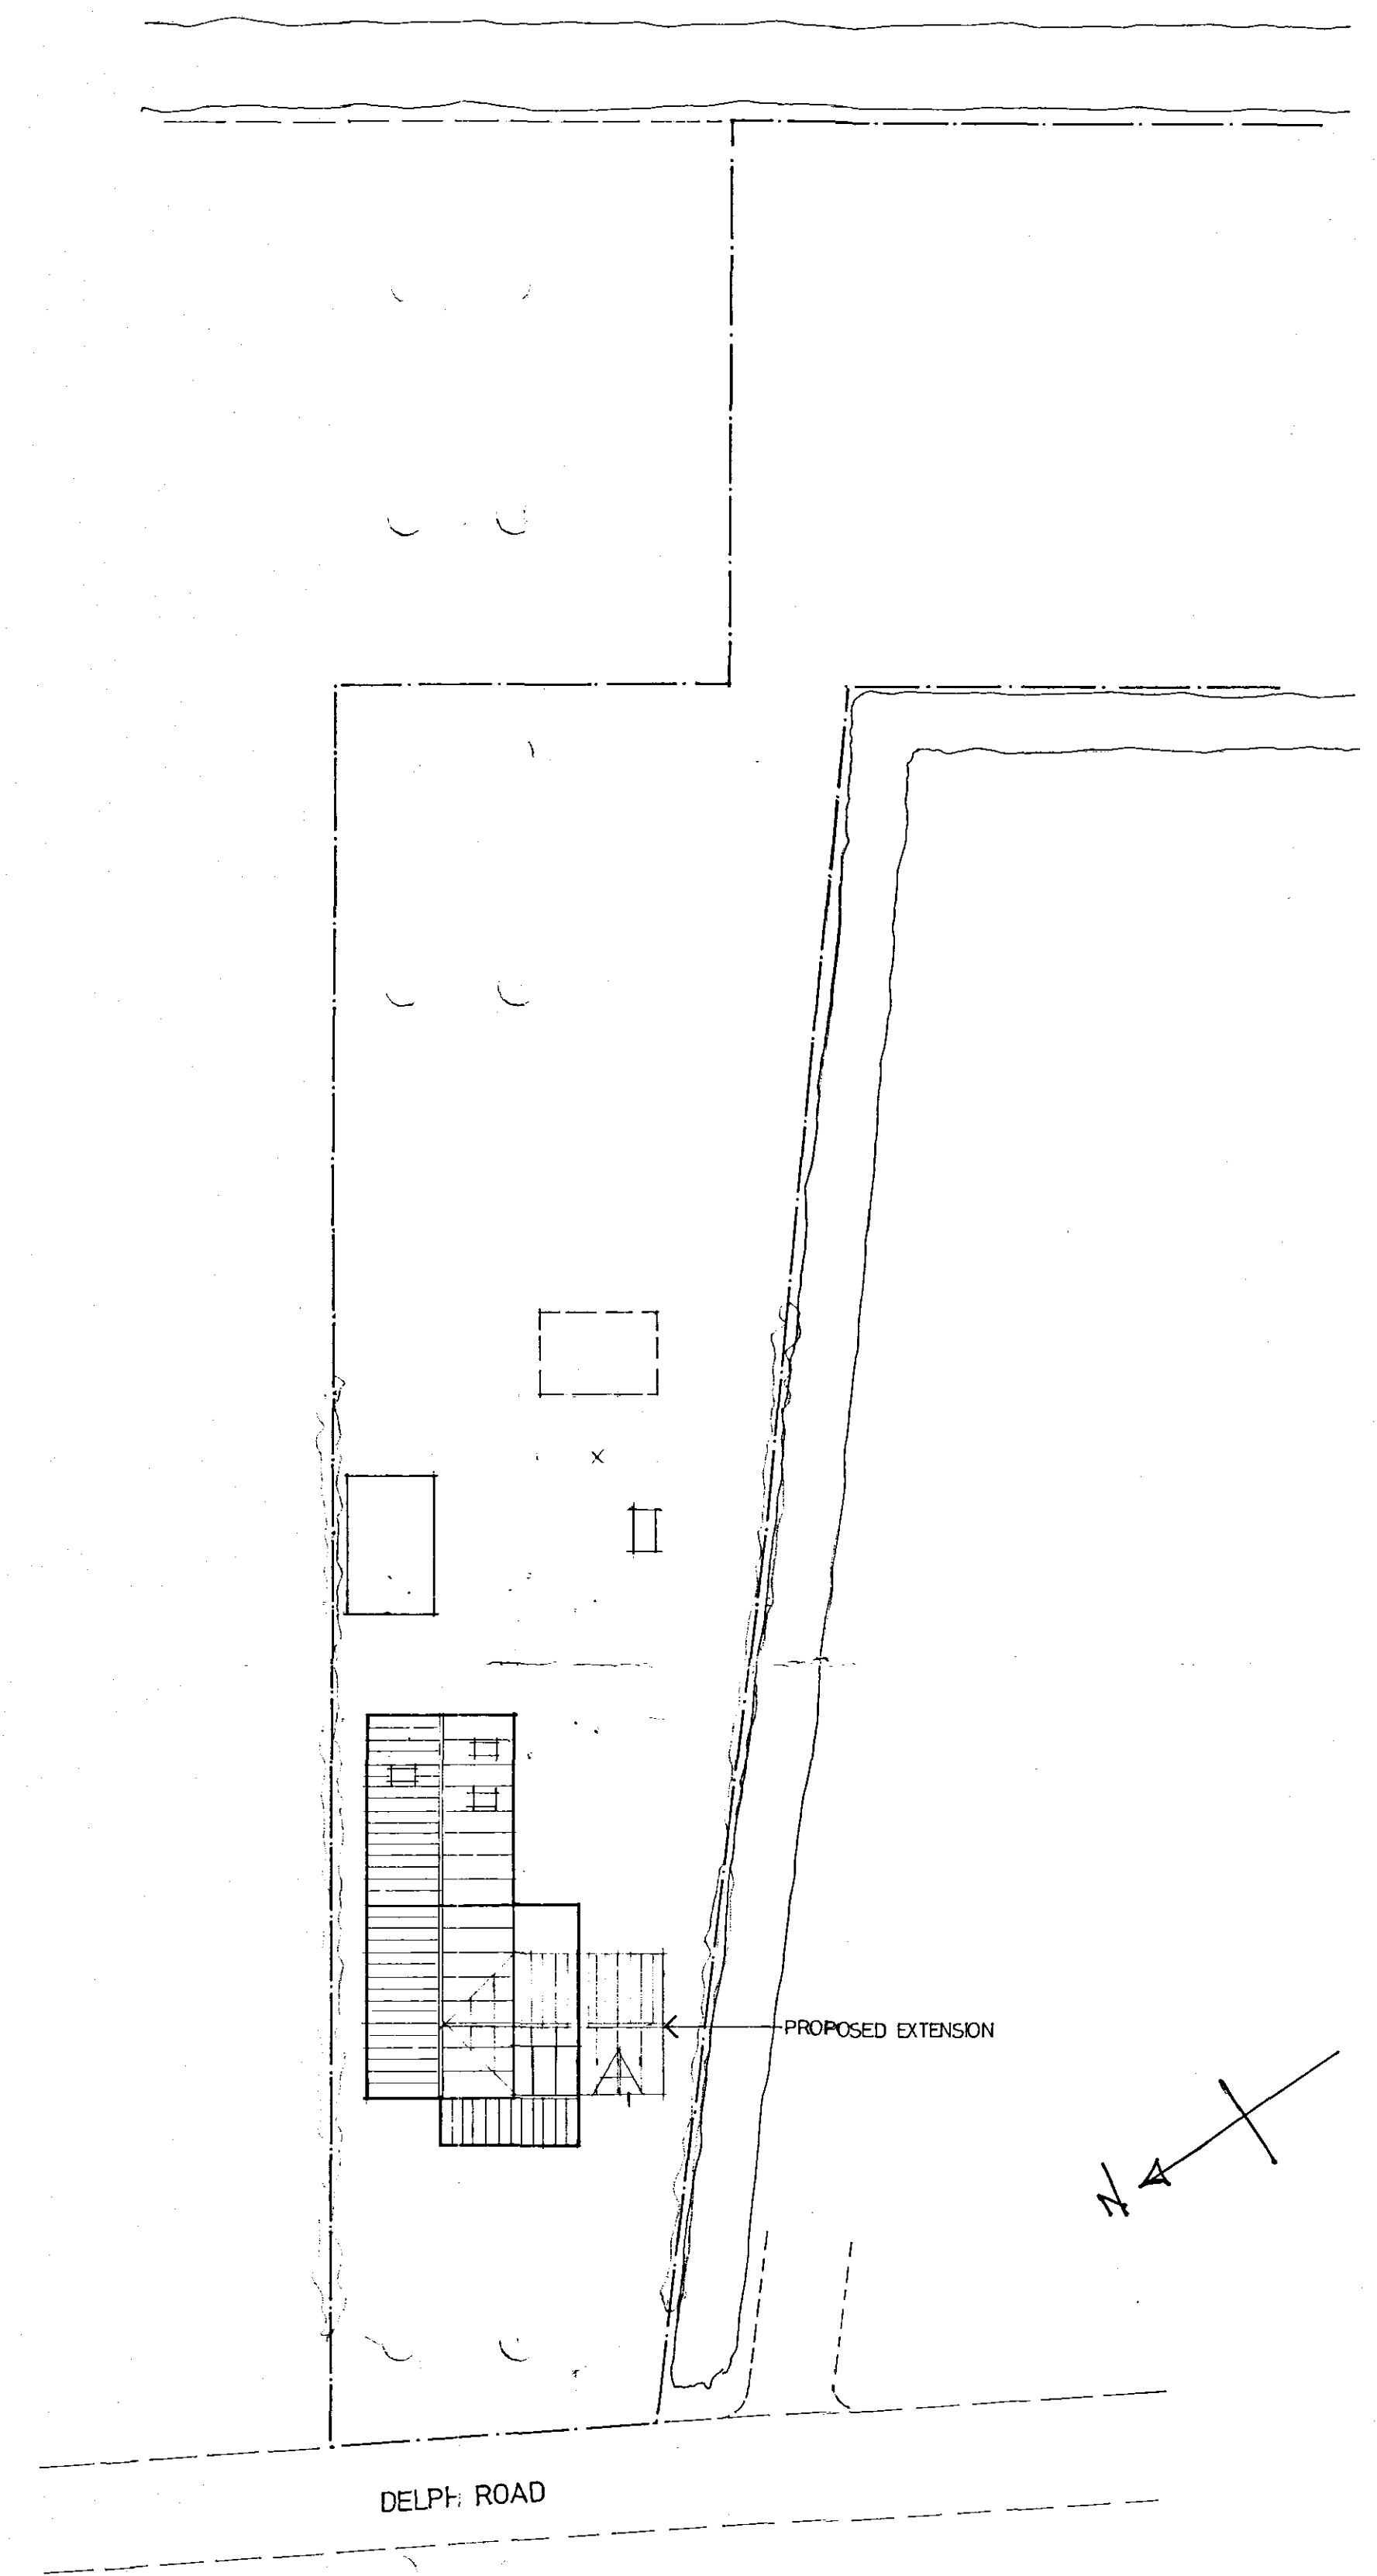

SITE PLAN 1:250