




FRONT ELEVATION

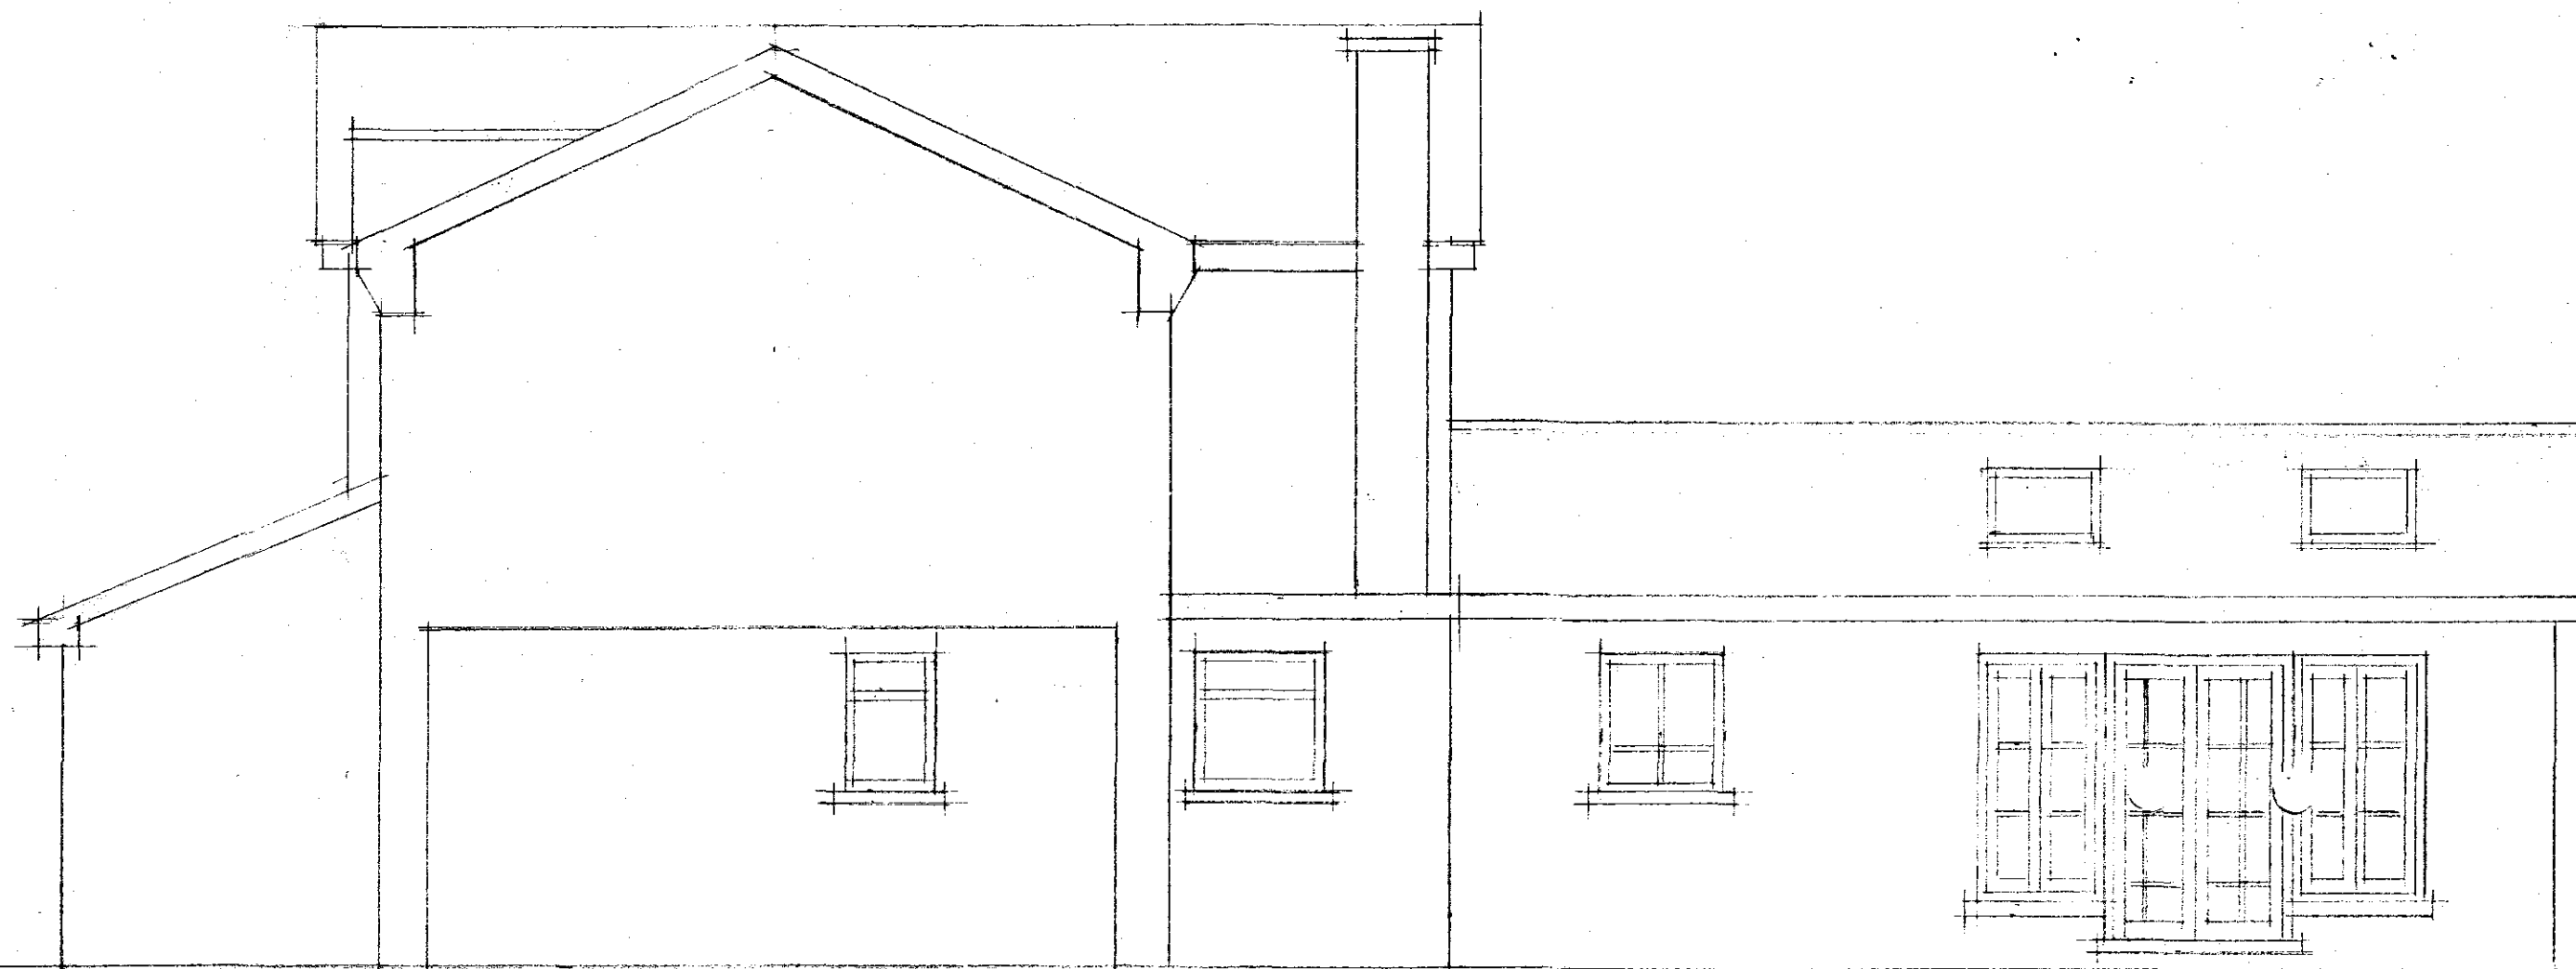

REAR ELEVATION



SIDE ELEVATION

Professional Sketch Plotting *RL*

61 THE BRAY, LONG STON
PROPOSED EXTENSION FOR MR & MRS N.G. SUTHER
NKS 02 4th '06 11.50 ROGER WRIGHT ARCHT