
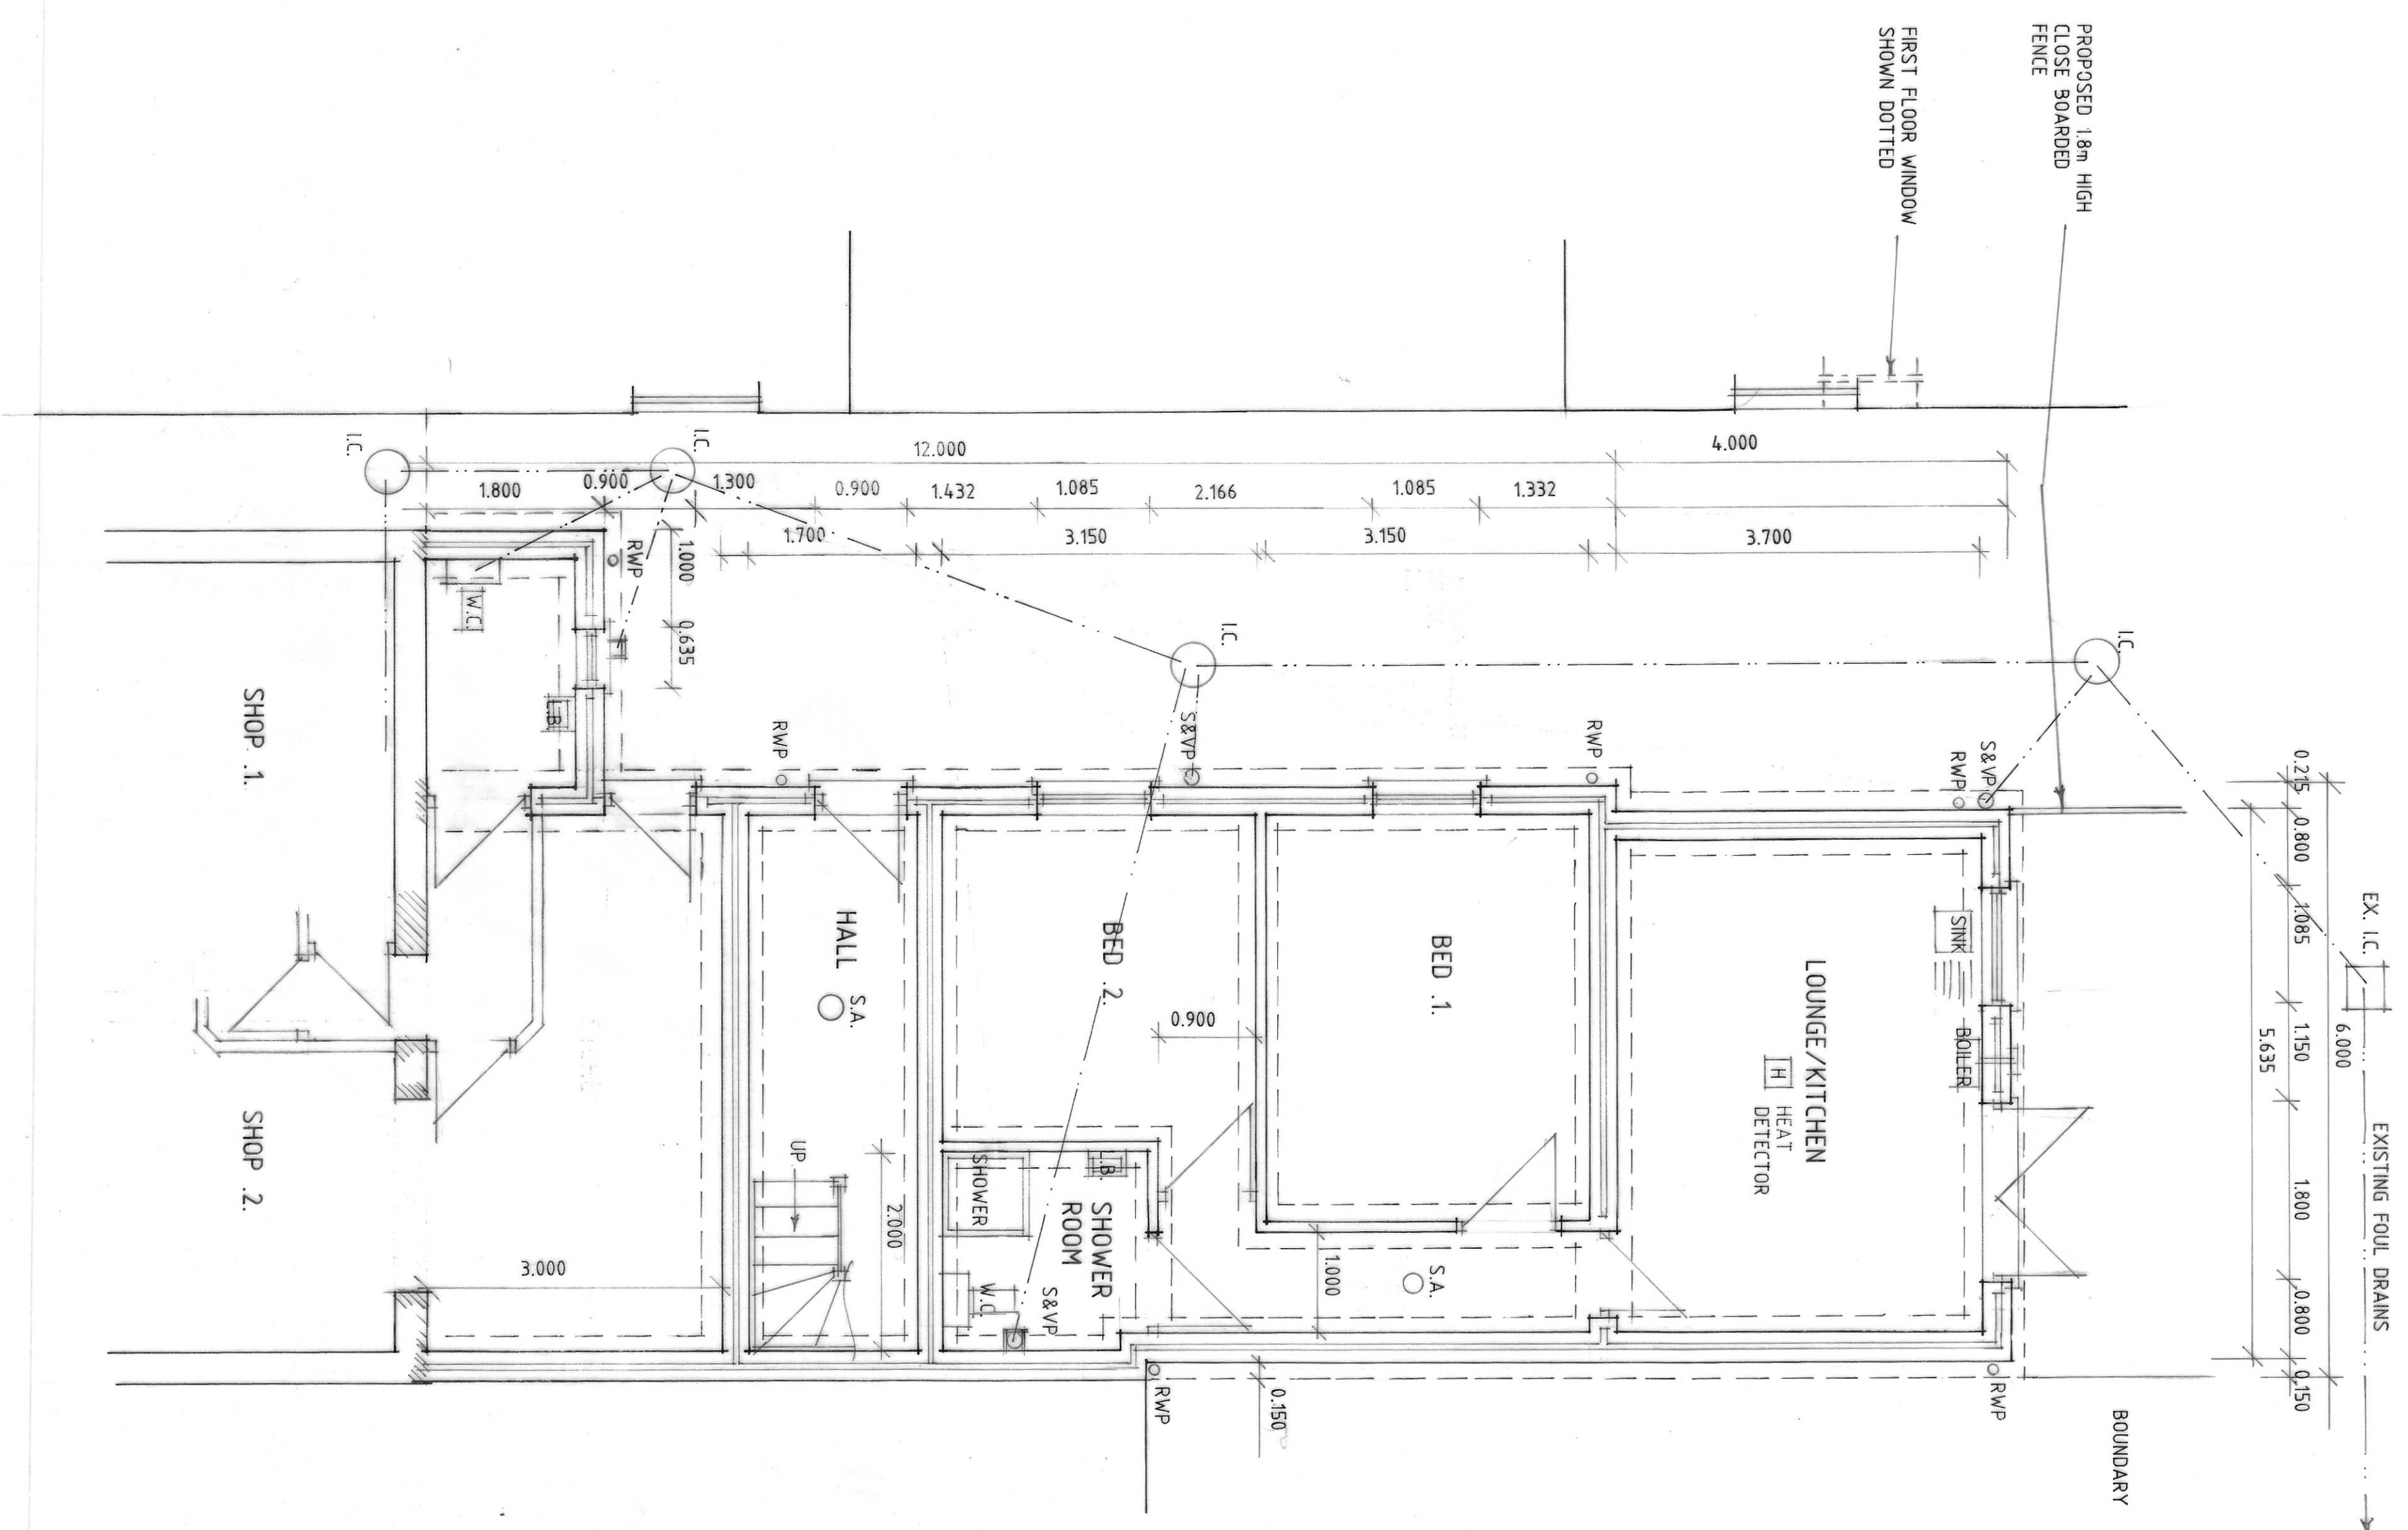


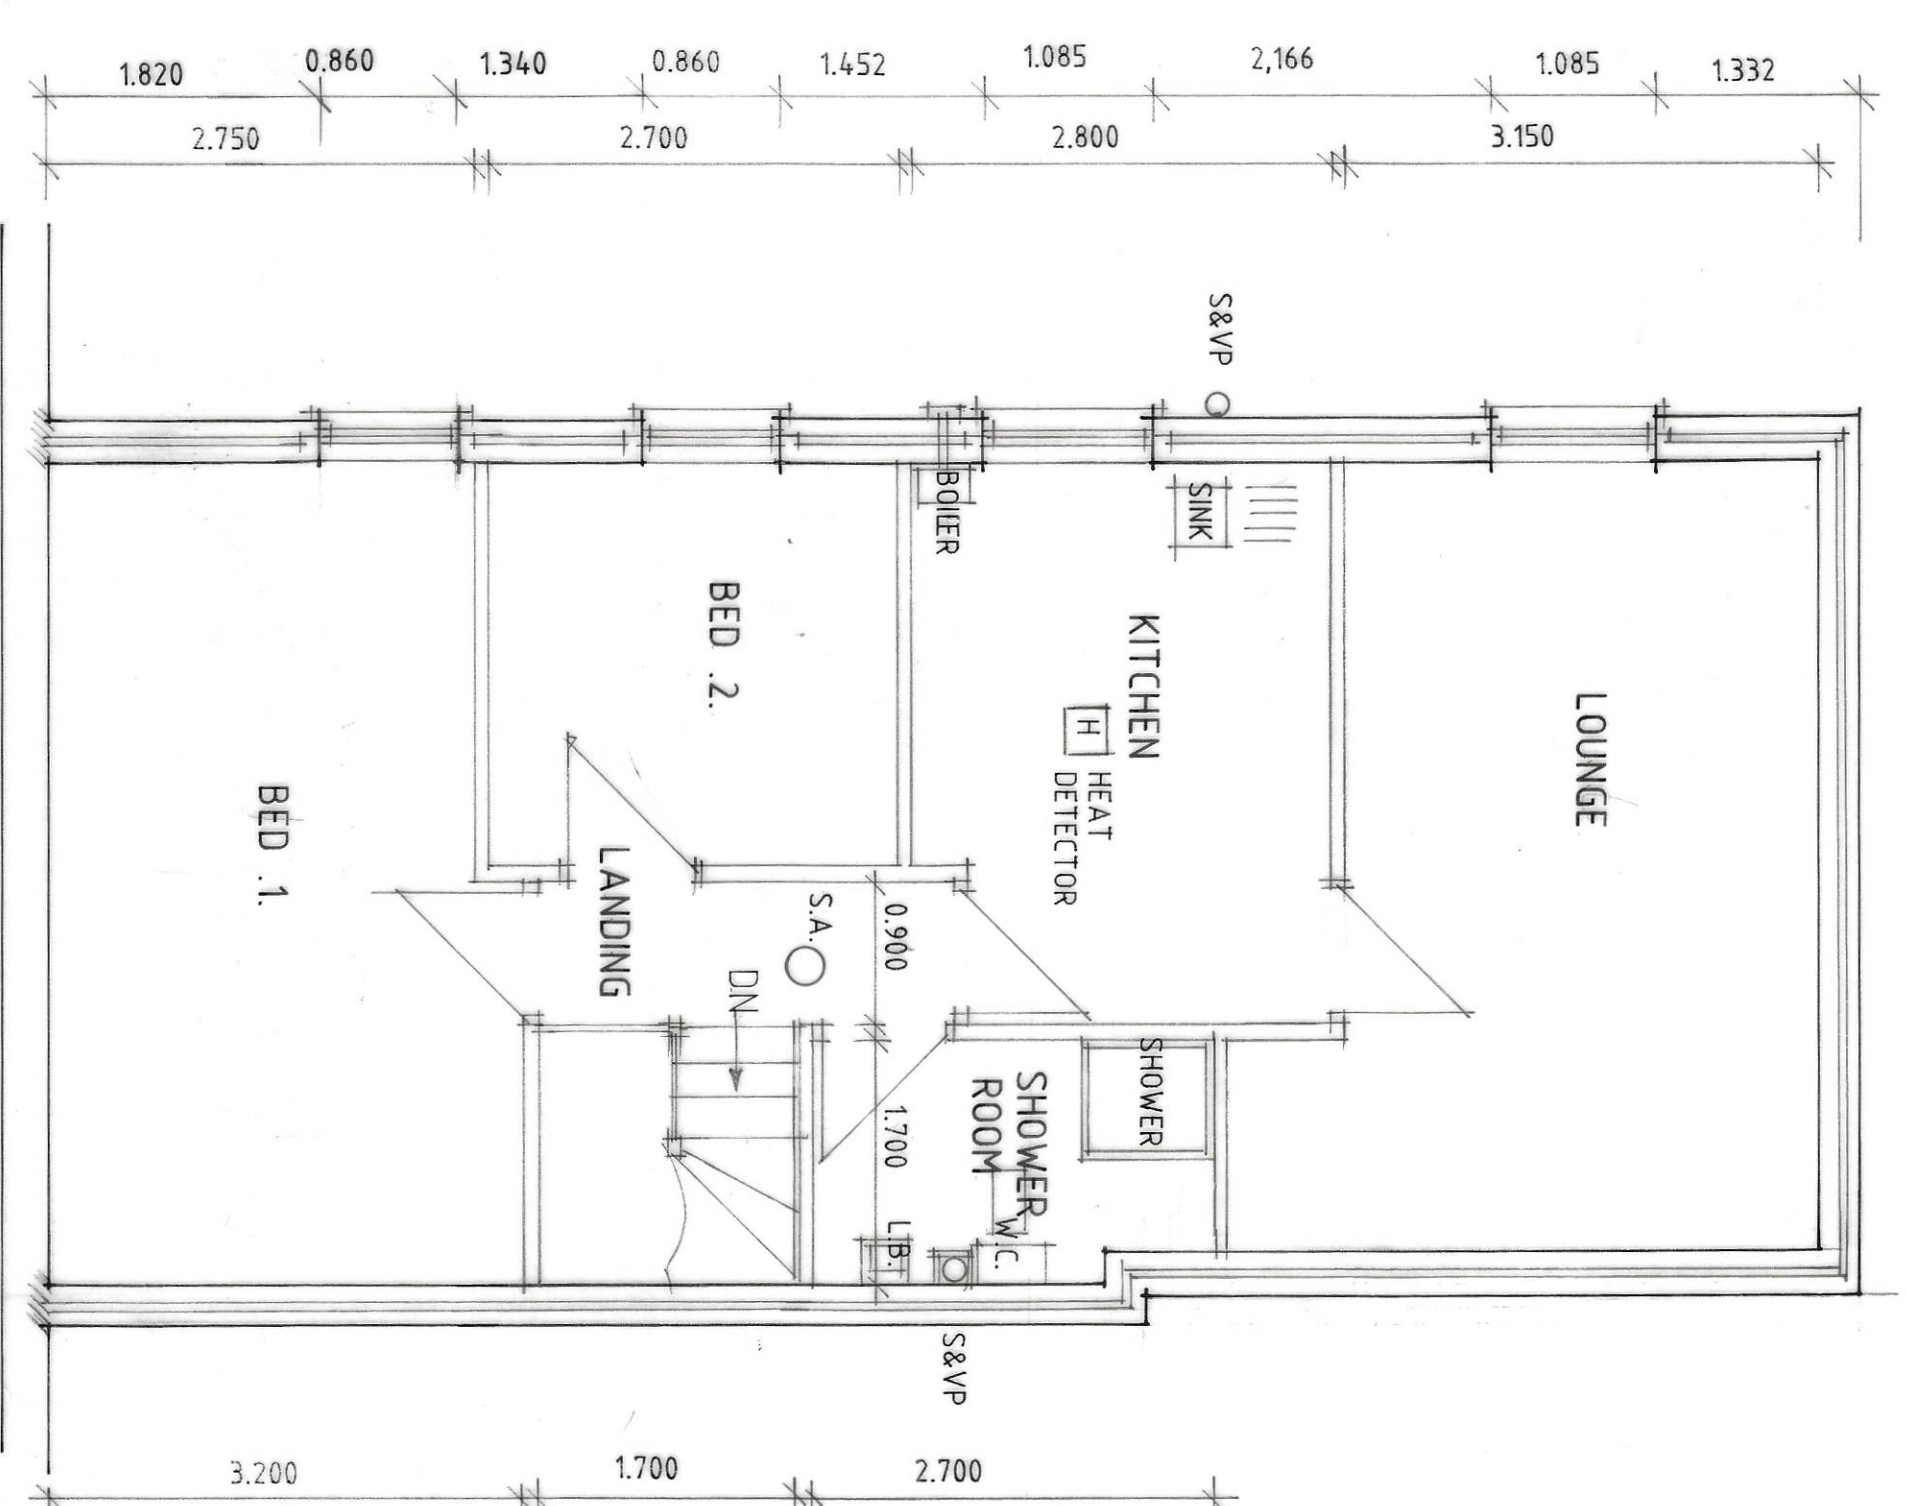

STAIRS TO BE BOUTTON &
PAUL - SLB2W63N

- F - B.R. ALTS- 17.4, 18
- E - ALTS - 10.2, 10
- D - DESIGN ALTS - 29.4, 08
- C - ALTS - 29.1, 08
- B - IMF. ADDED - 25.9, 07
- A - DESIGN ALTS - 11.5, 07

Status

CONSULTANTS IN ARCHITECTURE & PLANNING

PROPOSED 2NO FLATS &
SHOP STORE TO REAR OF
16 MARKET PLACE,
LONG SUTTON FOR

MR. P. FLOWER.

FLOOR PLANS AS PROPOSED

1:50	SD06-030/9
MARCH-07	B.GILHAM.

2 Edinburgh Walk, Holbeach,
Spalding, Lincs: PE12 7AP
Tel: 01406 424343 Fax: 01406 490702

SD06-030/9 5017021