
# Moorswood cottage Sand School

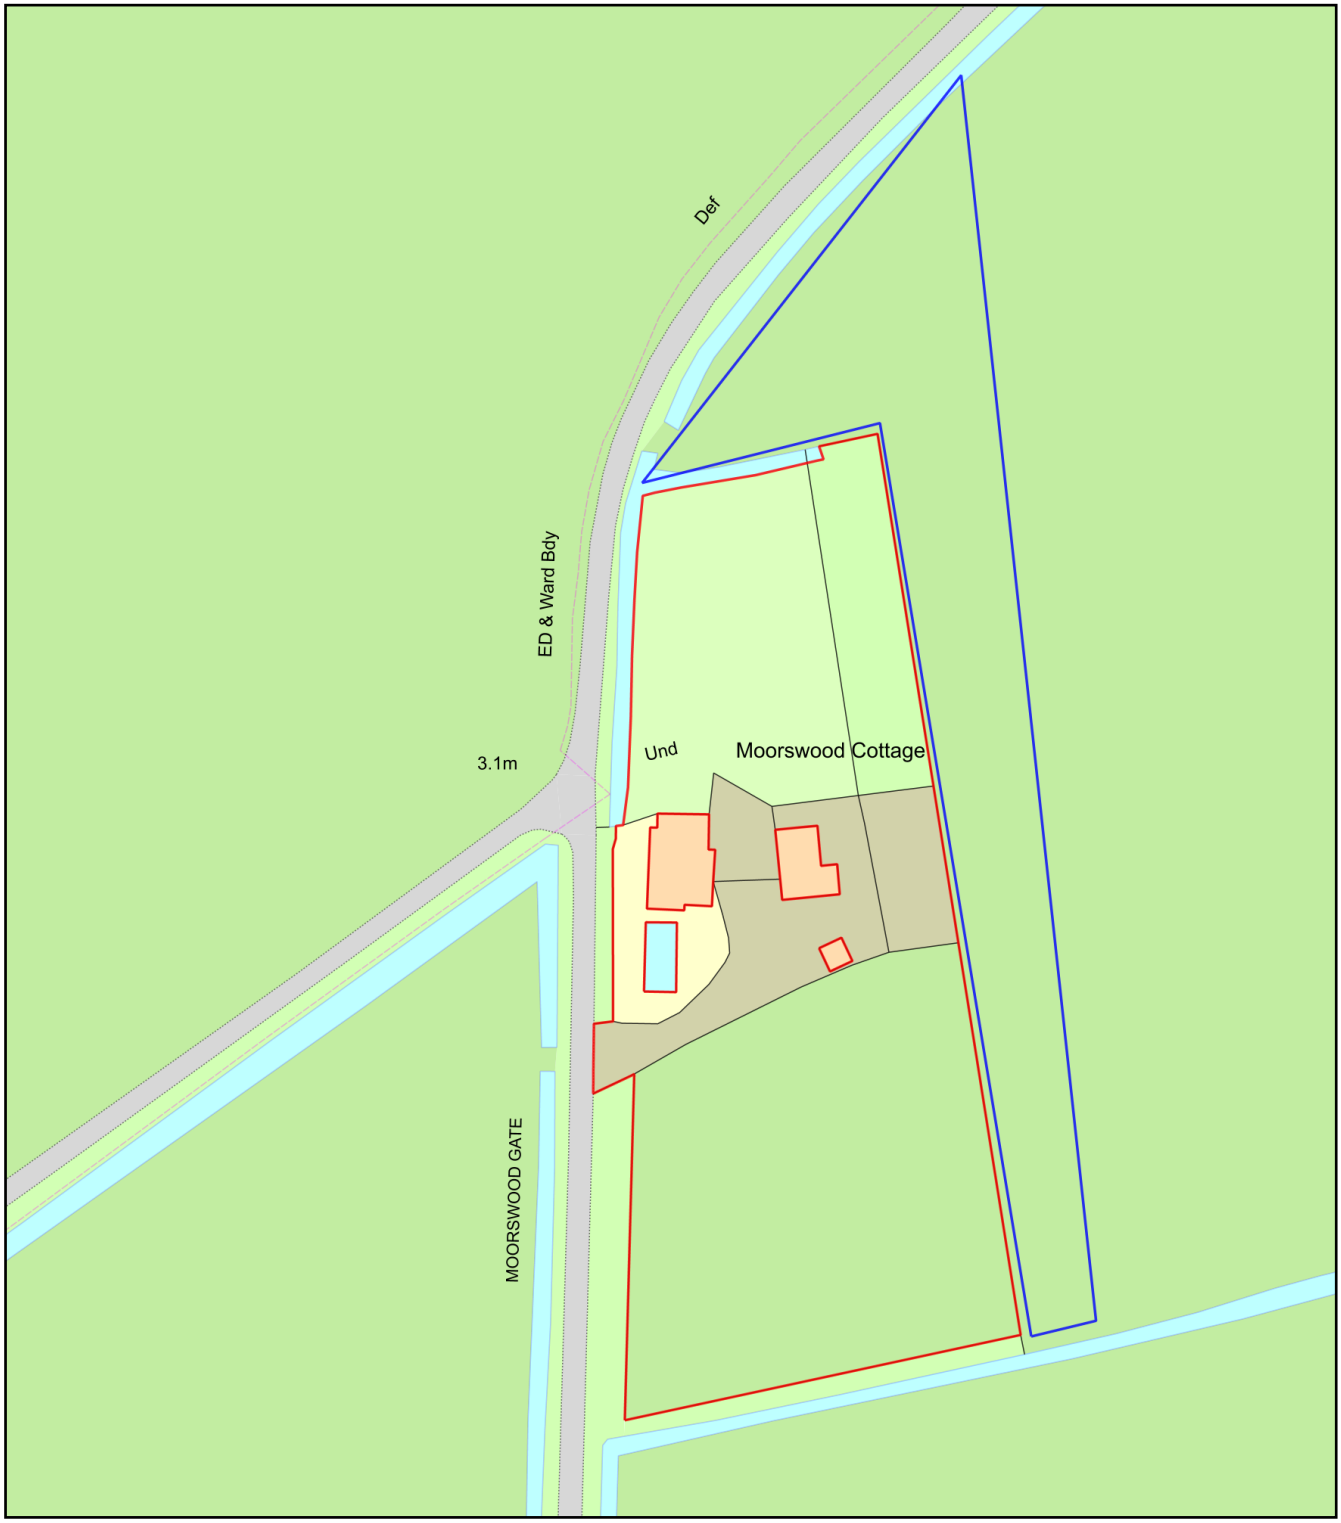


0 50
Metres

N

ReQuestaPlan

| | |
|---|---|
| Plan Produced for: | Planning Application |
| Date Produced: | 09 Nov 2021 |
| Plan Reference Number: | TQRQM21313205438158 |
| Scale: | 1:1250 @ A4 |

© Crown copyright and database rights 2021 OS 100042766