
Ordnance Survey
Ukmapcentre.com

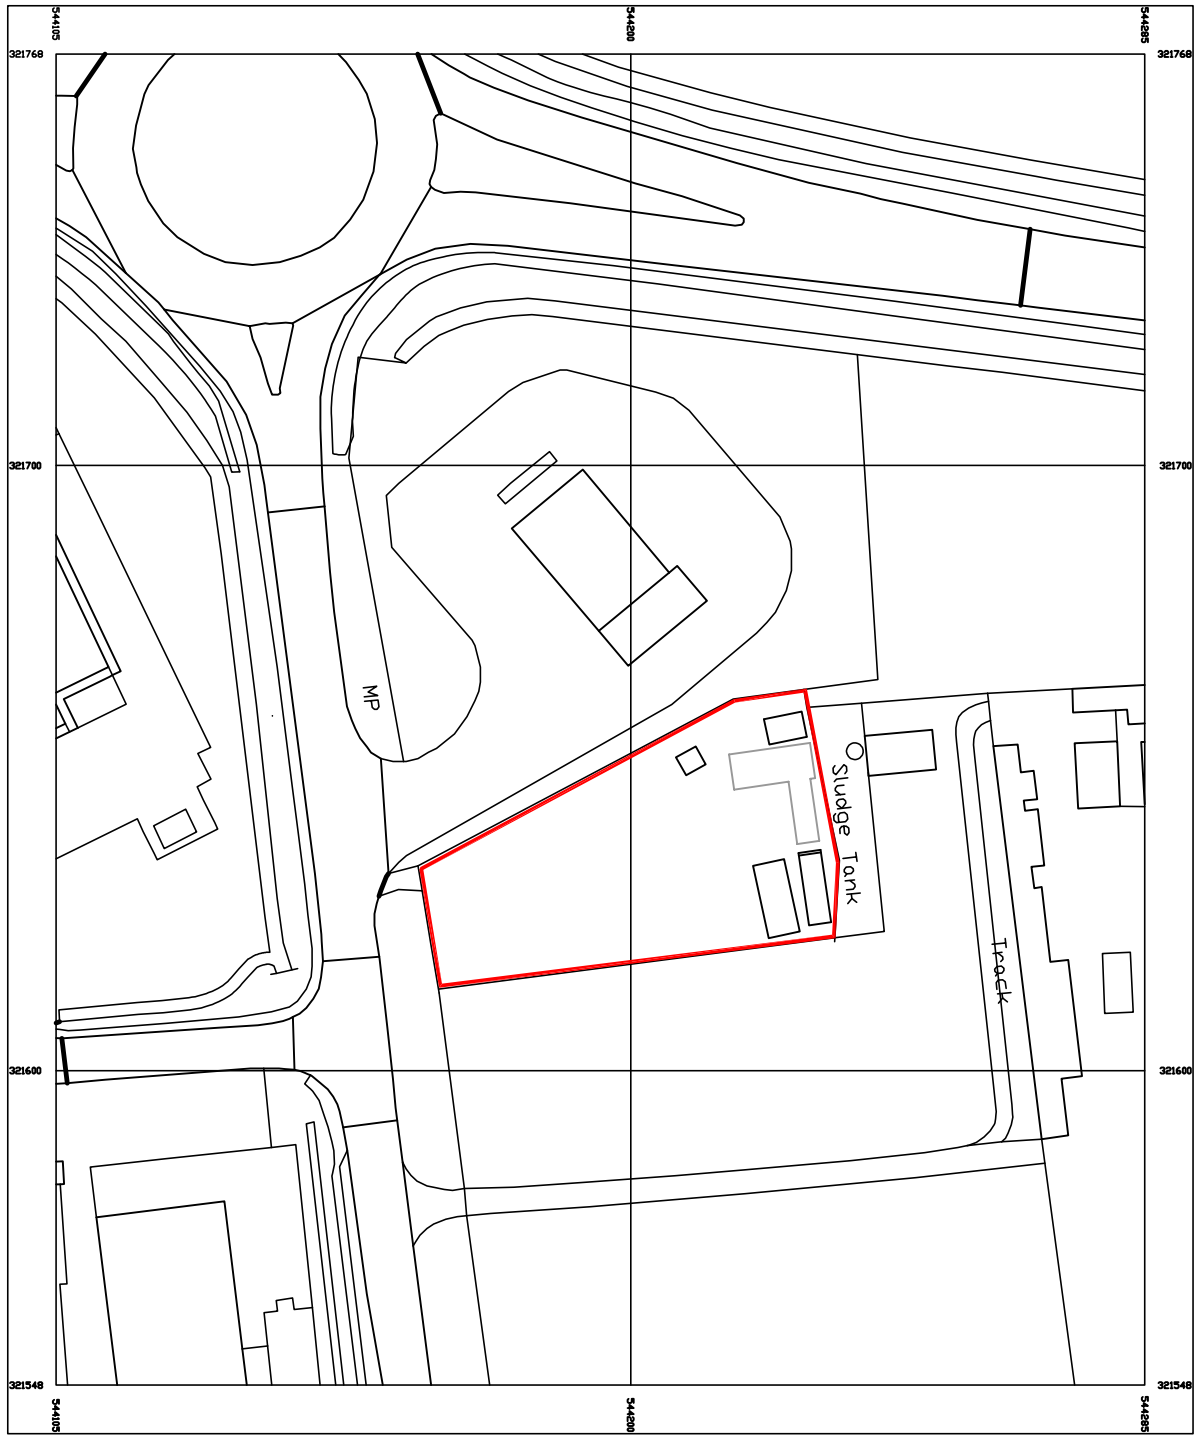

Serial number: 127301
©Crown copyright and database right 2017
Ordnance Survey licence 100048957
Reproduction in whole or in part is prohibited
without the prior permission of Ordnance Survey

Rev	Date	Detail
-	-	-

i-lid DESIGN LTD
INTERIOR DESIGN | ARCHITECTURE | PROJECT MANAGEMENT
28-29 Maxwell Road, Peterborough PE2 7JE
Tel: 01733 396181 info@i-lid.co.uk
www.i-lid.co.uk

Client: COMPACT CARS

Job Title:
COMPACT CARS
WISBEACH ROAD
LONG SUTTON

Scale: 1-1250 @ A3 Date: 14/11/17

Drawing Title
PROPOSED SITE LOCATION PLAN

Drawing No.
291-01SD01 Revision -

ALL DRAWINGS ARE THE COPYRIGHT OF I-LID DESIGN

PROPOSED SITE LOCATION PLAN