

FRONT ELEVATION

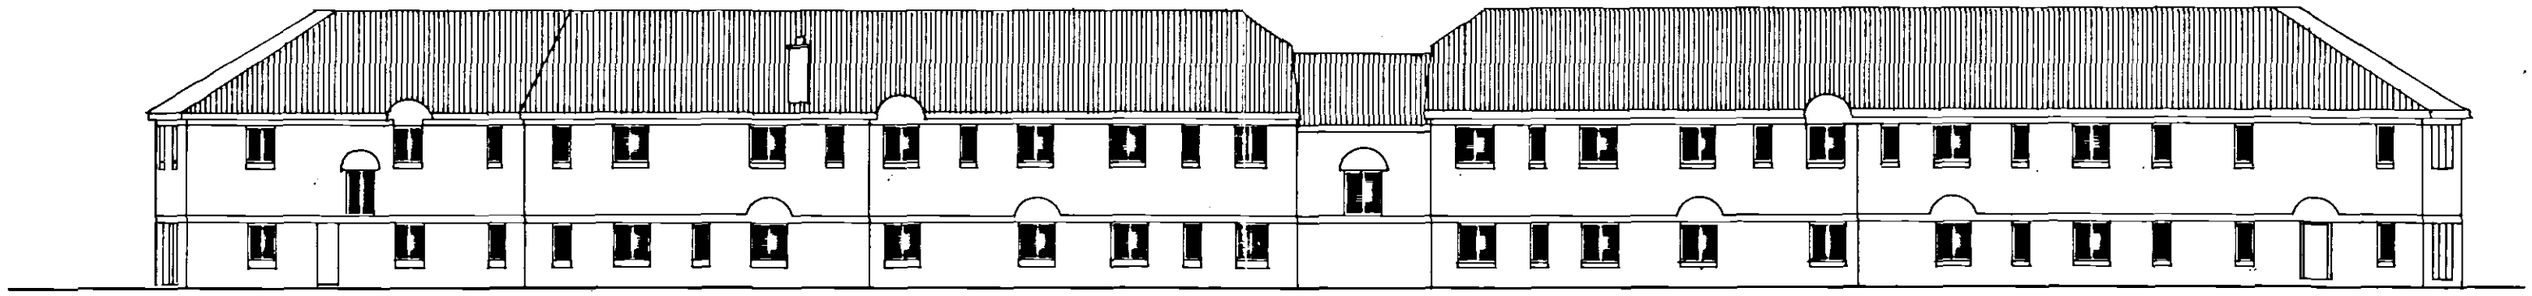

REAR ELEVATION

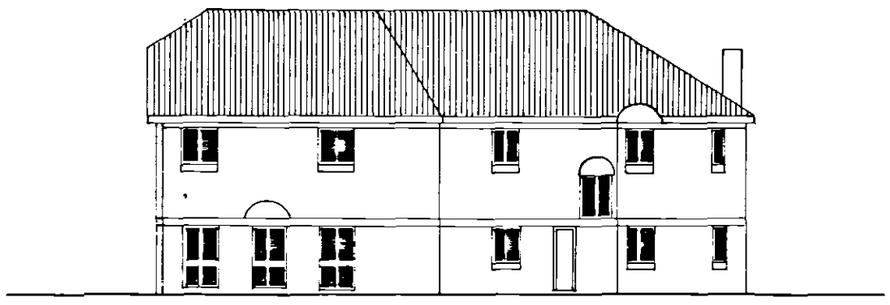

FLANK ELEVATION

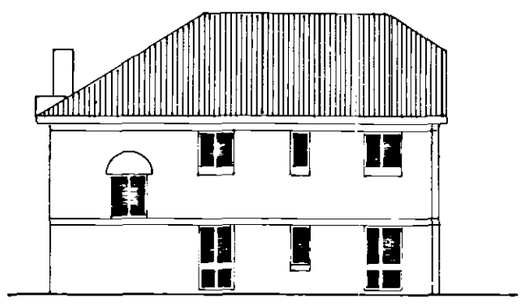

FLANK ELEVATION

SHDC
Planning & Development
0 1 SEP 2004
Ref: 1153/04

Ian Haye Partnership
STREET FARM, HIGH STREET, NORTHWOLD
NORFOLK IP26 5LA
Tel:01366-727 766 Fax: 01366-727 676

drawing A. NURSING HOME
ELEVATIONS
EXISTING

project ADDERLEY HOUSE
23 LONDON ROAD
LONG SUTTON

scale 1.50 date 04.04

drw no 4166.S4 rev