

© Design Copyright reserved. Written consent must be obtained before copying or reproducing this drawing. Do not scale from this drawing, use dimensioned figures only. Contractors are responsible for taking and checking site dimensions. Any discrepancy must be reported to the architect immediately.

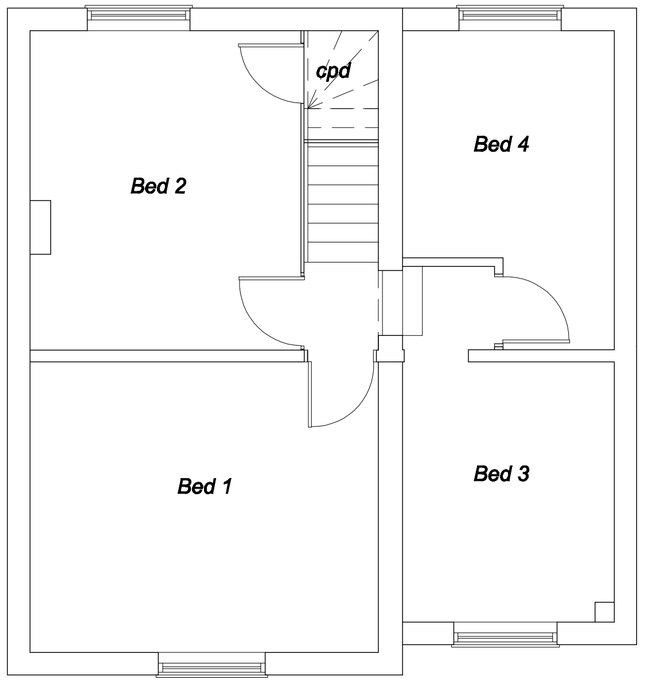



FF = 47sqm / 505sqft

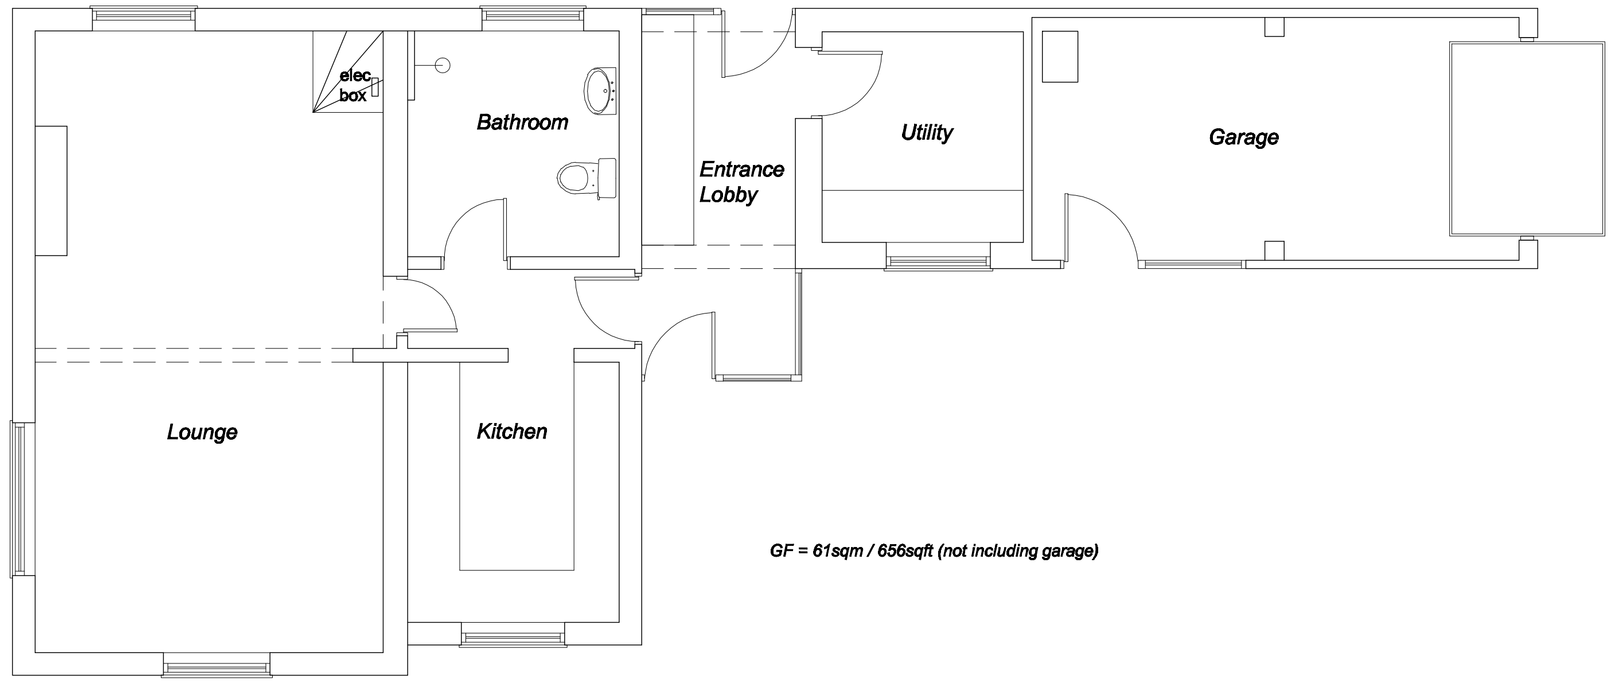

GF = 61sqm / 656sqft (not including garage)


Existing First Floor Layout

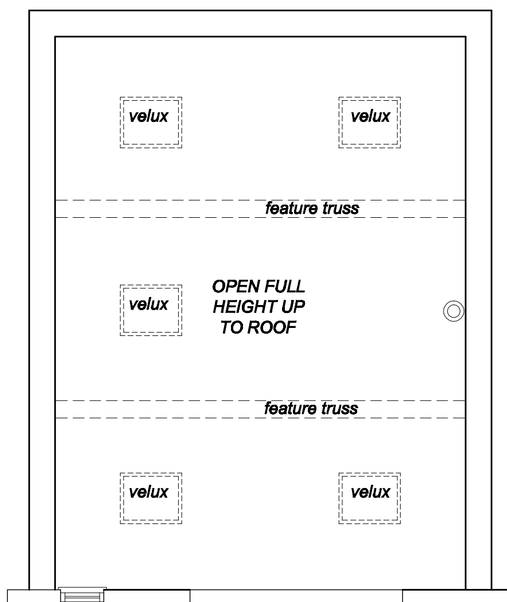


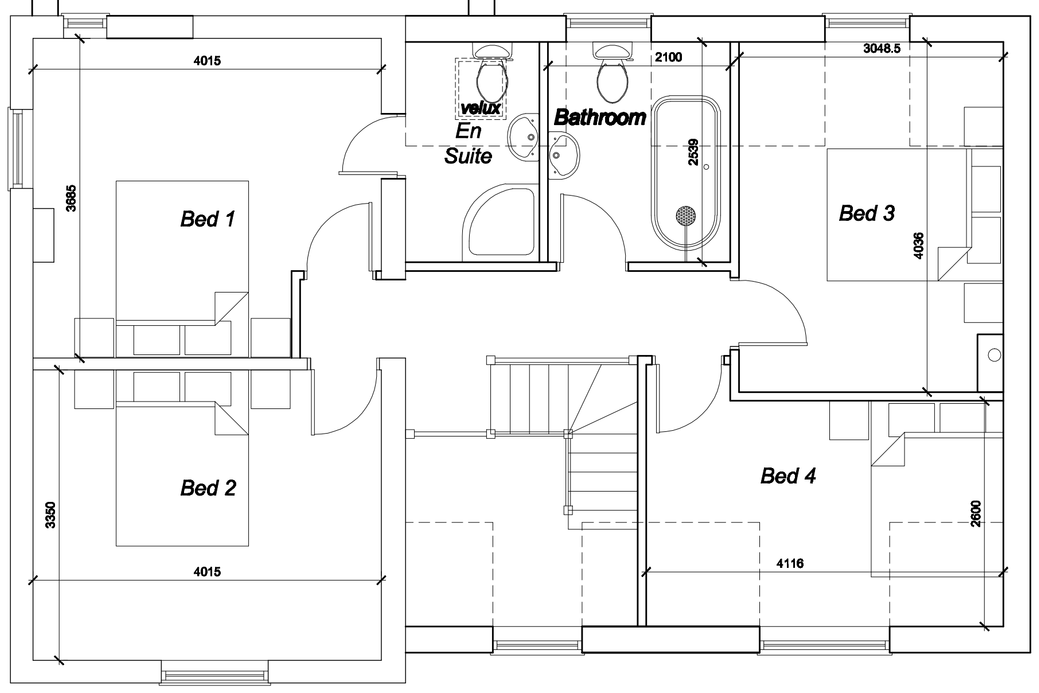

Proposed First Floor Layout

Existing Ground Floor Layout

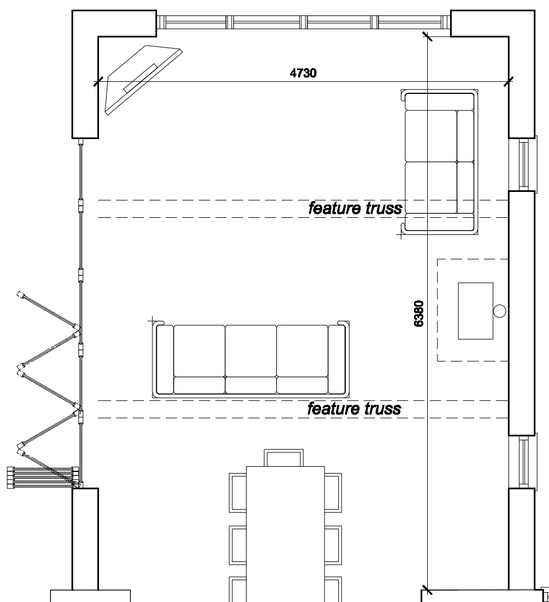

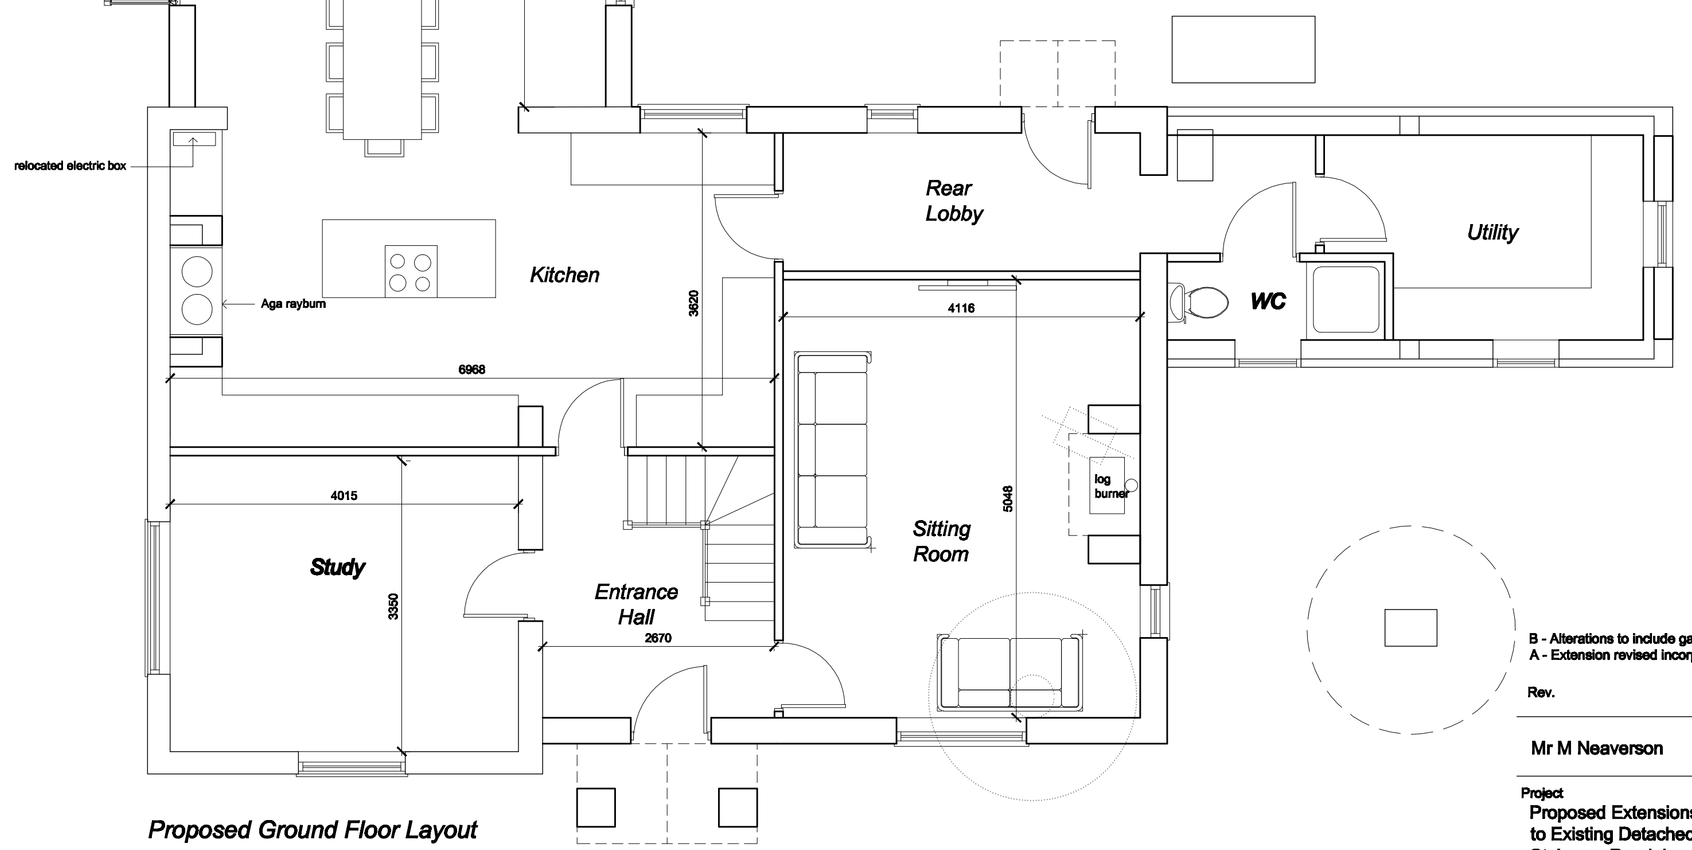

Proposed Ground Floor Layout

Rev.	Date
B - Alterations to include garage	10.11.19
A - Extension revised incorporating client comments	18.10.19

Mr M Neaverson

Scale

Project
Proposed Extensions and Alterations to Existing Detached House;
St James Road, Long Sutton
PE129AZ

Date
May 2019

Drawing No.
P101/07/19

Title
Floor Layouts

Revision
B

A1