


SUBJECT: PROPOSED EXTENSION TO SIDE OF P.H.
THE OLDE SHIP INN, LONDON ROAD, LONG SUTTON.
APPLICANTS: MR I. DAY.

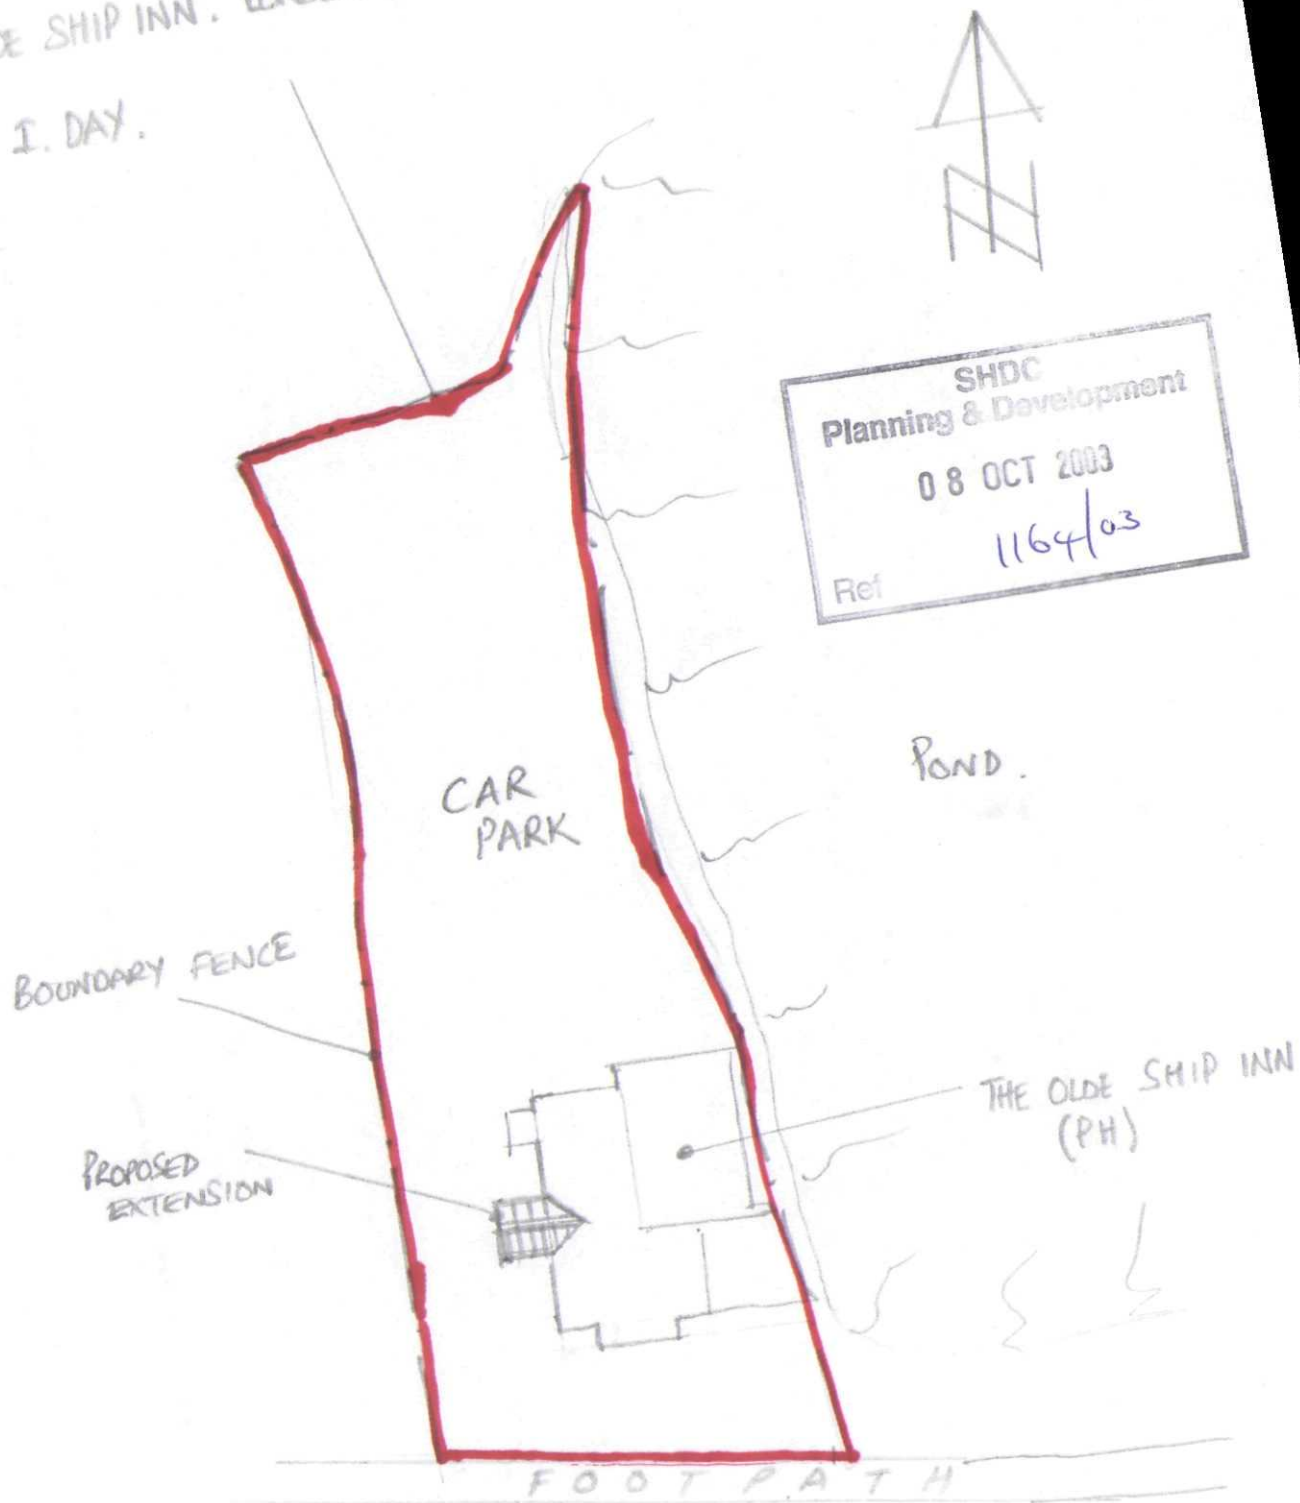

DETERMINED
PLAN