


ROADSIDE VIEW 1:100

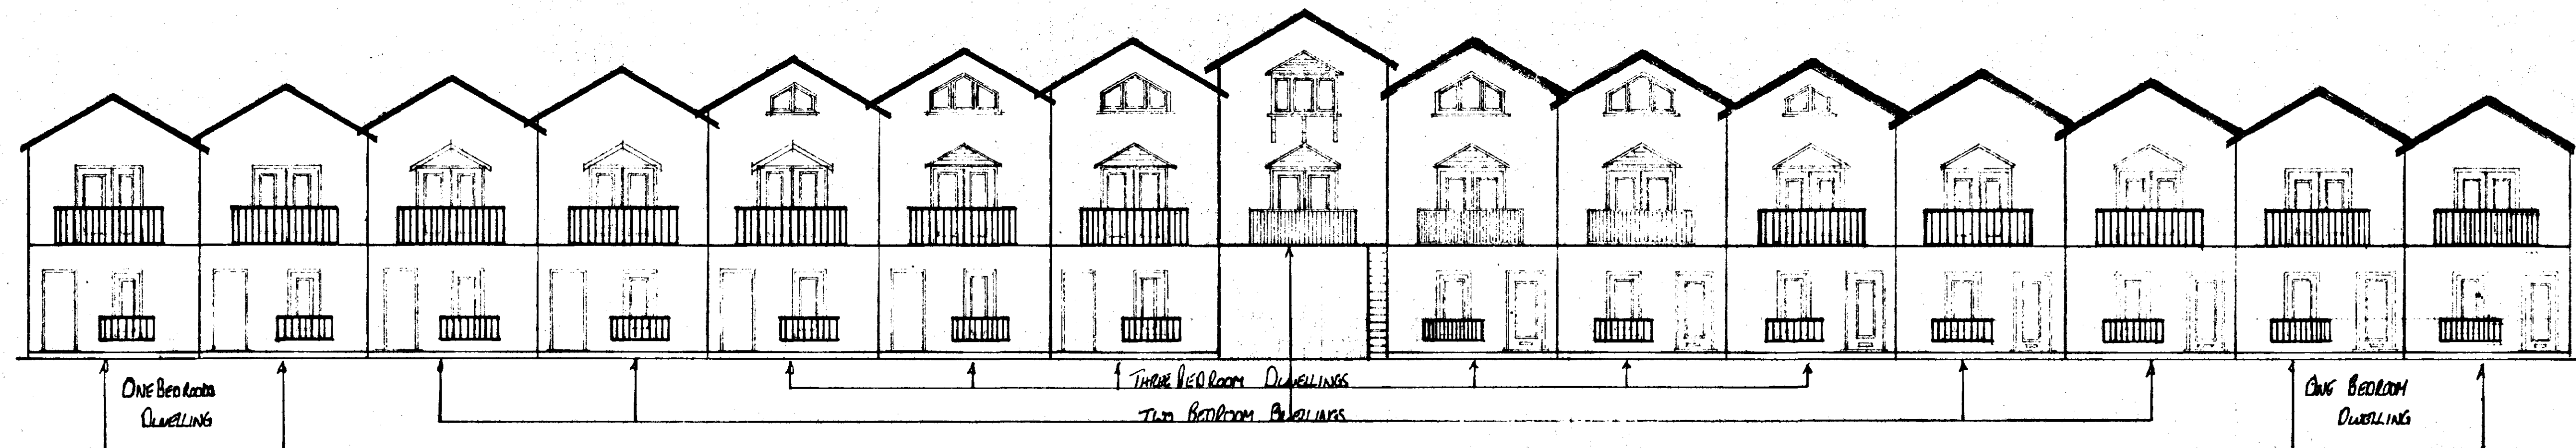


REAR VIEW



SIDE ELEVATIONS

THESE ELEVATIONS APPEAR THE SAME
FROM BOTH LEFT & RIGHT HAND.

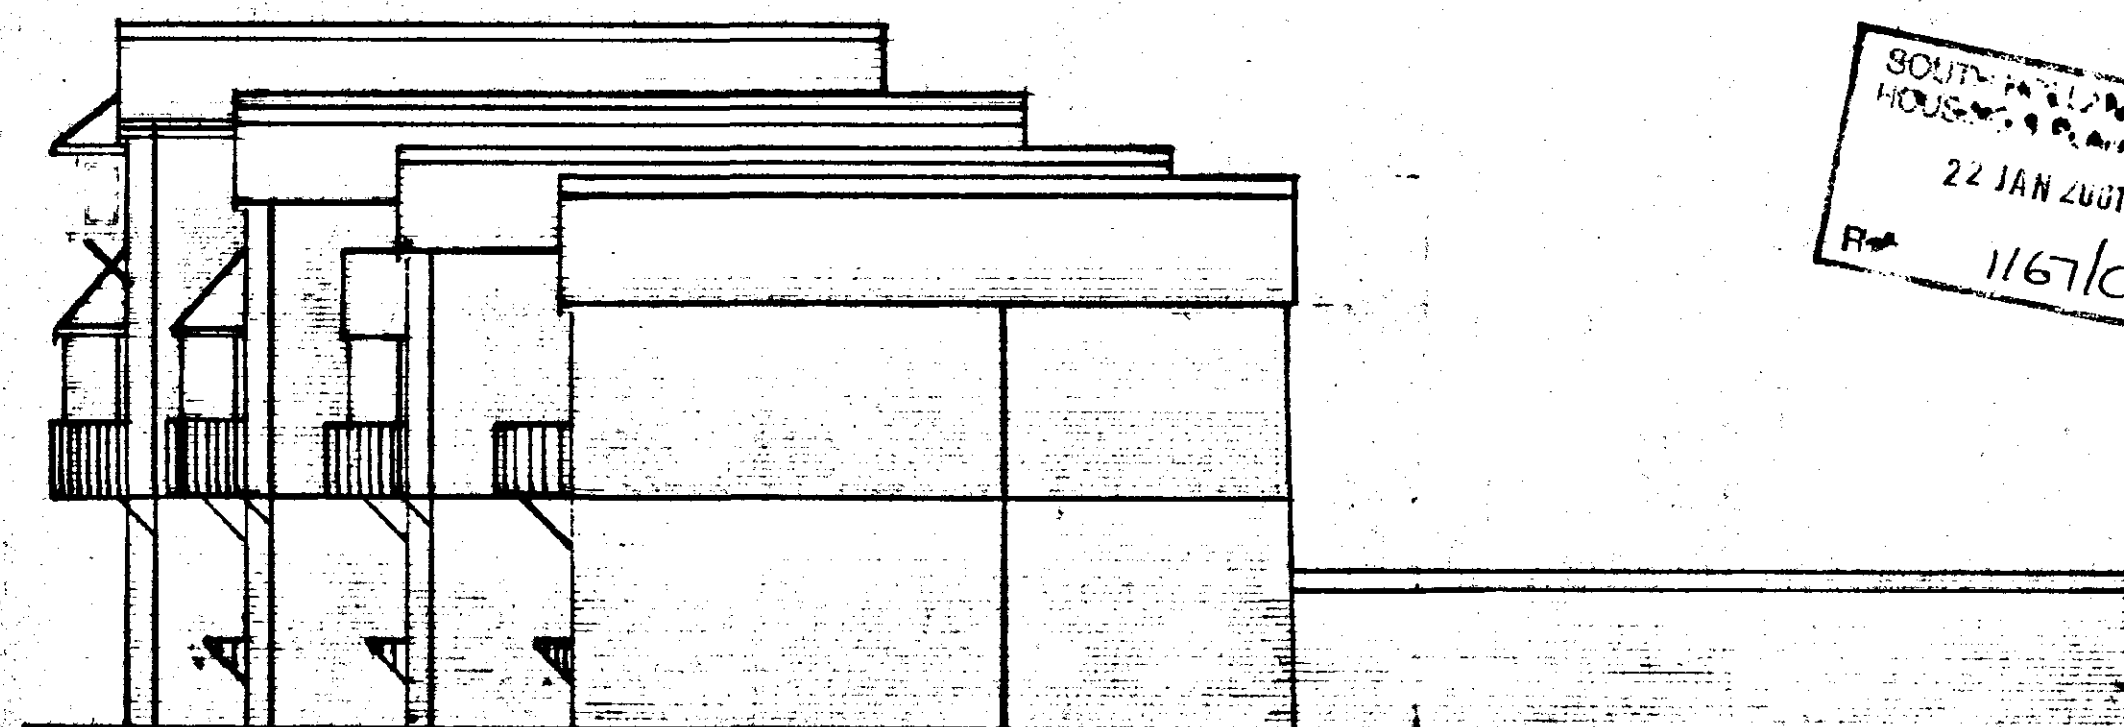

DRAWING No L2 KP1

NOTES:

APPLICATION No H21/1167/00
MR. D.M. GEORNEY

AREA COVERED: ELEVATIONS

ROADSIDE VIEW
REAR VIEW
SIDE

PROJECT: OUTLINE PLANNING

RESIDENTIAL
DEVELOPMENT

CLIENT: MR K PATRICK

TANGLEWOOD
OLD VICARAGE LANE
LUTTON
SPALDING Lincs

SITE LOCATION:

LONDON ROAD
LONG SUTTON
SPALDING Lincs

DATE: 15/01/2001

SCALE: 1:100


DRAWN: MR M.G. DAVIES

DREAM DESIGN

REV:

DETERMINED
PLAN

DREAM DESIGN
1 CLIFTONS VILLA
CHAPEL GATE
GEORNEY
SPALDING
Lincs
PE12 0BT
PHONE No: 07974 263 570

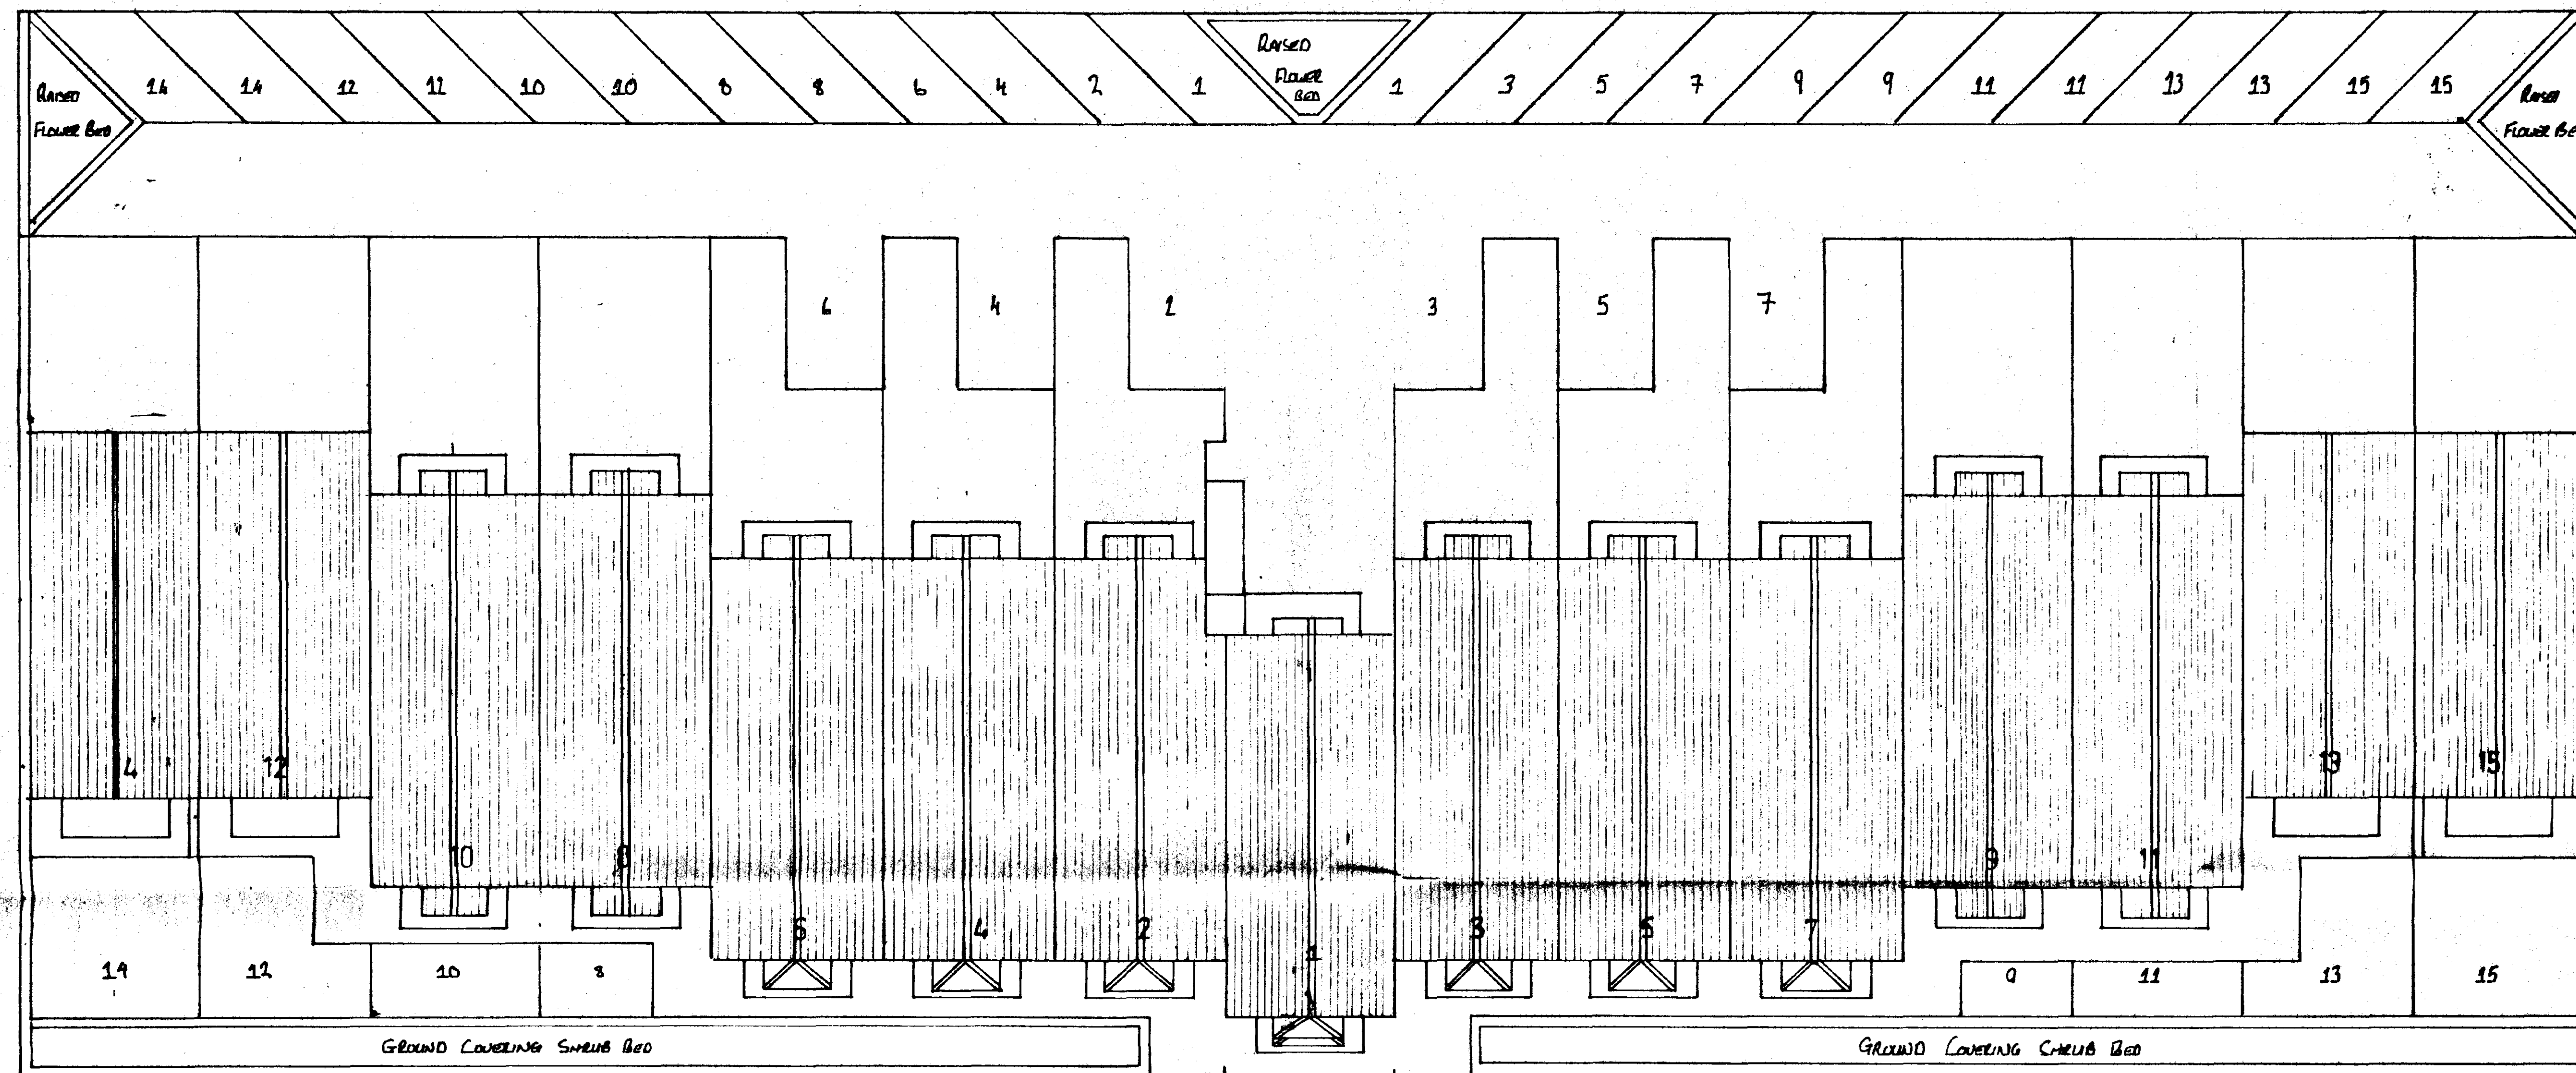

SITE LAYOUT

SOUTH HOLLAND DC
HOUSING & PLANNING
22 JAN 2001
P# 116760

DETERMINED
PLAN

DRAWING No. L2.KP2

NOTES:

APPLICATION No H11/1167/00
MR. D. M. GEORGEY

AREA COVERED: SITE LAYOUT

PROPOSED SITE LAYOUT

CLIENT: MR. K. PATRICK

TANGLEWOOD
OLD VICARAGE LANE
LUTTON
SPALDING
LINES

SITE LOCATION

LONDON ROAD
LONG SUTTON
SPALDING
LINES

DATE: 15/01/2001

SCALE: 1:100

DRAWN: MR. M. G. DANIELS

REV:

DREAM DESIGN
1. CLIFTONS VILLA
CHAPELGATE
GEDNEY
SPALDING
LINES
PEMLOBI

PHONE No.
OFFICE: 01406 364331
MOBILE: 07974 163570