



LONG SL
Works
Drain
Greendale
Hemsfield
The Spread
TCB
2·25 Ha
SOUTH ROLAND DC
HOUSING & PLANNING
05 NOV 1997
Ref: 1168/97

PROPOSED GLASSHOUSES ON EXISTING SMALL HOLDING AT SEAGATE RD., SUTTON CROSSES, LONG SUTTON, SPALDING, LINCS. FOR C.W. & T.A. SEATON.

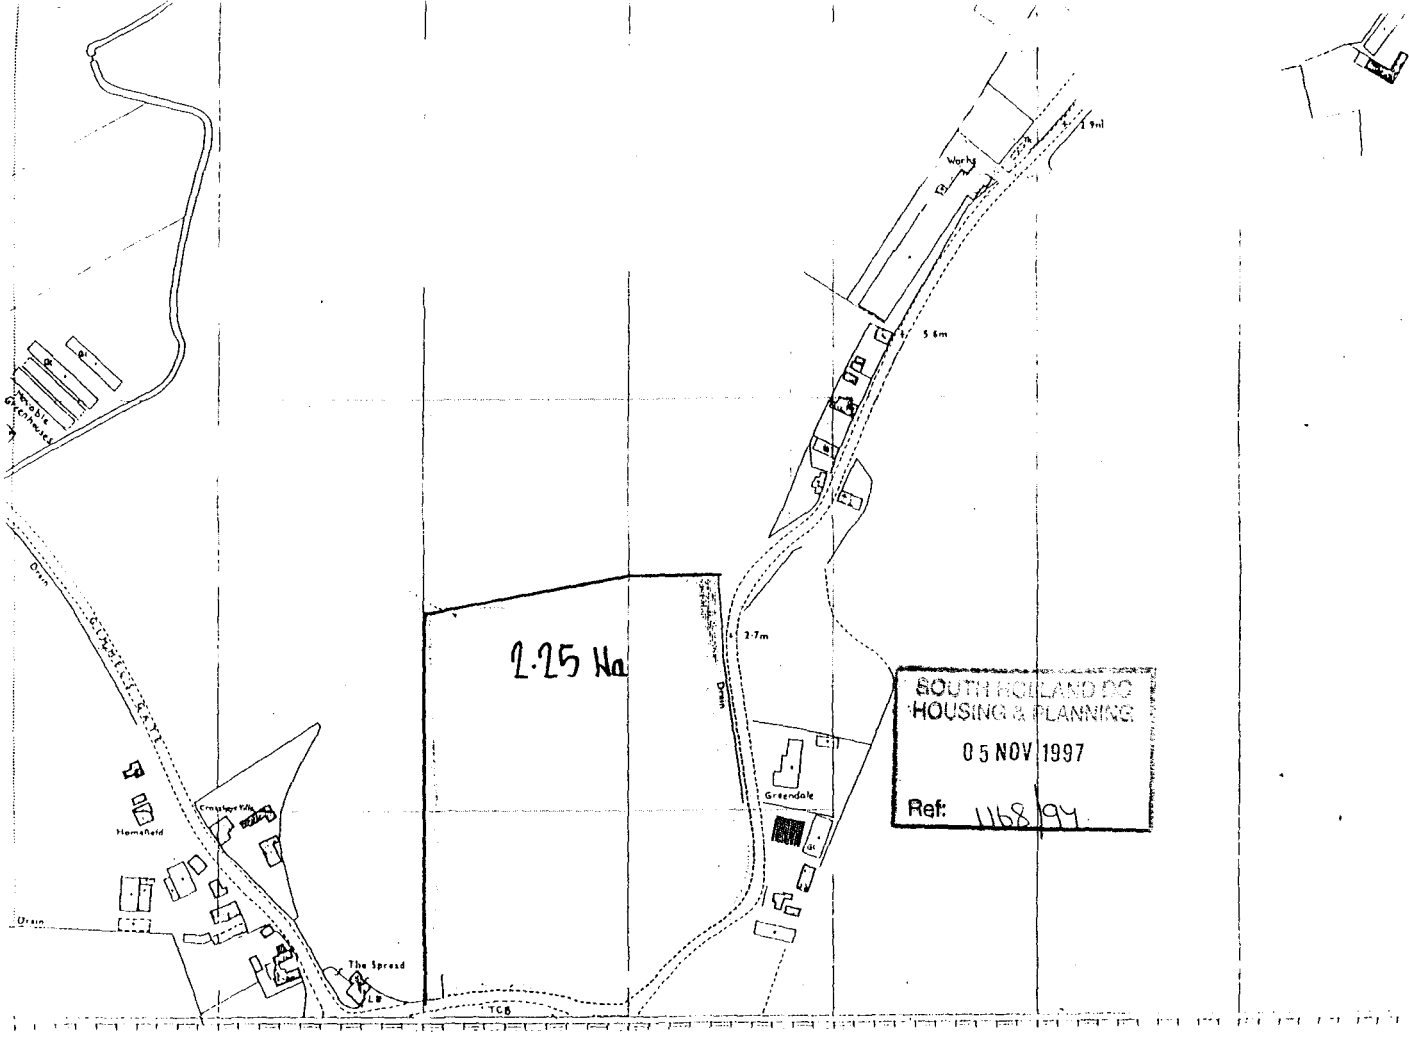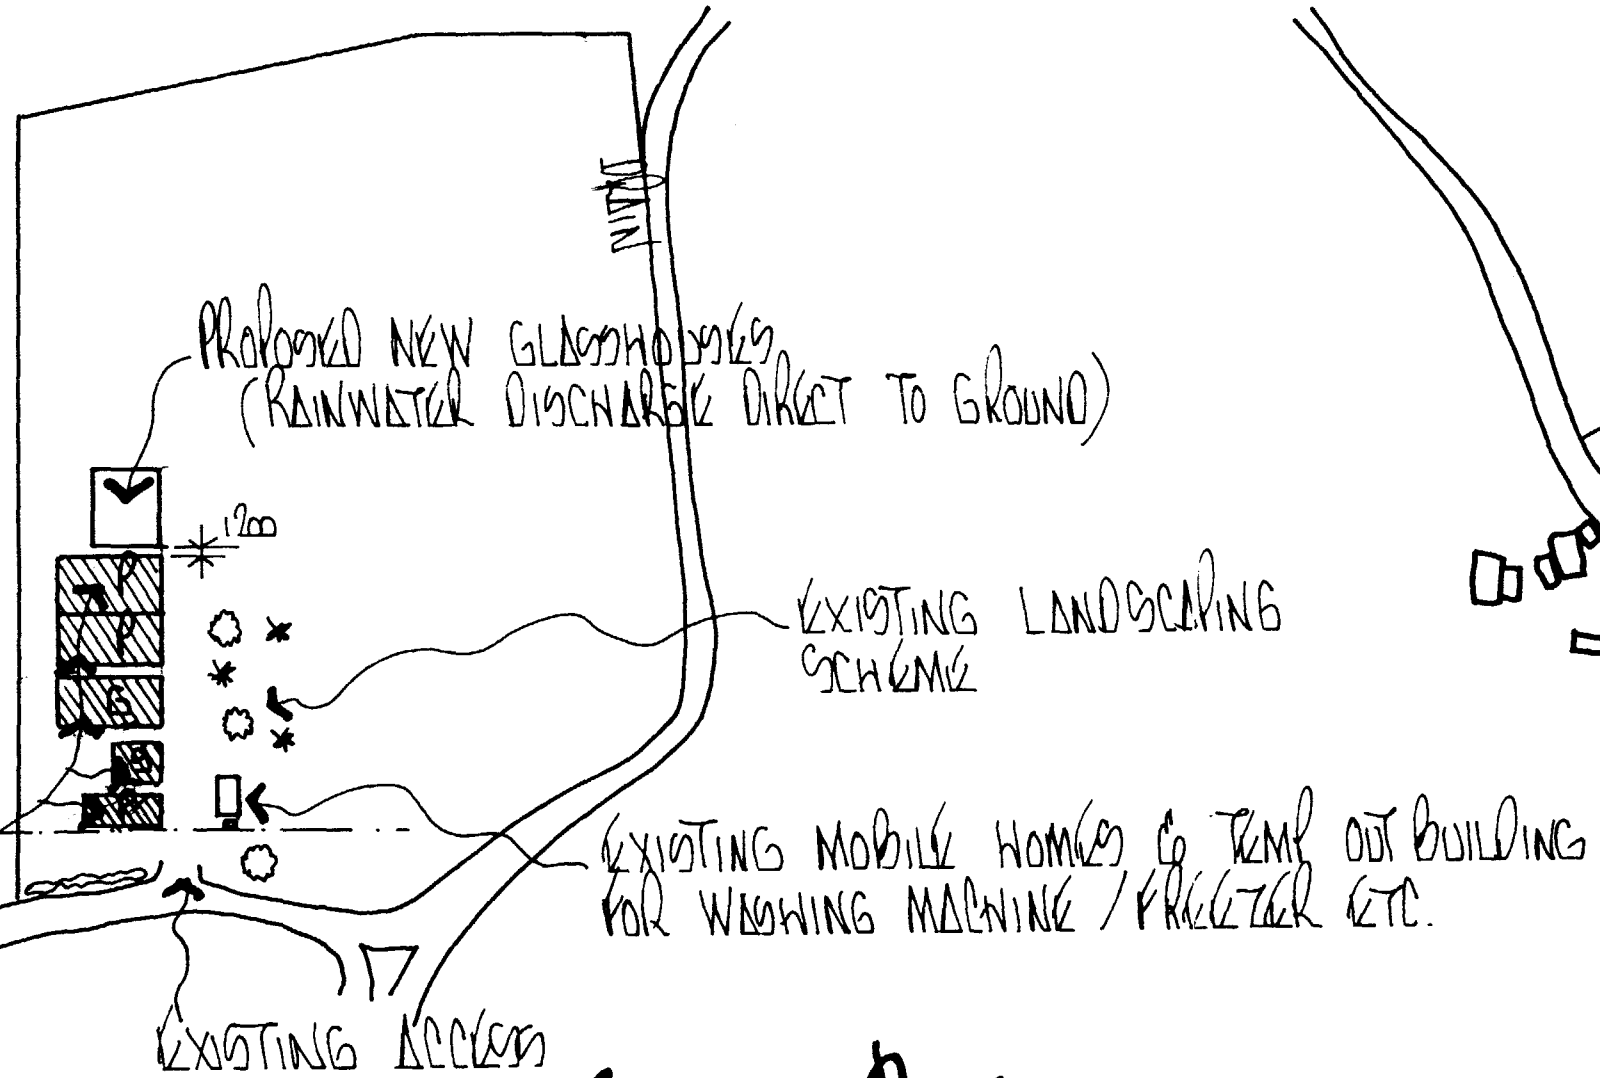

BLOCK PLAN


SCALE 1/2000

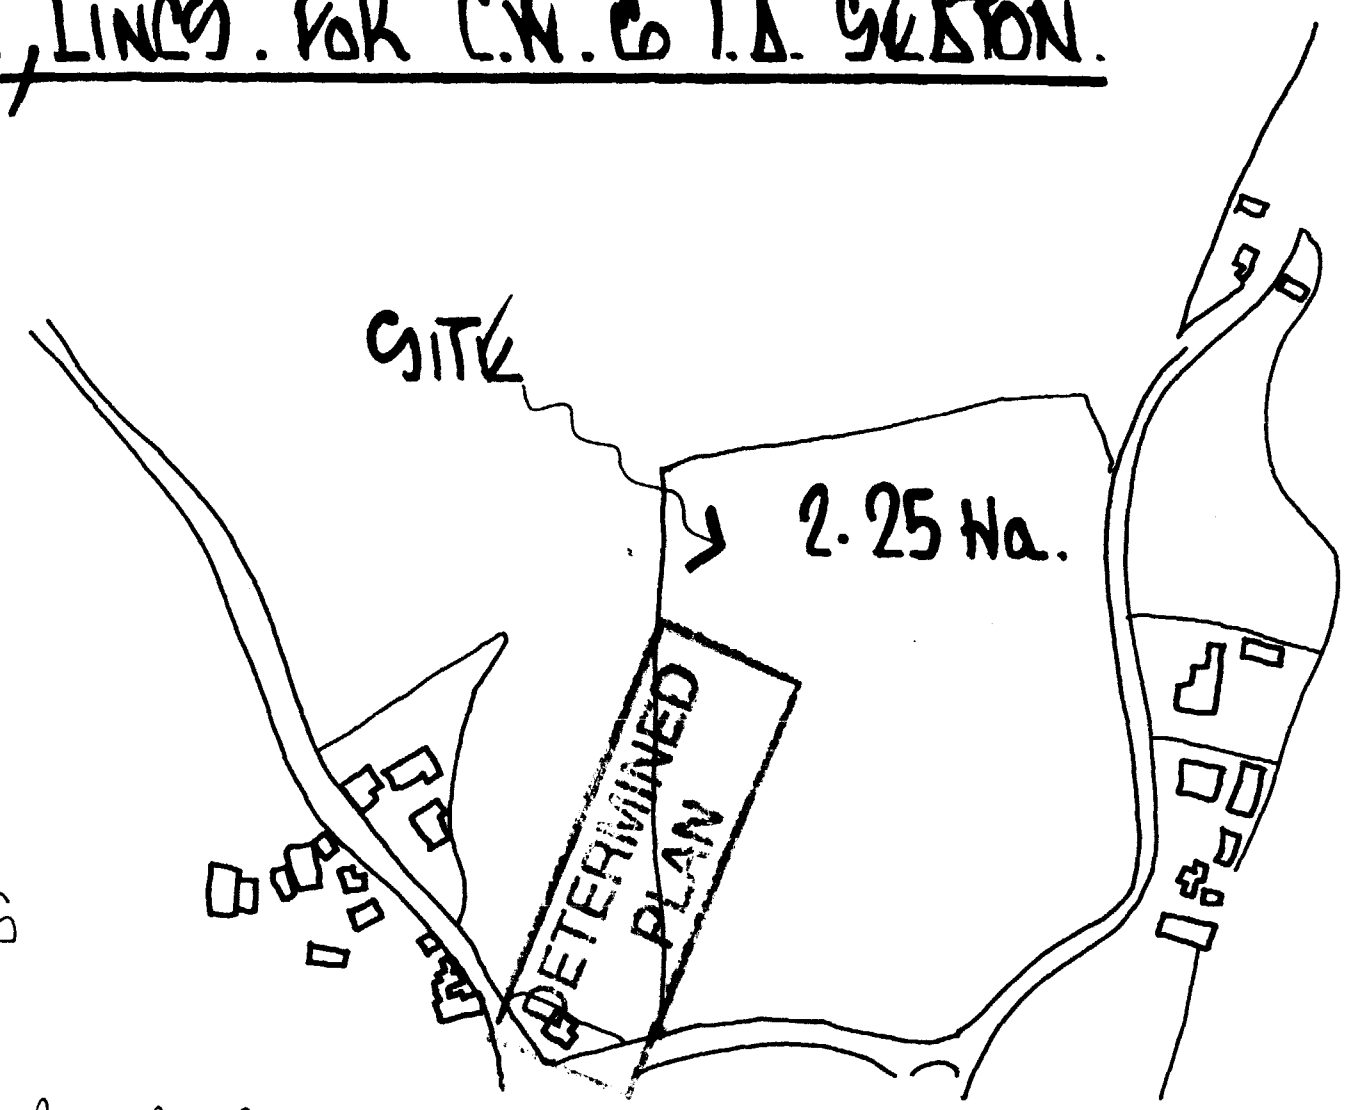


LOCATION PLAN

SCALE 1/2500


SOUTH HOLLAND
05 NOV 1997
Ref: 1168/97

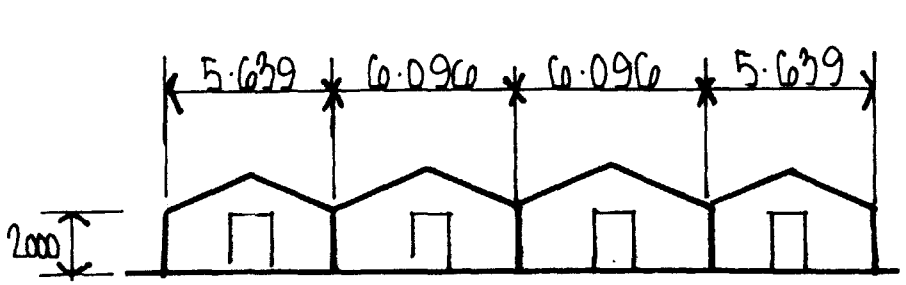

FRONT ELEVATION SCALE 1/250

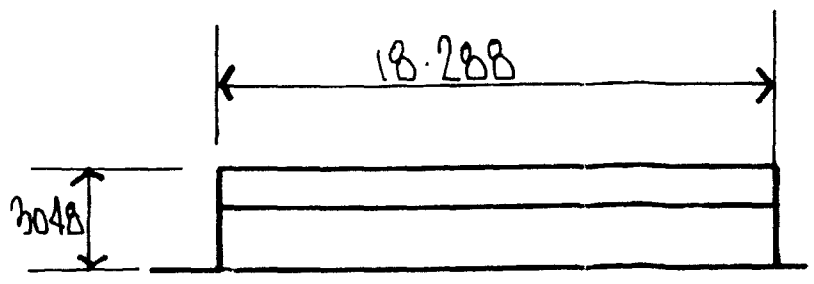

SIDE ELEVATIONS

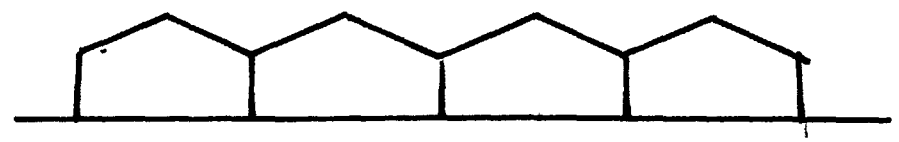

REAR ELEVATION