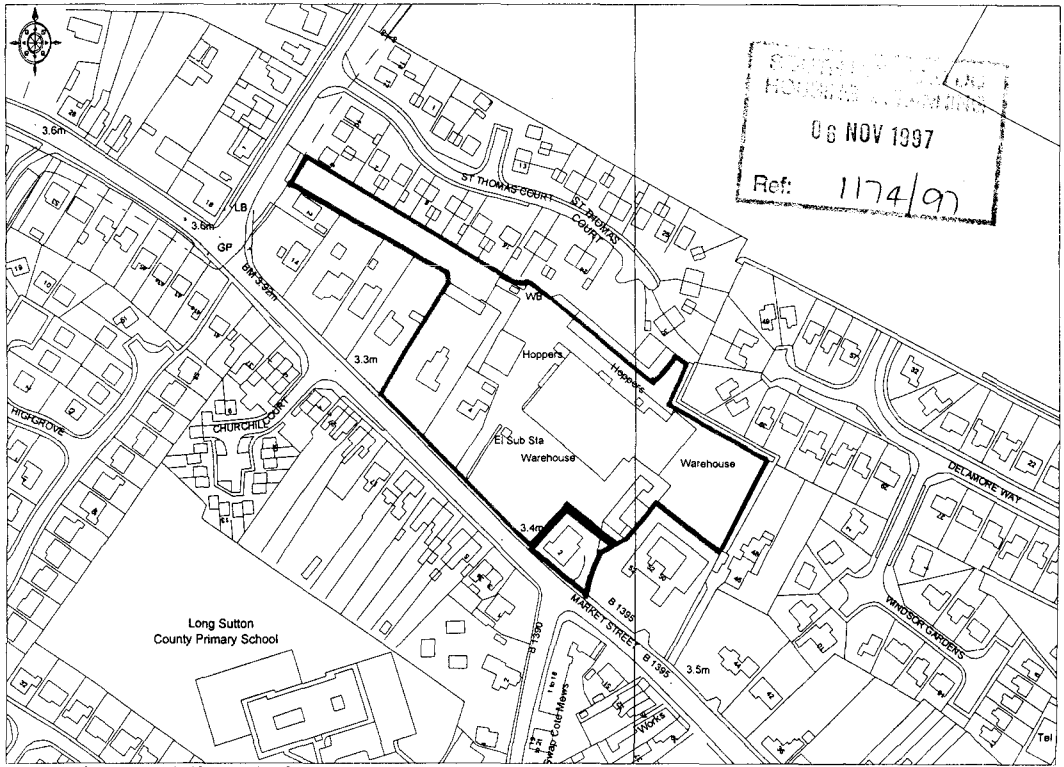


06 NOV 1997
Ref: 1174/97

© Crown Copyright 1997 Based on Ordnance Survey digital data
Survey Scale - 1:2500 Plotted Scale - 1:2500

Ordnance Survey
Value Added Reseller


SITE IDENTIFICATION PLAN, REF : 412/C

PHOENIX HOUSE, GEDNEY ROAD, LONG SUTTON

STANLEY BRAGG

ARCHITECTS

08 NOV 1997
Ref: 1174/97

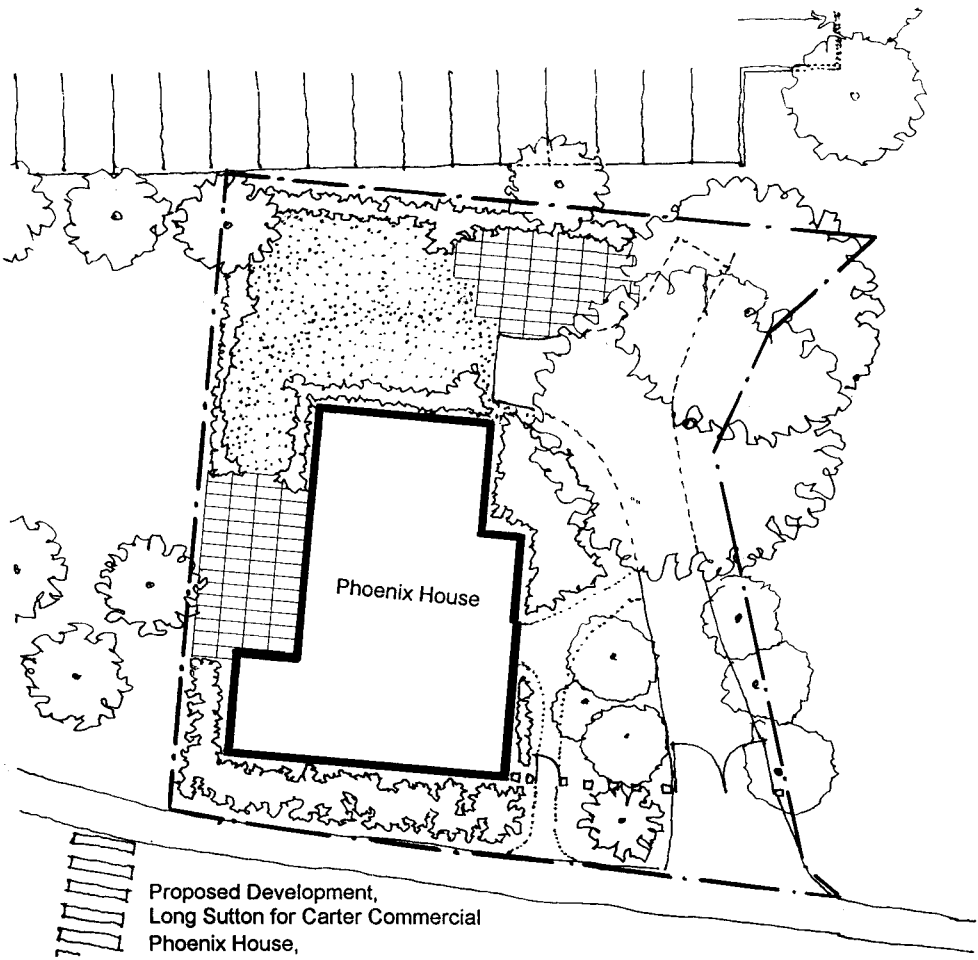

Proposed Development,
Long Sutton for Carter Commercial
Phoenix House,

Scale 1 : 200	Date OCTOBER 1997	File/drg © 4771 / SK 21
Drawn by		Checked by

Stanley Bragg Partnership Limited
Abbeygate One, 8 Whitewell Road, Colchester, Essex CO2 7DF

FOR ILLUSTRATIVE PURPOSES ONLY