

PROPOSED COURTYARD VIEW A (SOUTH)

DRAWING 11/TWB

SITE : 46 MARKET PLACE. LONG SUTTON


PROJECT : EXTENSION TO TURPINS

CLIENT : MR S PORT
46 MARKET PLACE
LONG SUTTON
SPALDING
LINCOLNSHIRE

DRAWN BY MR M.G. DANIELS

DATE : 04/SEPT/2003 | SCALE 1:50

AREA COVERED : PROPOSED ELEVATIONS
COURTYARD VIEW A
SIDE ELEVATION

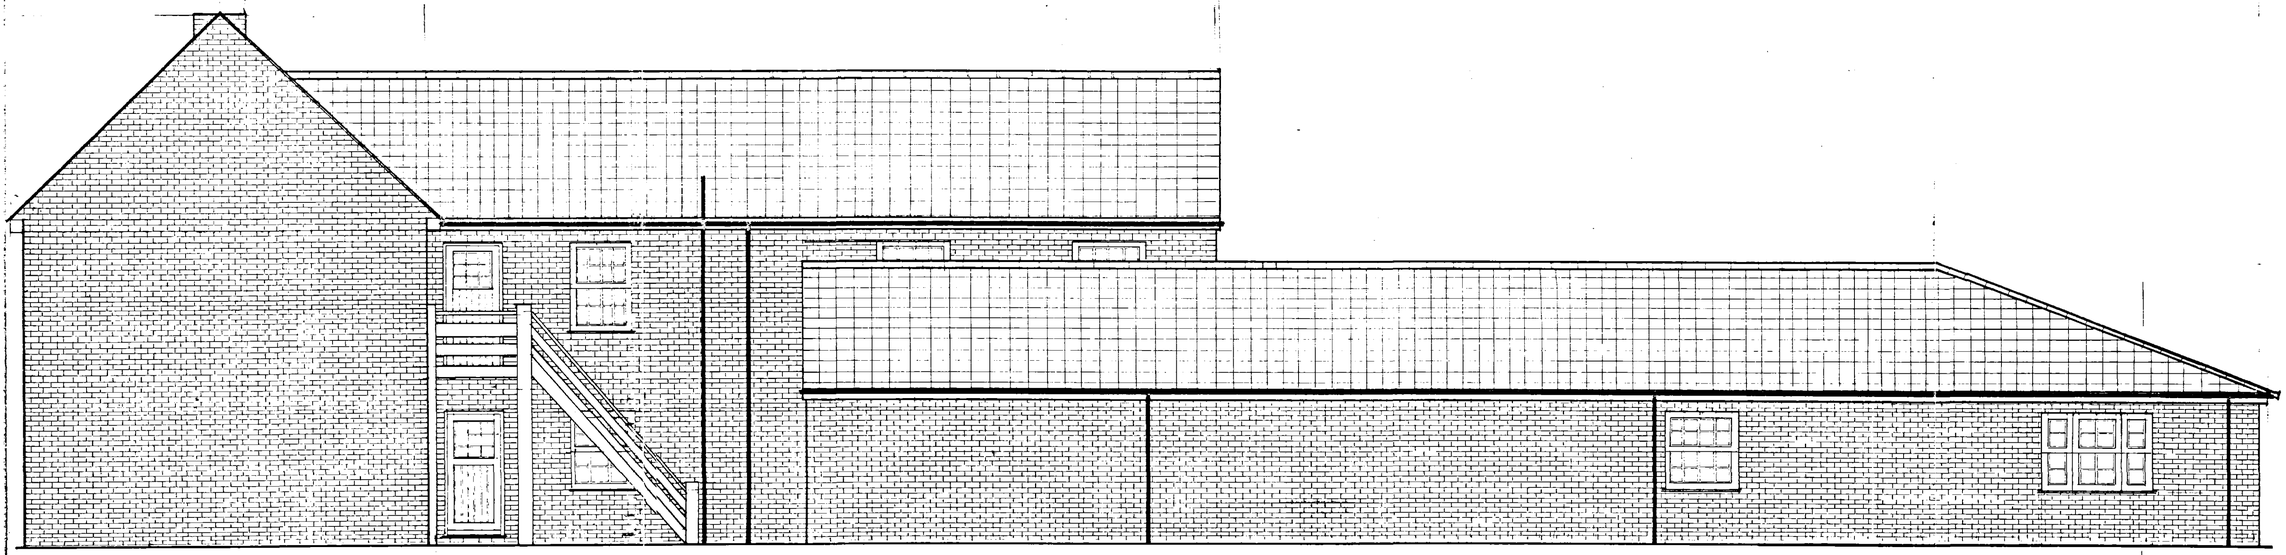

PROPOSED SIDE ELEVATION (SOUTH)

Plan... 30 SEP 2003 ...ved
1192/03

MR M.G DANIELS ARCHITECTURAL SERVICES
THE OLD GRANARY
BULL LANE
LONG SUTTON
SPALDING
LINCS PE12 9HA

TELEPHONE 07796 858 546
E-MAIL Matthew.Daniels3@BTOPENWORLD.COM