

PROPOSED POLYTUNNEL AT SEAGATE RD., SUTTON CROSSES, LONG SUTTON, SPALDING, LINCS. FOR MR & MRS C.W. & T.A. SEATON.

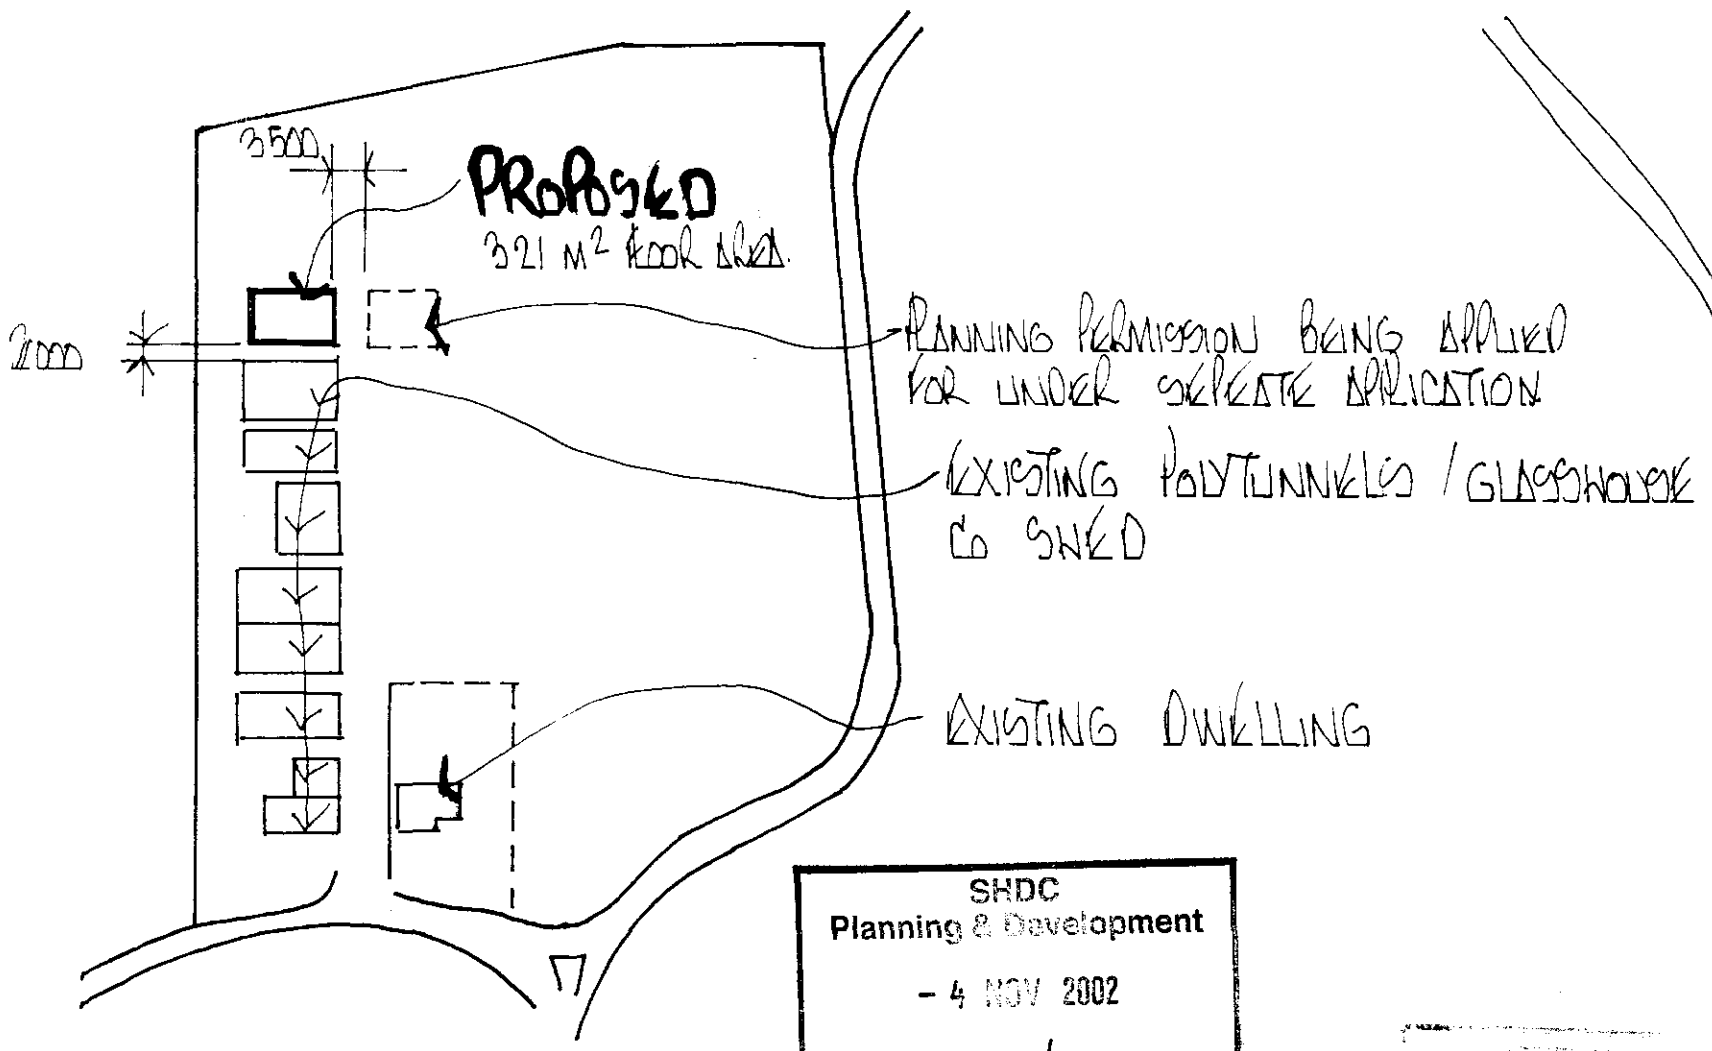

SHDC
Planning & Development
- 4 NOV 2002
Ref 1197/02


BLOCK PLAN

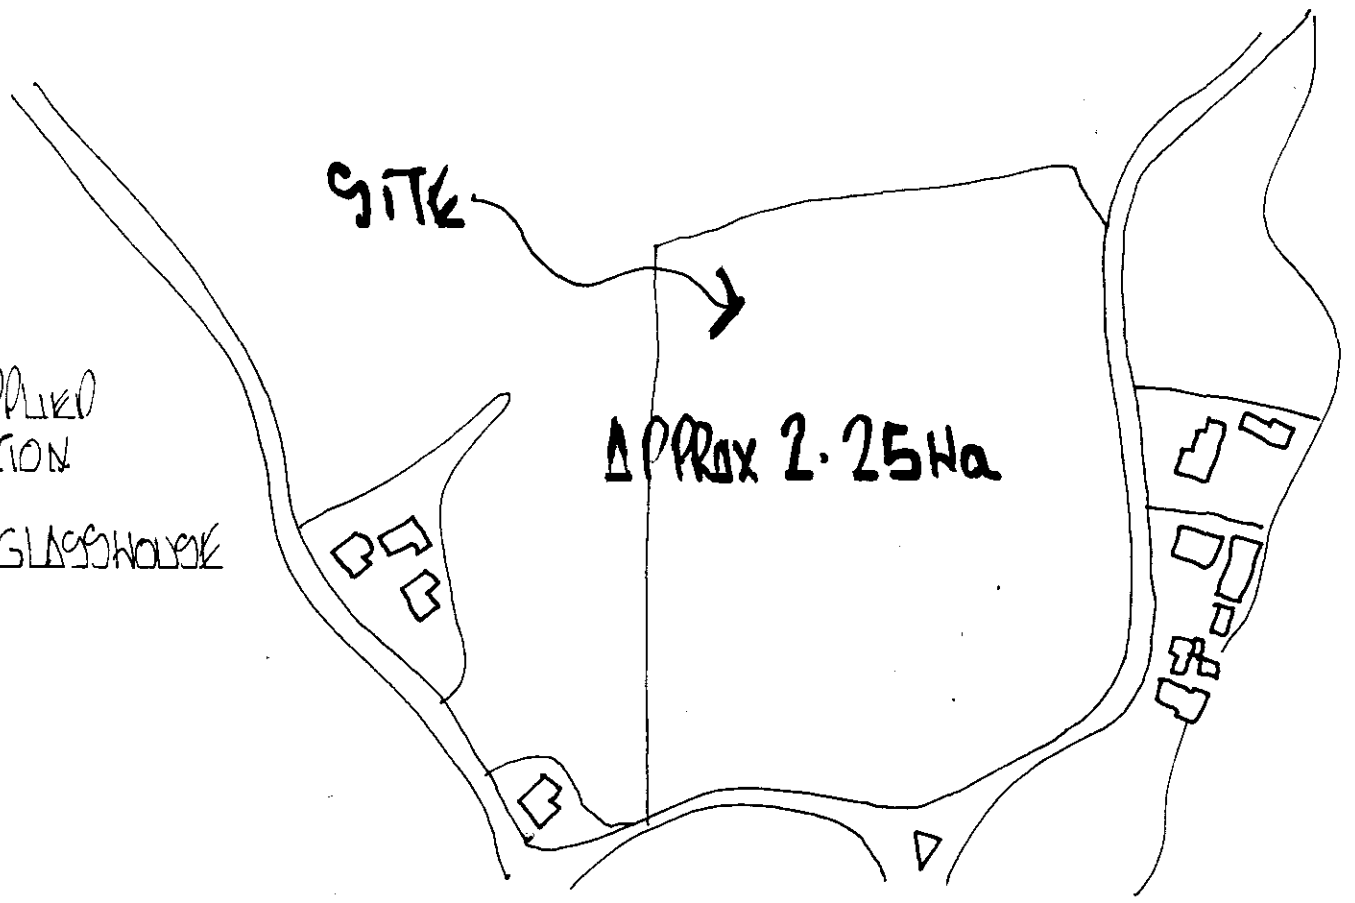

LOCATION PLAN


SCALE 1/2500

SCALE 1/2000

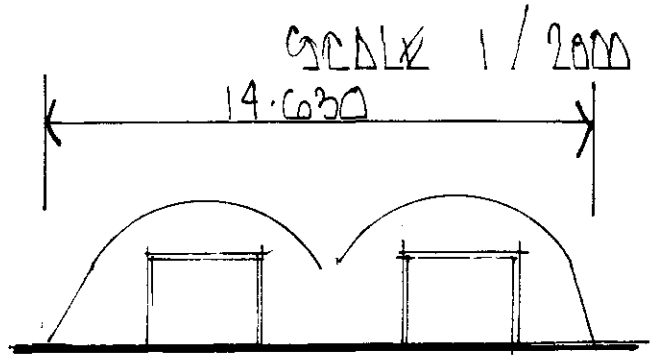


FRONT ELEVATION

SCALE 1/200.

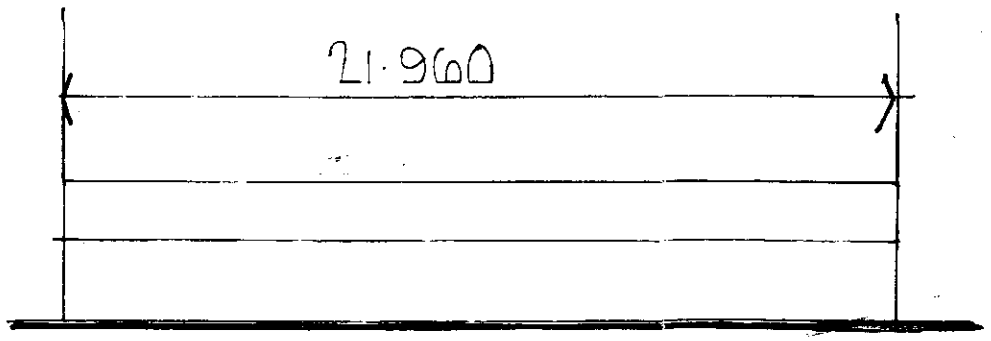

SIDE ELEVATIONS

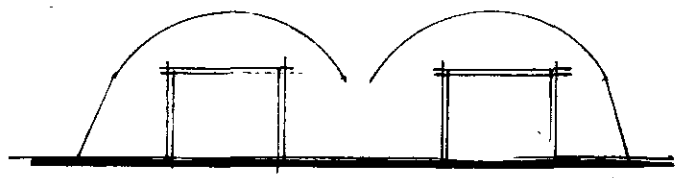

REAR ELEVATION

27/10/02

ORWG 030/1/2002