
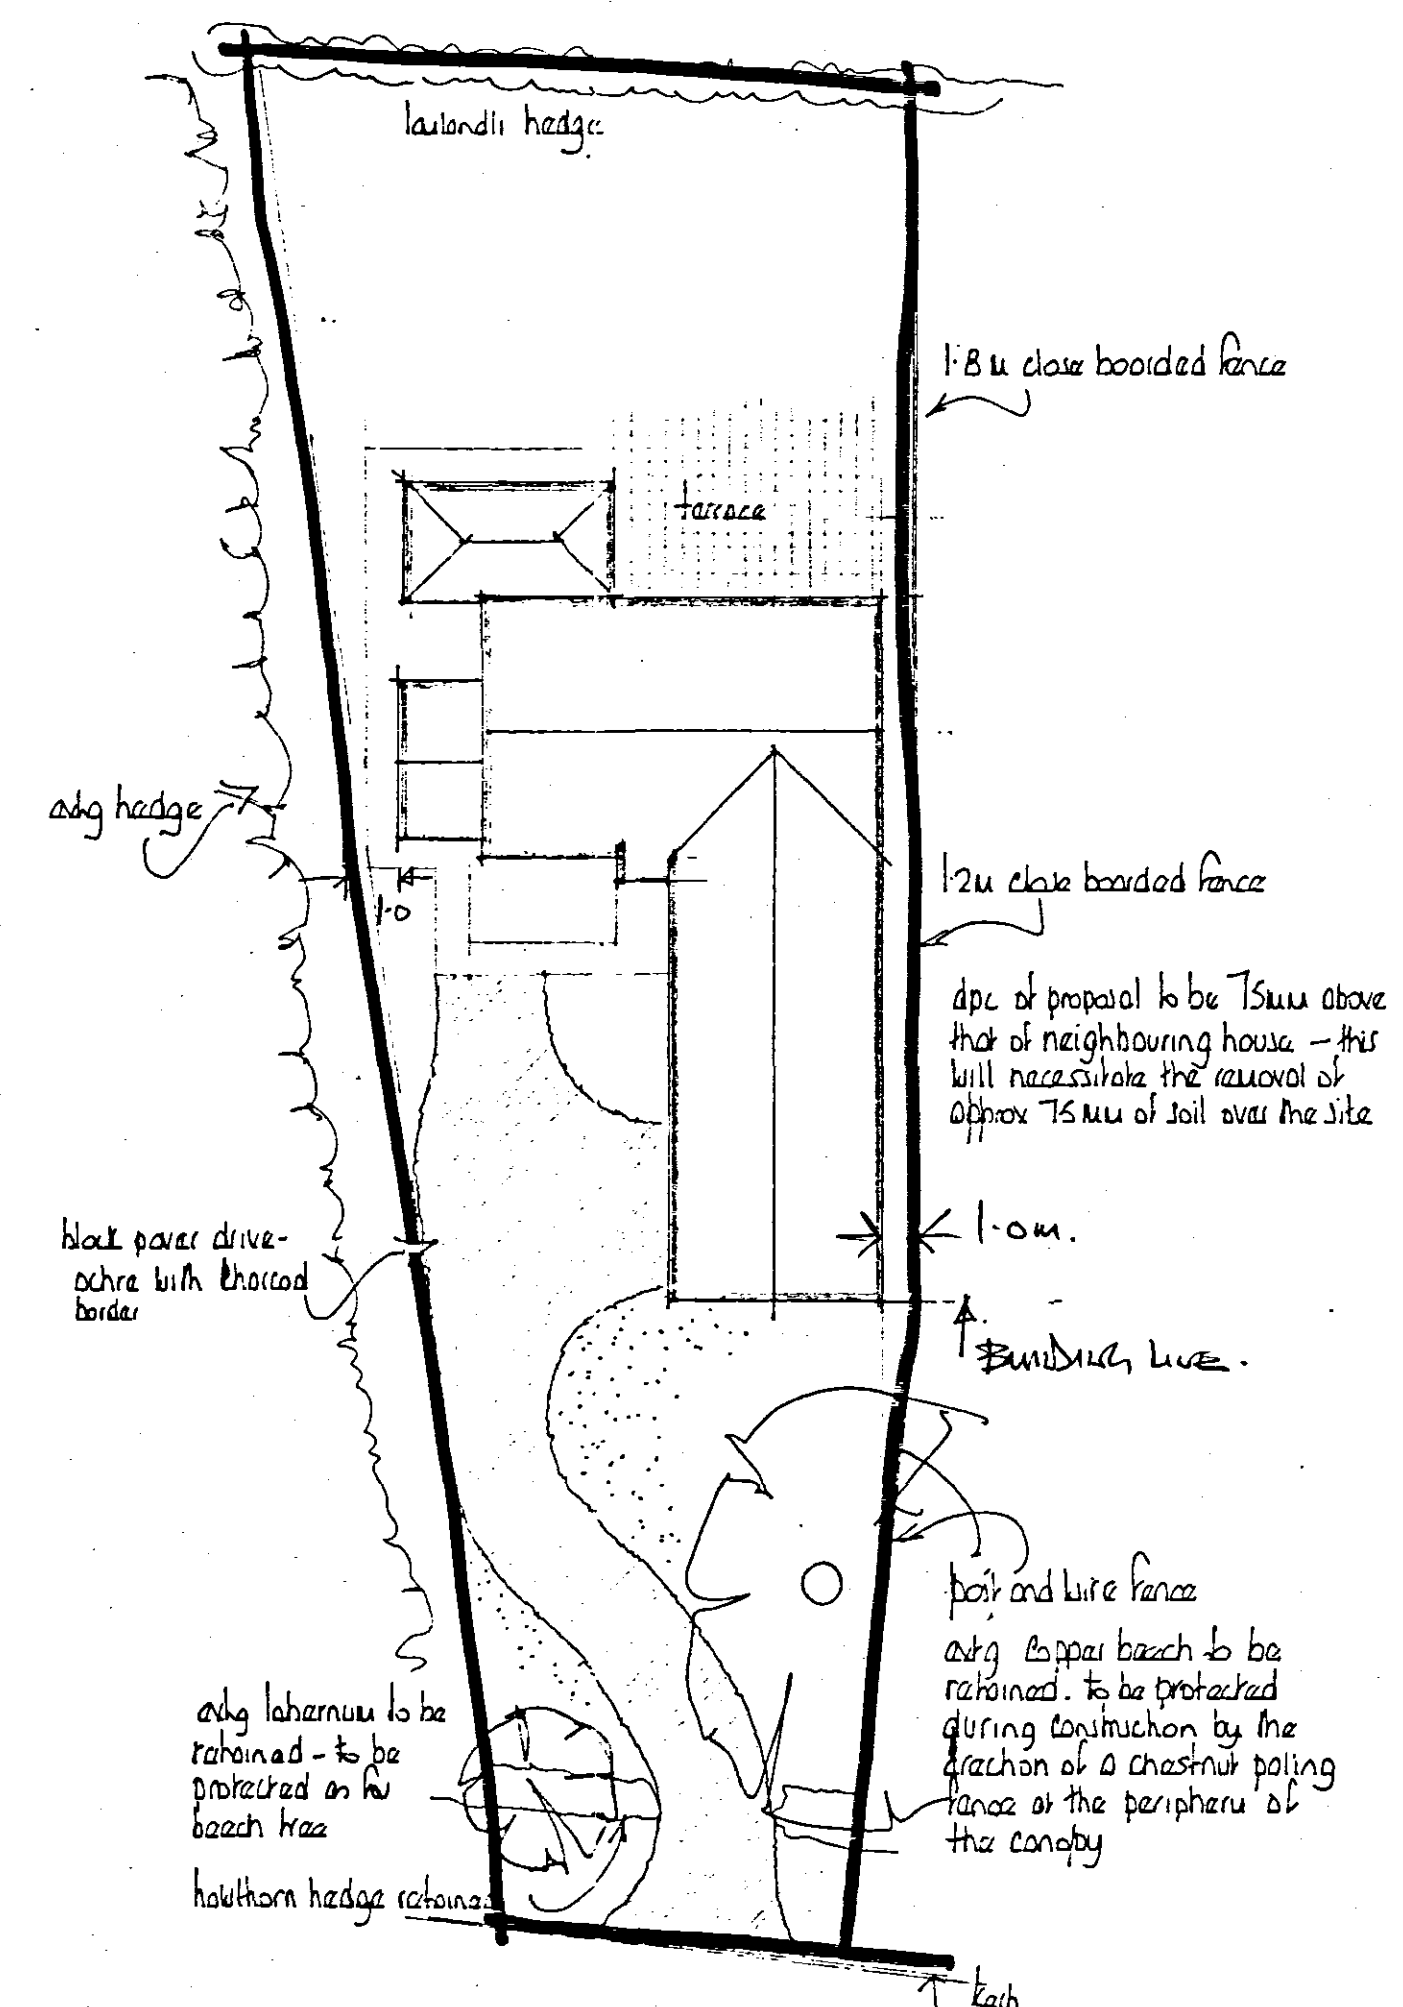
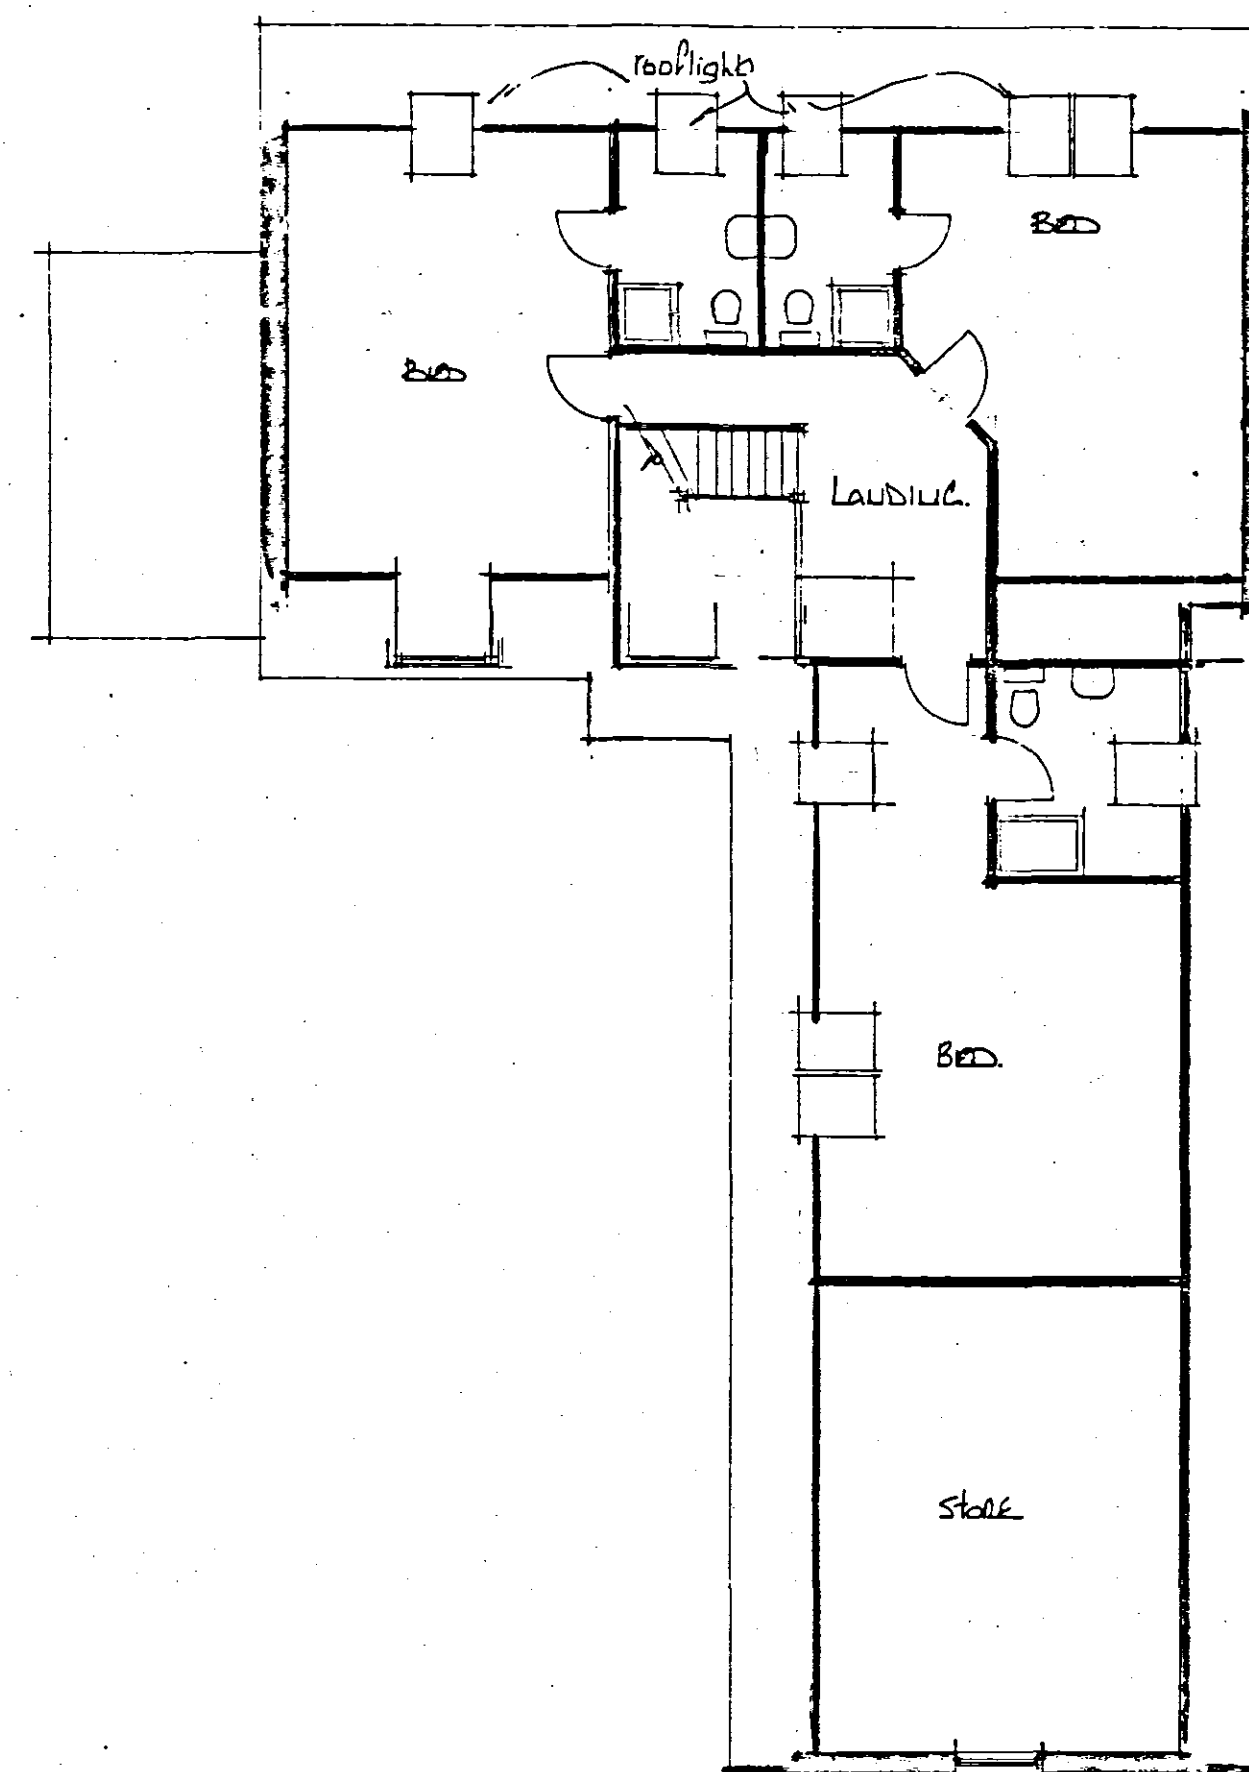
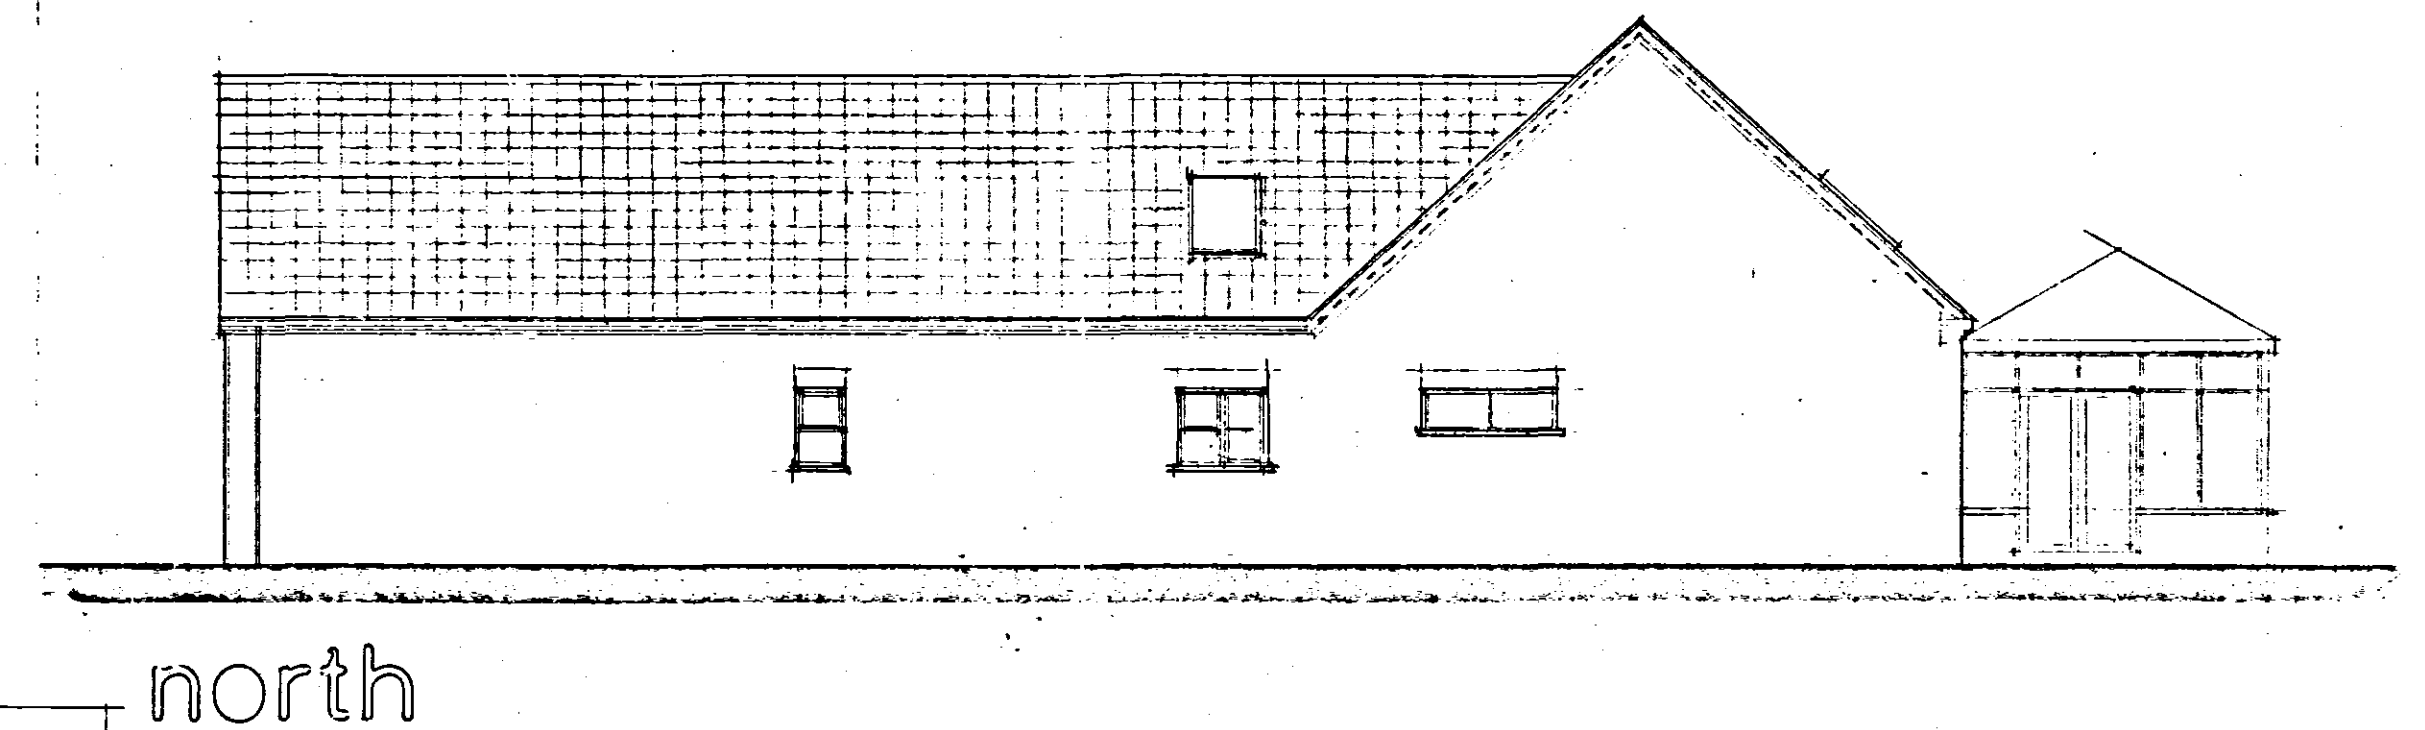


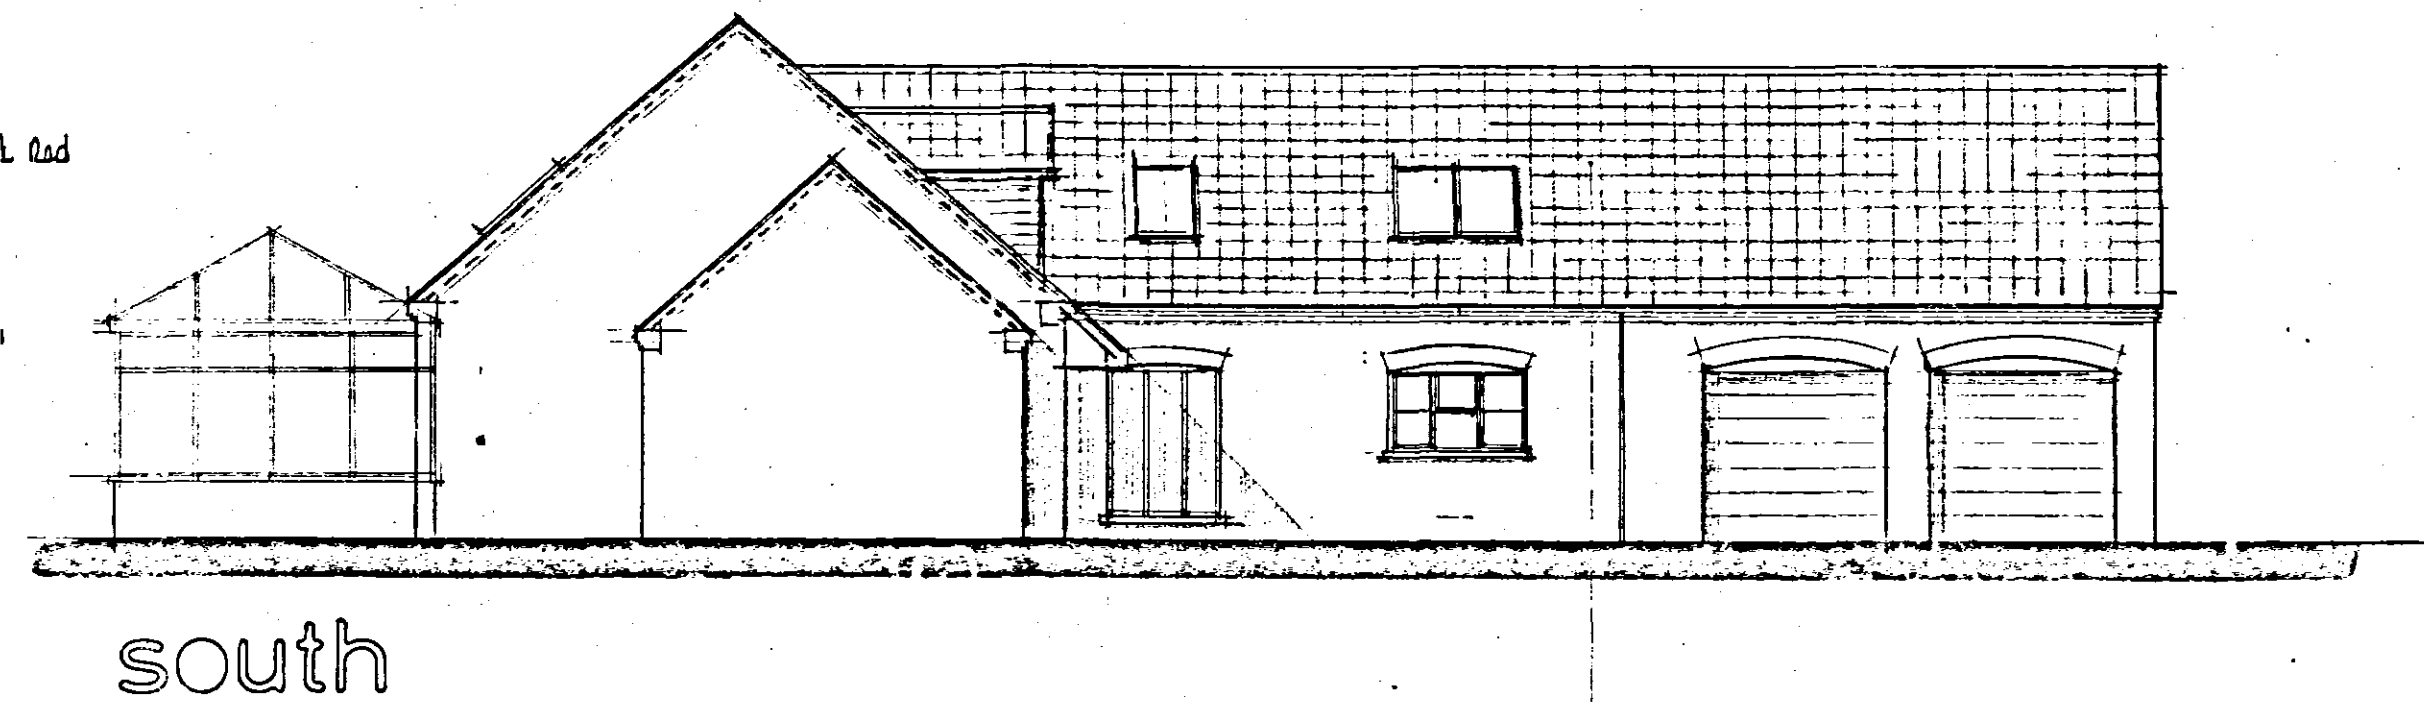

06/18/01

SHDC
PLANNING & DEVELOPMENT
30 AUG 2006
Ref. 1197106

ground floor plan

first floor plan