PROPOSED GARDEN CENTRE, LONG SUTTON, SPALDING, LINCS

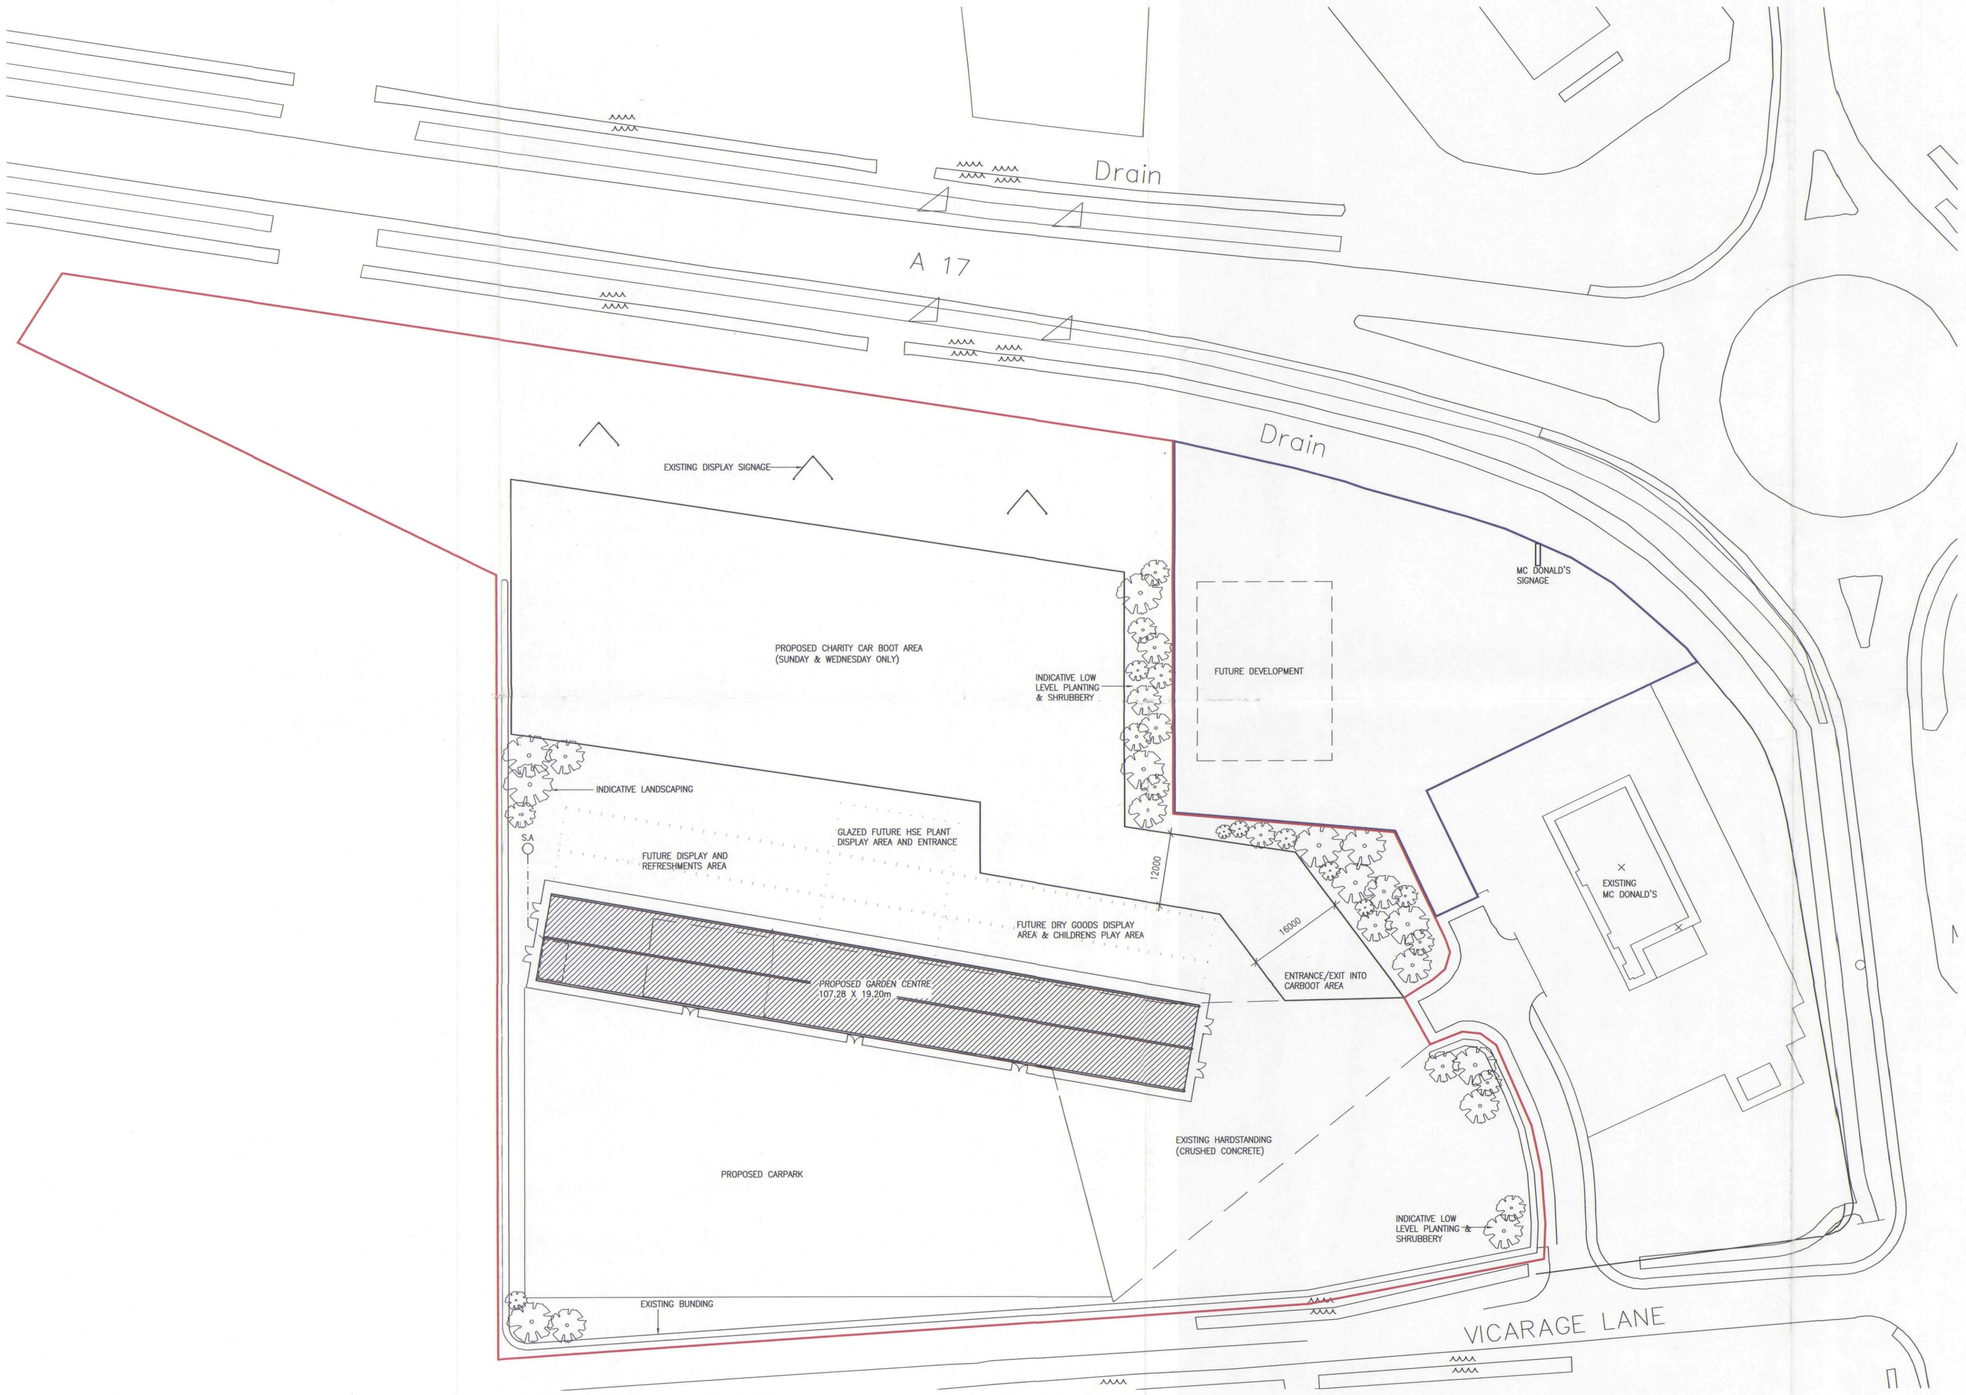

PROPOSED SITE PLAN 1:500

Notes
1. All dimensions must be checked on site by the Contractor.
2. Written dimensions to take precedence over scaled dimensions.

LEGEND

- OUTLINE OF SITE
- OUTLINE OF OWNED SITE
- INDICATIVE PLANTING & SHRUBBERY
- FUTURE DEVELOPMENT TO GARDEN CENTRE

Revisions	Date	Description
Amendments		

SHDC
Planning & Development
13 SEP 2004
Ref: 1198/04

Building Surveying Architecture Project Management Planning Supervisors
Templeman Associates — THE ROYAL INSTITUTION OF CHARTERED SURVEYORS
Mechanical & Electrical Services Structural Engineering Move Management
Tel (01553) 776148 Fax (01553) 778320 www.TempleманAssociates.co.uk

TEMPLEMAN ASSOCIATES
3RD FLOOR
REGIS HOUSE
AUSTIN STREET
KING'S LYNN
NORFOLK PE30 1RB

Drawing Status: Draft / ● Consultation / Tender / Construction / As Built

Project Title: PROPOSED GARDEN CENTRE, LONG SUTTON SPALDING,LINCS

Drawing Title: PROPOSED SITE LAYOUT PLAN

Works Request No.

Drawn DPF Date SEP'04

Checked MJC Date SEP'04

Dwg No 1882–01

Scale 1:500

Revision