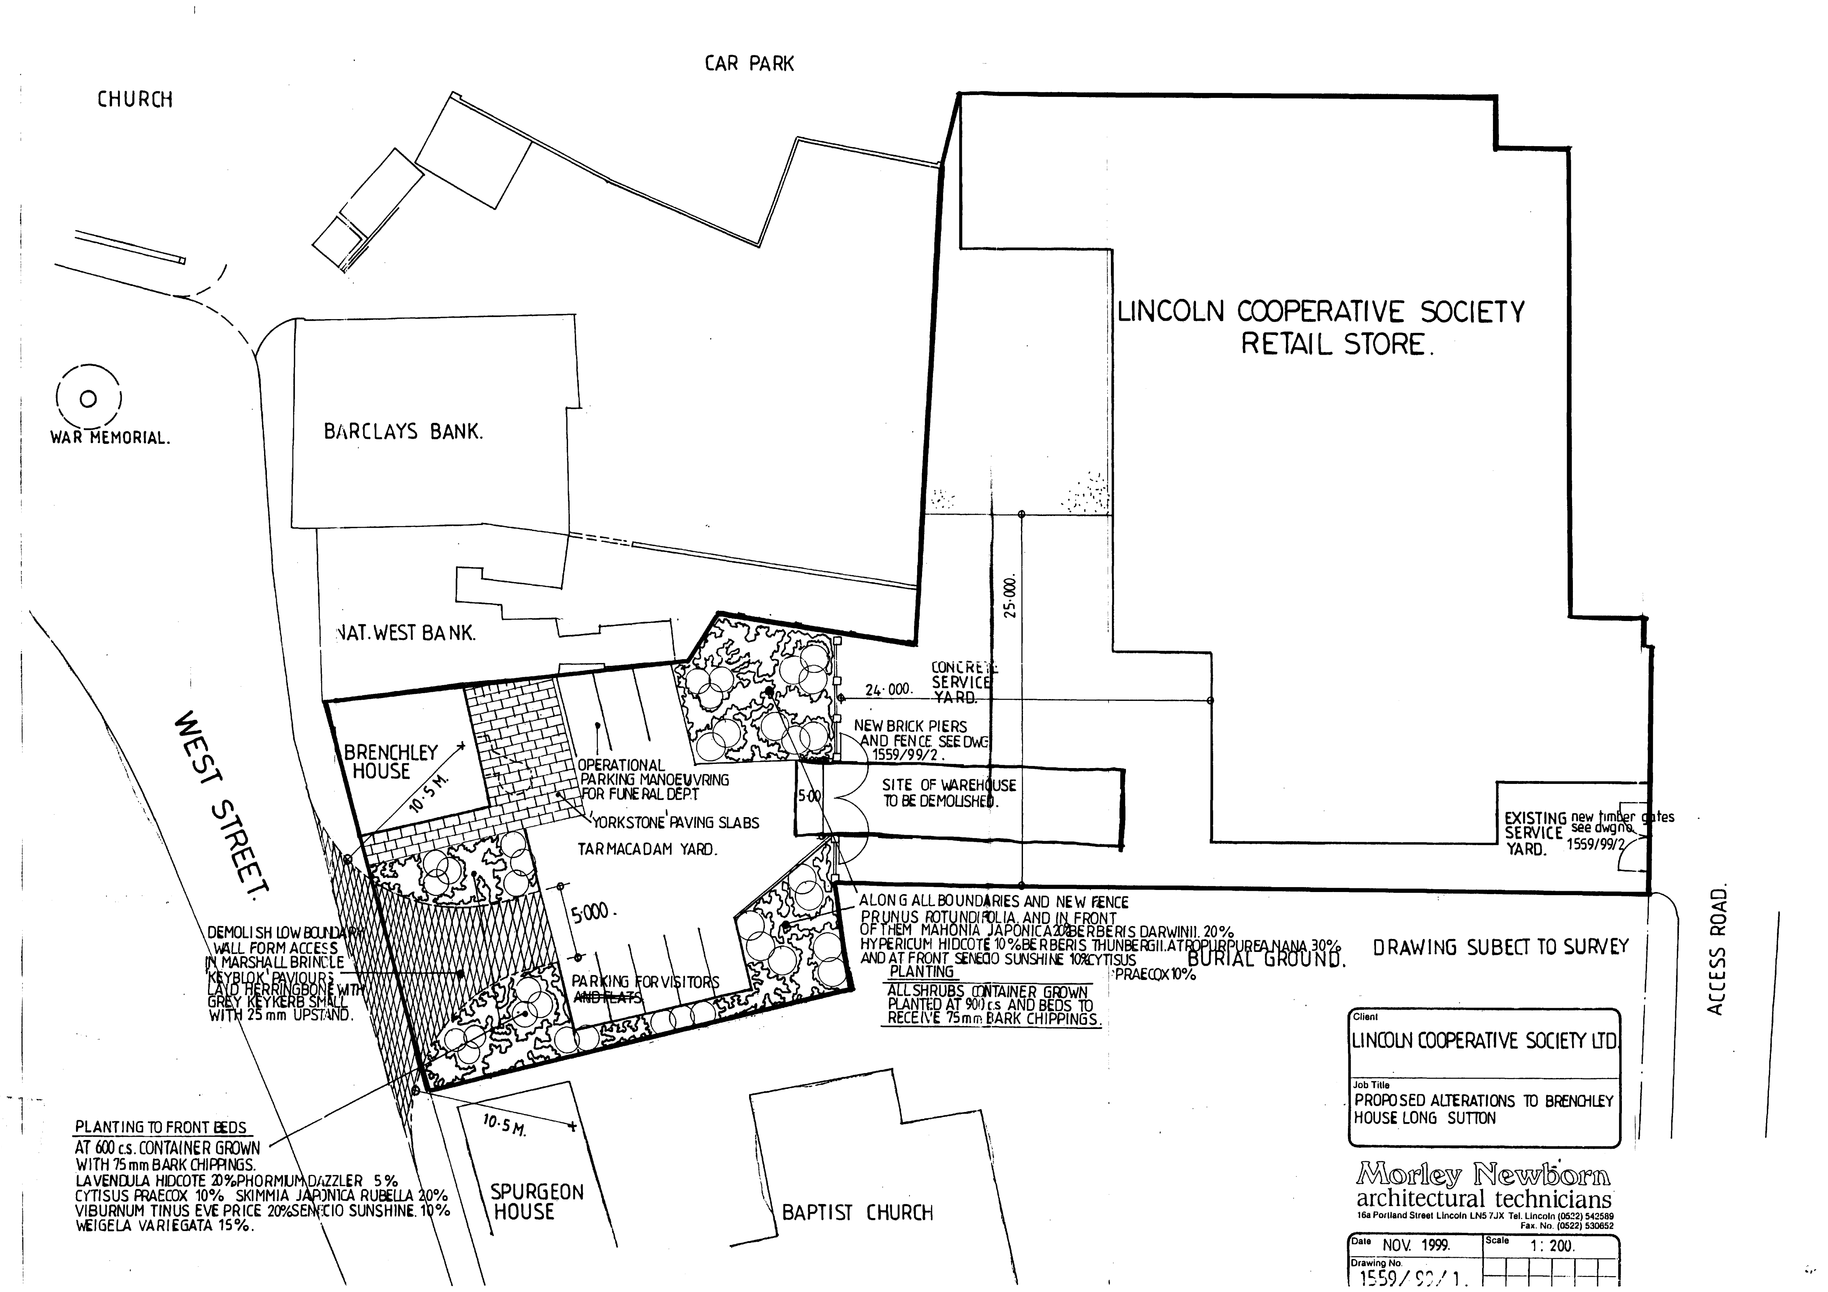

CAR PARK
CHURCH
LINCOLN COOPERATIVE SOCIETY
RETAIL STORE.
WAR MEMORIAL.
BARCLAYS BANK.
NAT. WEST BANK.
25·000.
24·000.
CONCRETE SERVICE YARD.
NEW BRICK PIERS AND FENCE. SEE DWG 1559/99/2.
SITE OF WAREHOUSE TO BE DEMOLISHED.
BRENCHLEY HOUSE
10·5 M.
OPERATIONAL PARKING MANOEUVRING FOR FUNERAL DEPT
YORKSTONE PAVING SLABS
TARMACADAM YARD.
5·00
5·000.
WEST STREET.
EXISTING new timber gates SERVICE YARD. See dwg no. 1559/99/2
ACCESS ROAD.
ALONG ALL BOUNDARIES AND NEW FENCE
PRUNUS ROTUNDIFOLIA AND IN FRONT
OF THEM MAHONIA JAPONICA 20% BERBERIS DARWINII 20%
HYPERICUM HIDCOTE 10% BERBERIS THUNBERGII ATROPURPUREA NANA 30%
AND AT FRONT SENECIO SUNSHINE 10% CYTISUS PRAECOX 10%
BURIAL GROUND.
DRAWING SUBECT TO SURVEY
PLANTING
ALL SHRUBS CONTAINER GROWN
PLANTED AT 900 c/s AND BEDS TO
RECEIVE 75mm BARK CHIPPINGS.
DEMOLISH LOW BOUNDARY WALL FORM ACCESS IN MARSHALL BRINDLE KEYBLOK PAVIOURS LAID HERRINGBONE WITH GREY KEYBERS SHALL WITH 25 mm UPSTAND.
PARKING FOR VISITORS AND FLATS
PLANTING TO FRONT BEDS
AT 600 c/s CONTAINER GROWN
WITH 75 mm BARK CHIPPINGS.
LAVENDULA HIDCOTE 20% PHORMIUM DAZZLER 5%
CYTISUS PRAECOX 10% SKIMMIA JAPONICA RUBELLA 20%
VIBURNUM TINUS EVE PRICE 20% SENECIO SUNSHINE 10%
WEIGELA VARIEGATA 15%.
SPURGEON HOUSE
BAPTIST CHURCH
1198/99
Client
LINCOLN COOPERATIVE SOCIETY LTD.
Job Title
PROPOSED ALTERATIONS TO BRENCHLEY HOUSE LONG SUTTON
Morley Newborn
architectural technicians
16a Portland Street Lincoln LN5 7JX Tel. Lincoln (0522) 542589
Fax. No. (0522) 530653
Date NOV. 1999.
Scale 1: 200.
Drawing No 1559/99/1.