



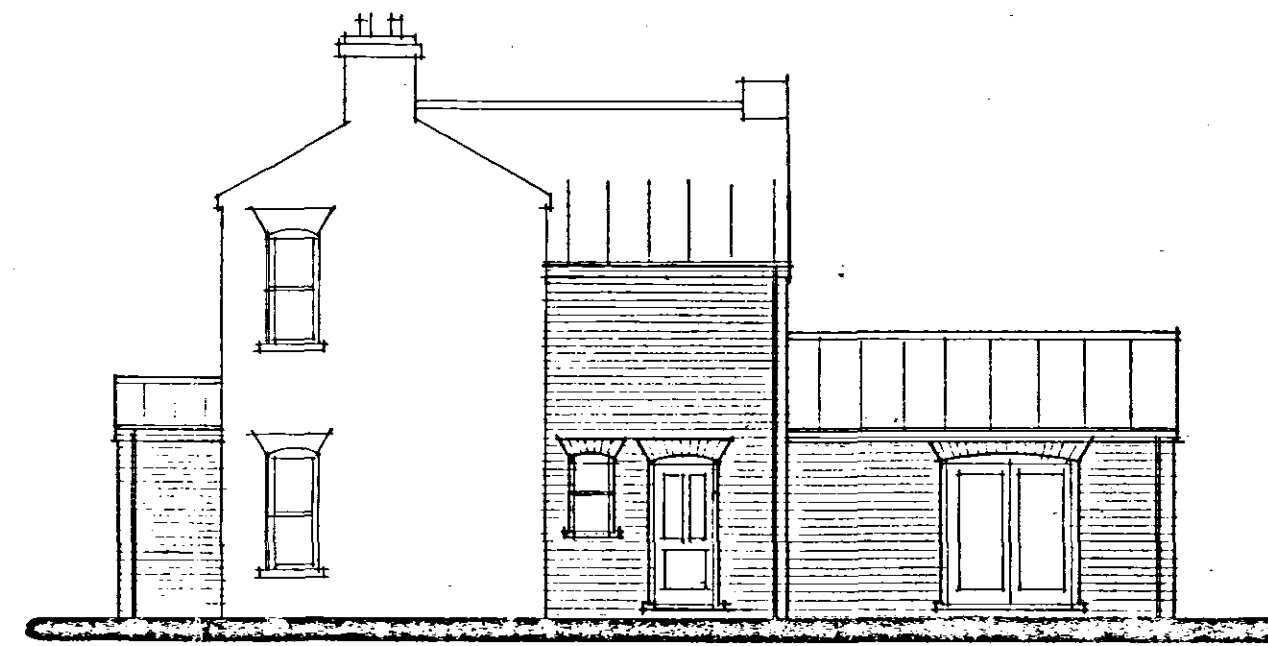

FRONT




SIDE

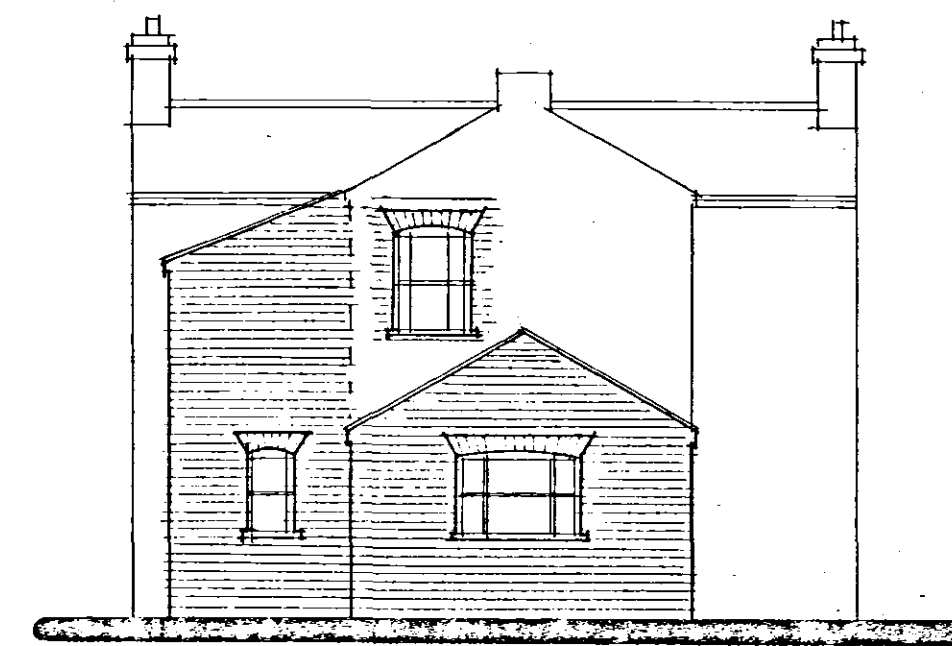


REAR




SIDE

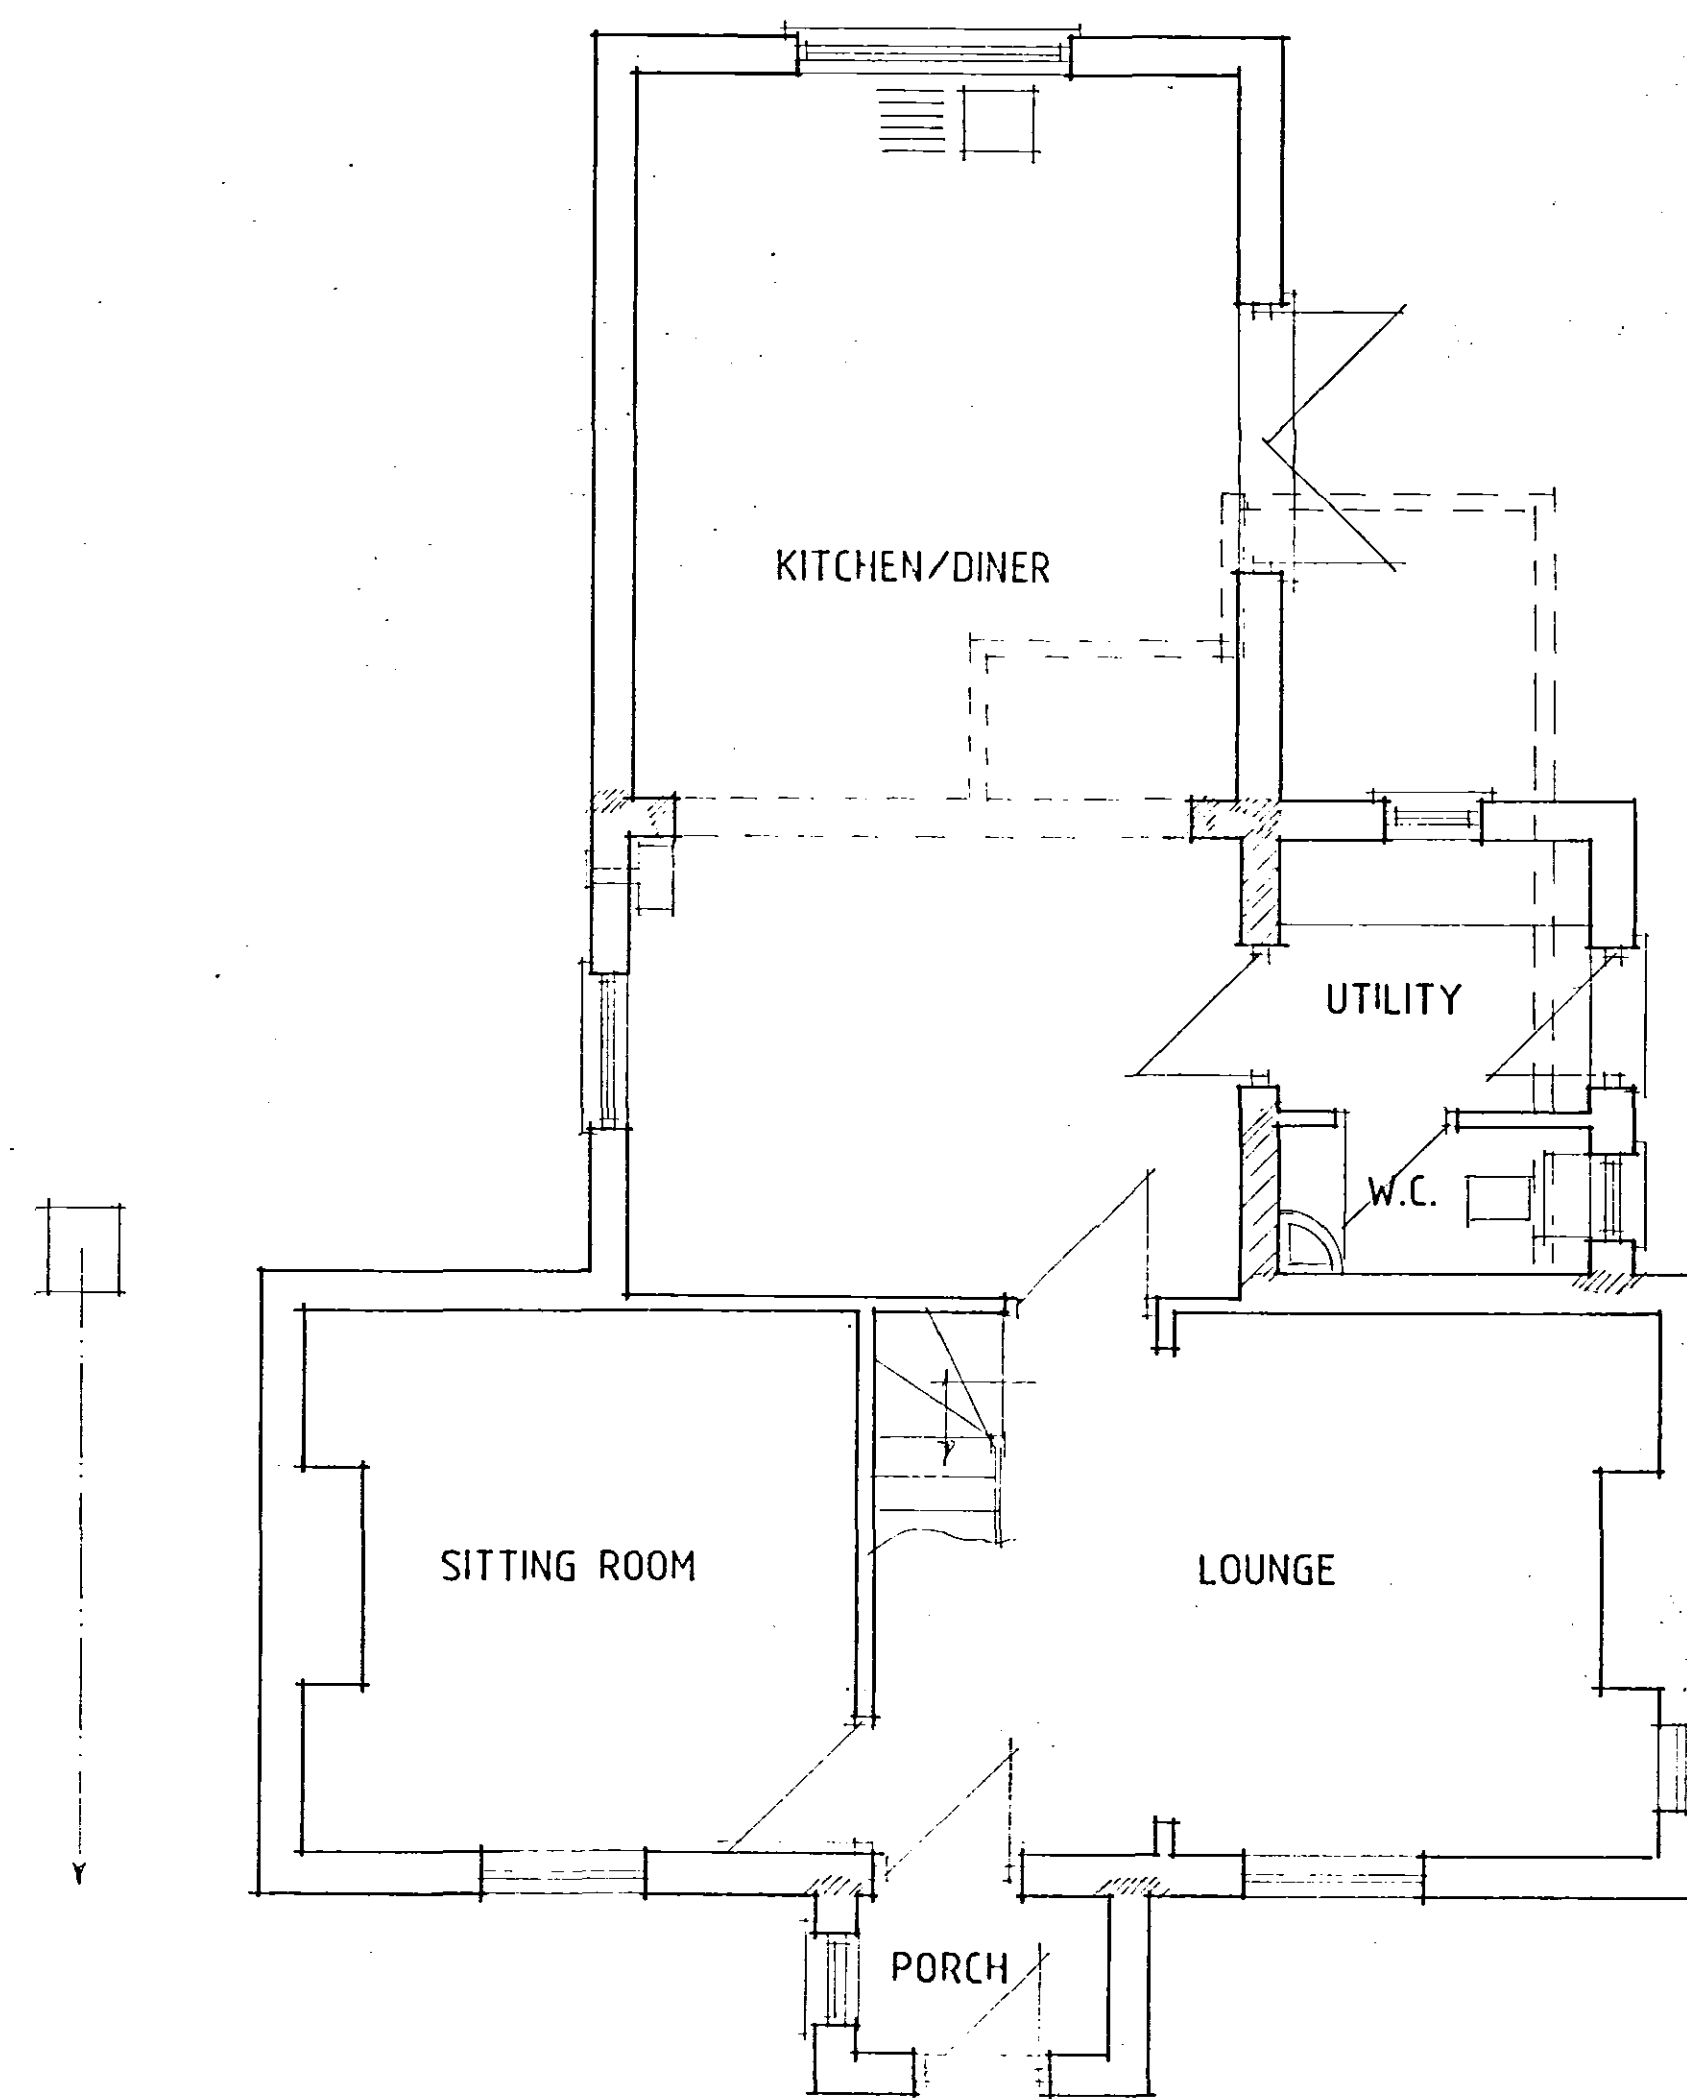

GROUND FLOOR PLAN

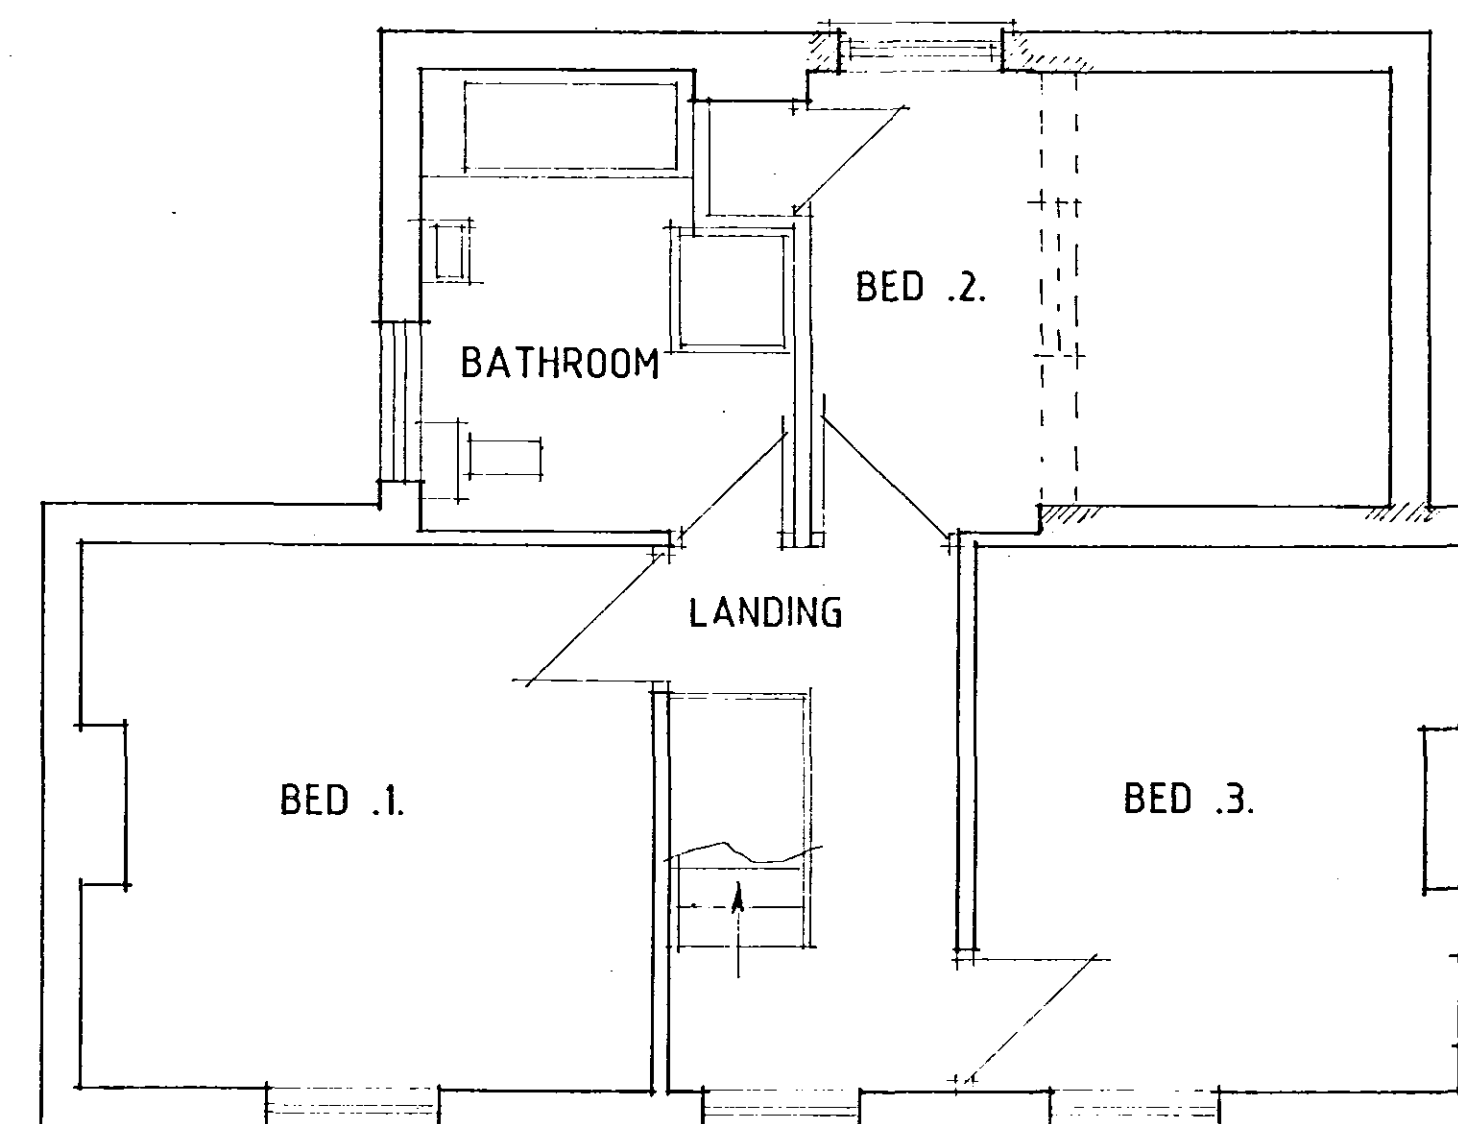

FIRST FLOOR PLAN

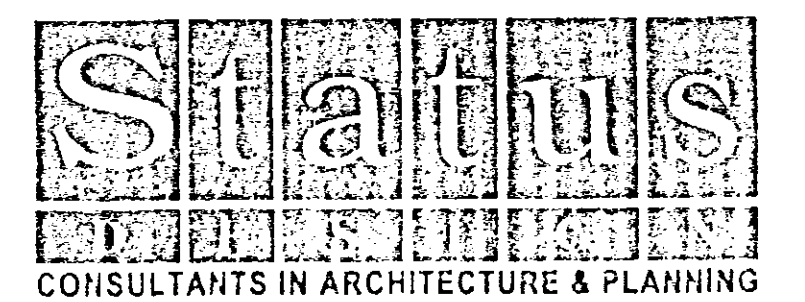

PROPOSED EXTENSION TO
88 ROMAN BANK, LONG
SUTTON FOR

MR. C. BROWNE.

1:50 1:100 SD05-041/3
NOV-05 B.GILHAM.