



Development Proposal on Land between Seagate Road & B1359, Long Sutton

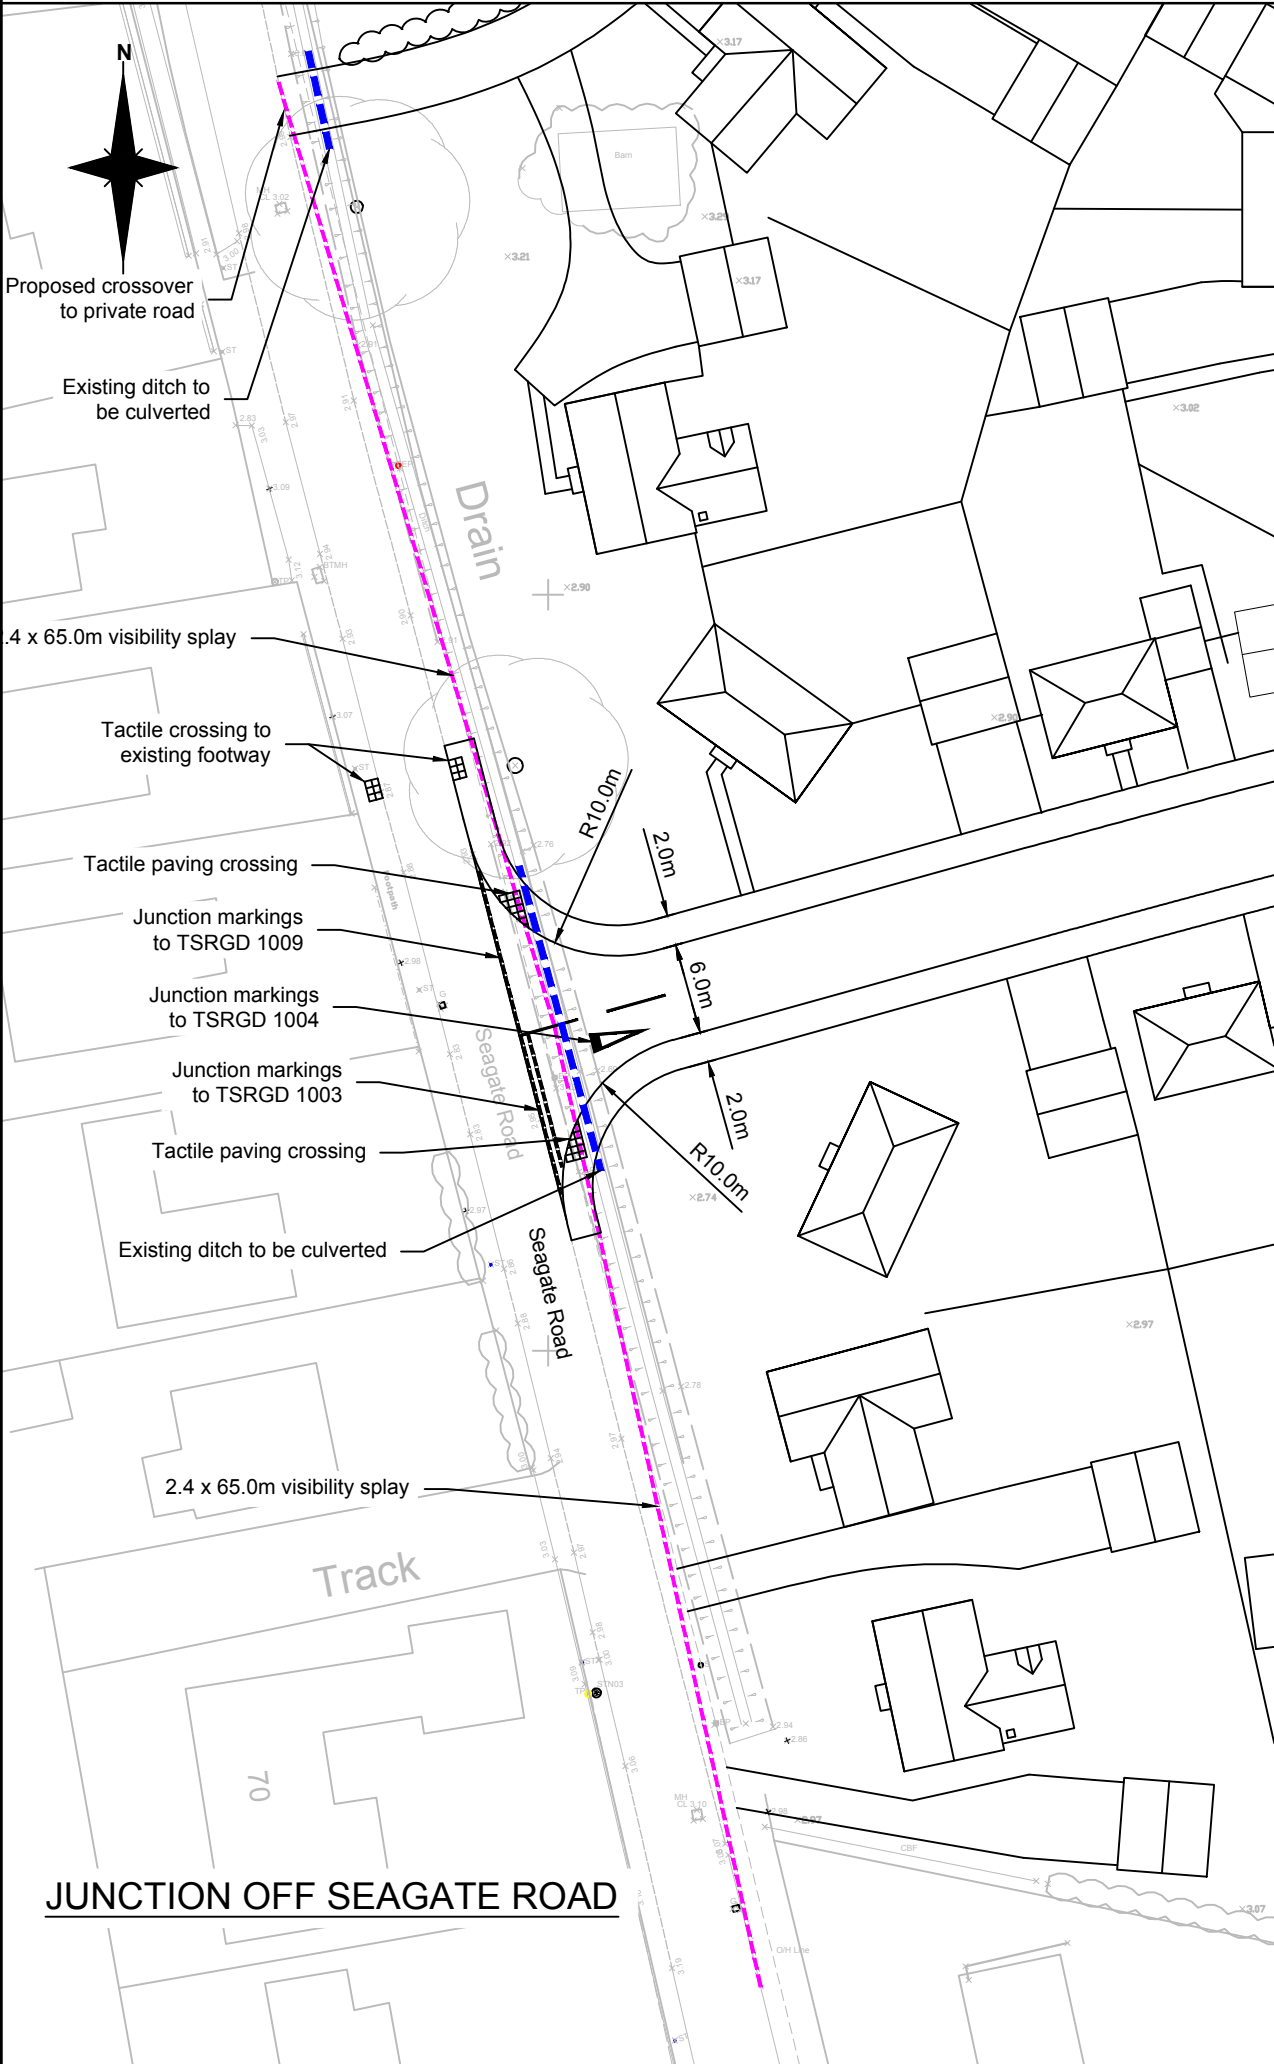

JUNCTION OFF SEAGATE ROAD

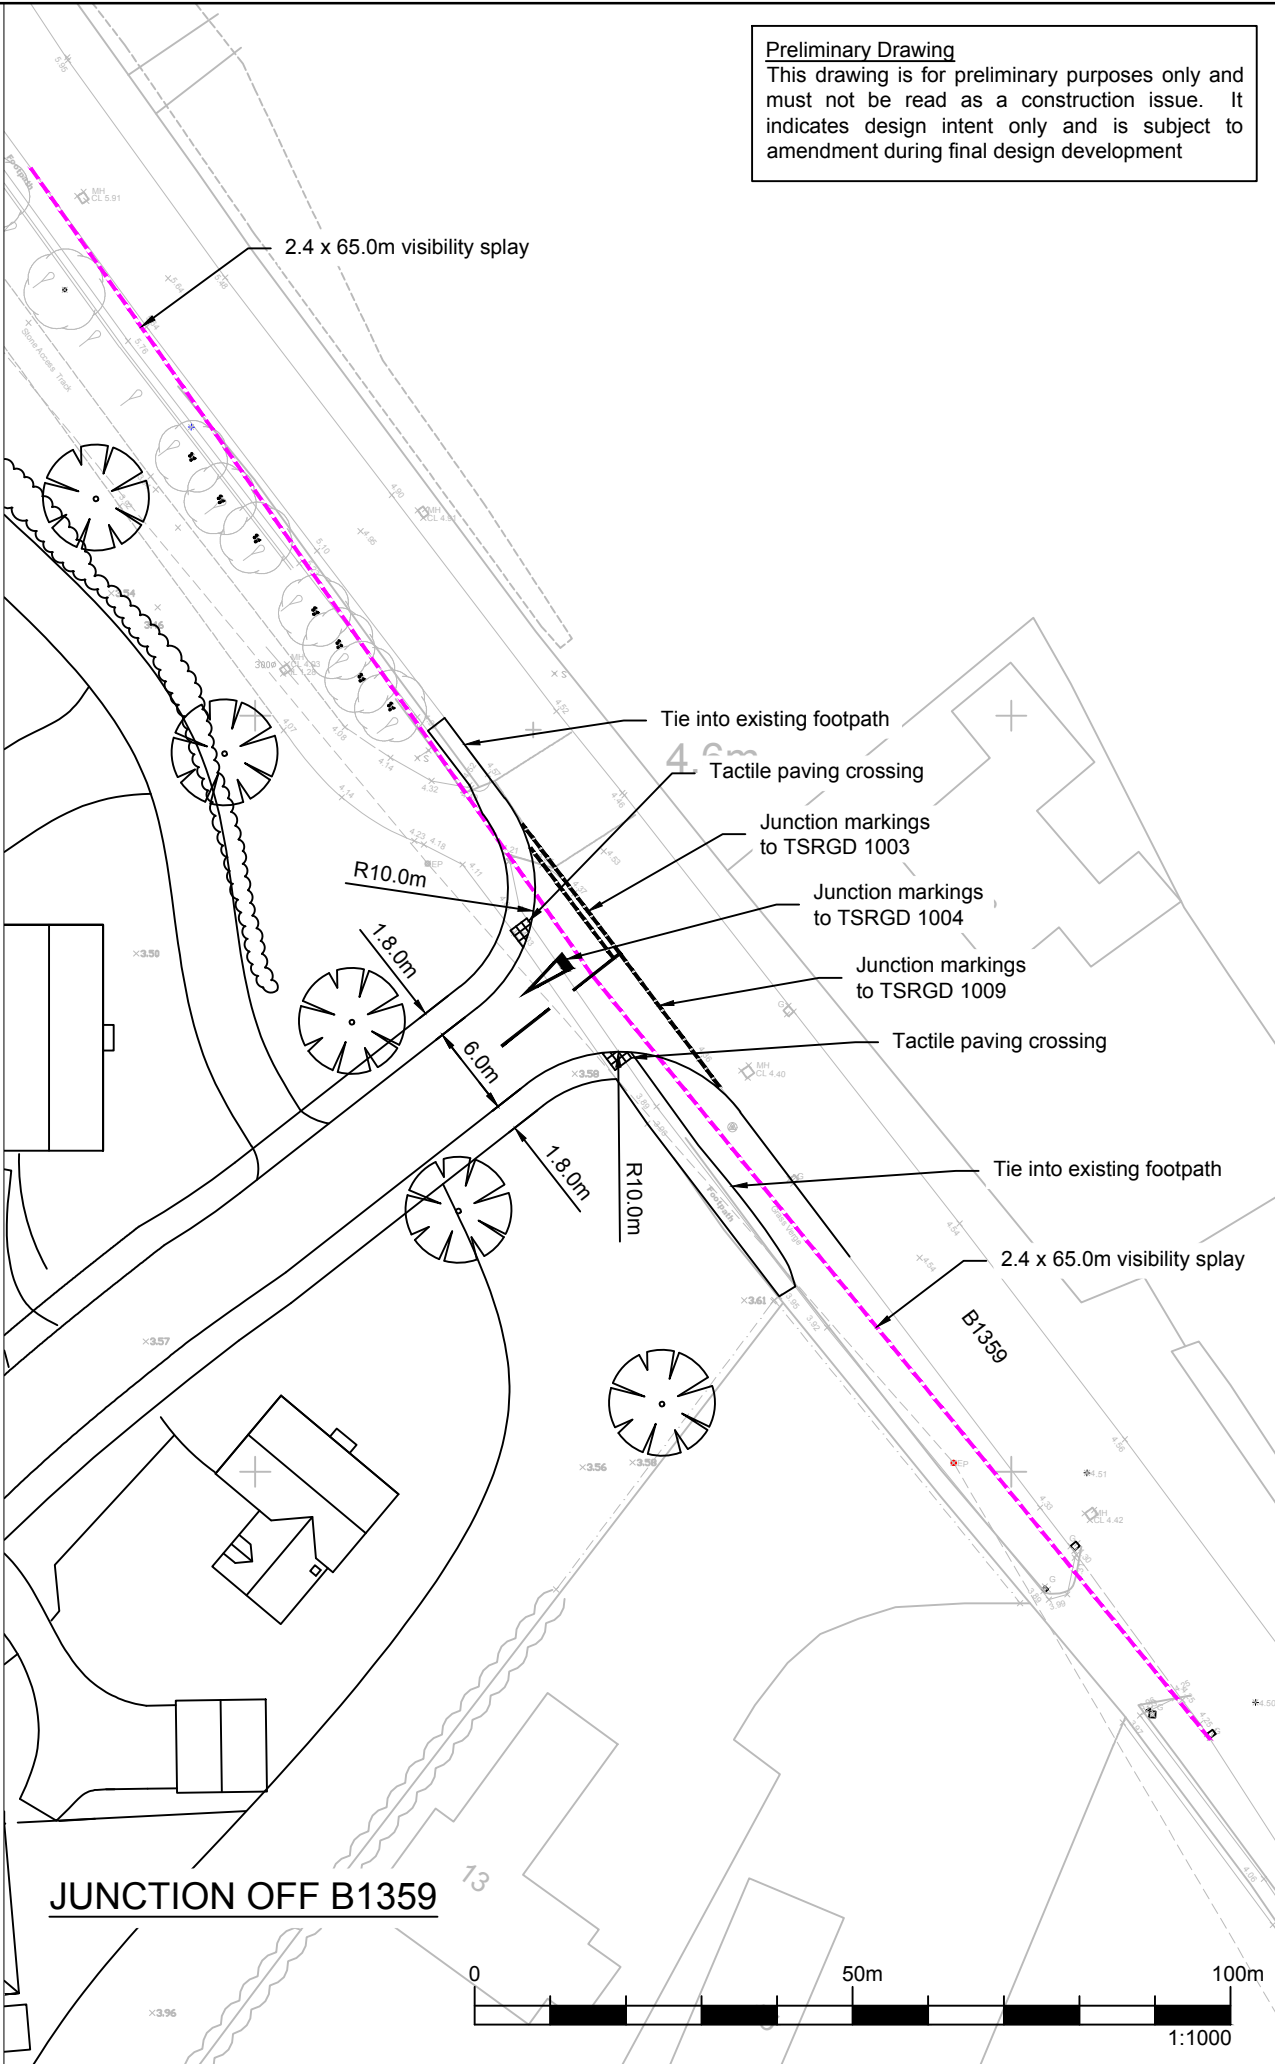

JUNCTION OFF B1359

Preliminary Drawing
This drawing is for preliminary purposes only and must not be read as a construction issue. It indicates design intent only and is subject to amendment during final design development

GENERAL NOTES

1. This drawing and the works depicted thereon are the copyright of BHA Consulting Ltd. Unauthorised reproduction infringes copyright.
2. This drawing should be read in conjunction with Bingham Hall Associates engineering related drawings and all relevant drawings by the Architect and other specialists.
3. This drawing is based on the Topographical Survey undertaken by survey company/date.
4. All dimensions are in millimetres unless stated otherwise.
5. All levels are in metres above ordnance datum (AOD) unless stated otherwise.
6. All co-ordinates are in metres to UK National Grid unless stated otherwise.
7. Do not scale from this drawing.

Rev	Description	Date	By	App
P2	Further Detail Added	19.12.17	RB	MC
P1	First Issue	24.11.17	RB	AB

P - Preliminary
C - For Construction

BHA
CONSULTING
CIVIL - STRUCTURAL - ENVIRONMENTAL

30 Connaught Rd
Attleborough
Norfolk
NR17 2BW
Tel 01953 456806
email: office@b-h-a-consulting.co.uk
website: www.b-h-a-consulting.co.uk

Client
TEMPLEMAN DESIGN Ltd

Project Title
Development Proposal on Land between
Seagate Road & B1359, Long Sutton

Drawing Title
Proposed Junction Layout

Drawn by RB	Checked by MC	Approved By AB
Size A3	Scale 1:500	Date Nov 2017

Drawing No. 3224.SK01	Rev P2
--------------------------	-----------

PROPOSED JUNCTION LAYOUT