



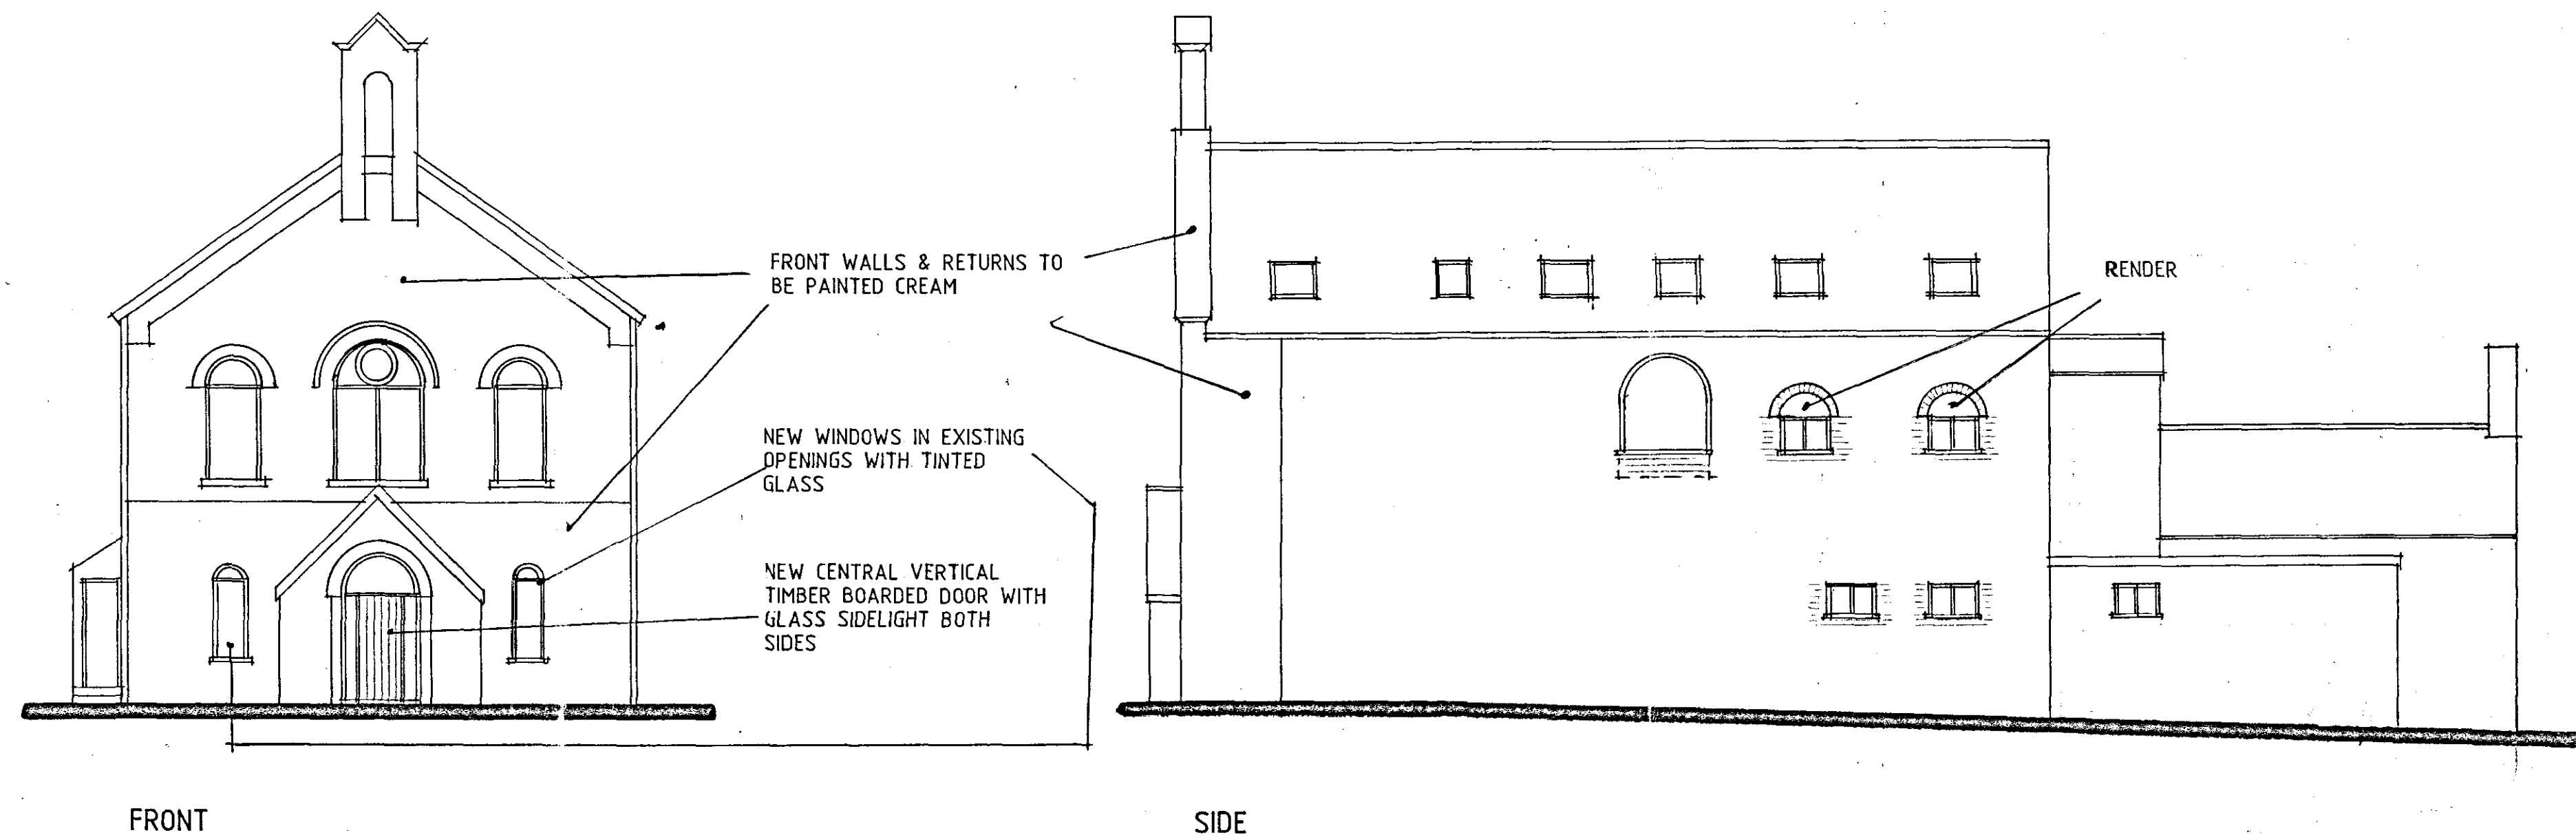


FRONT

SIDE

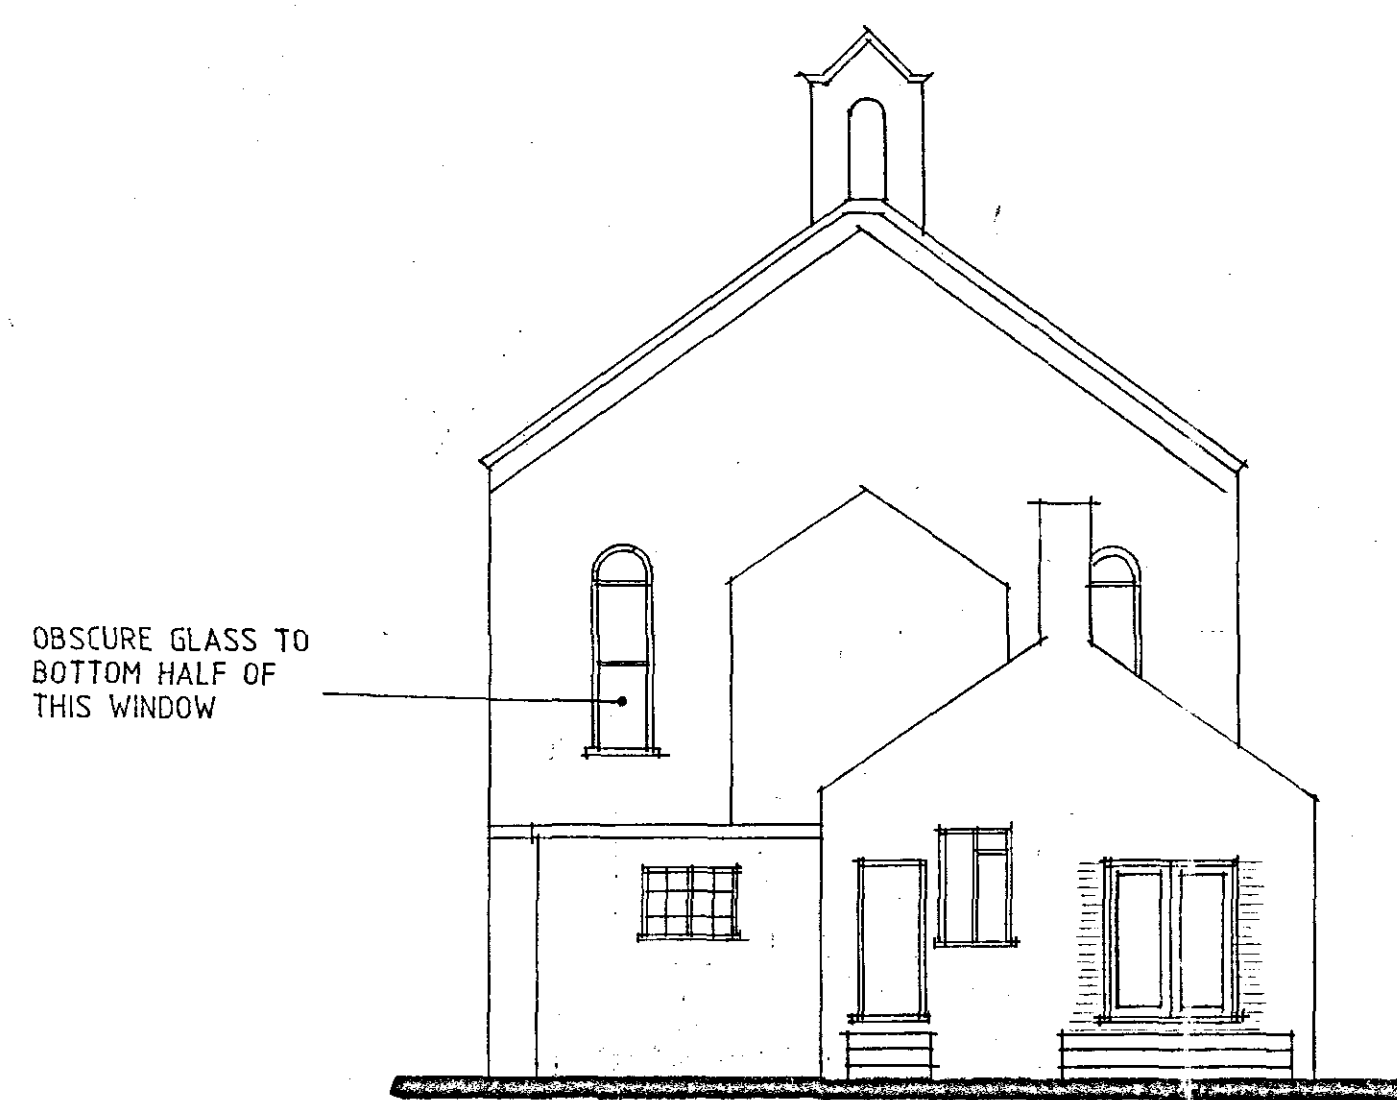

REAR

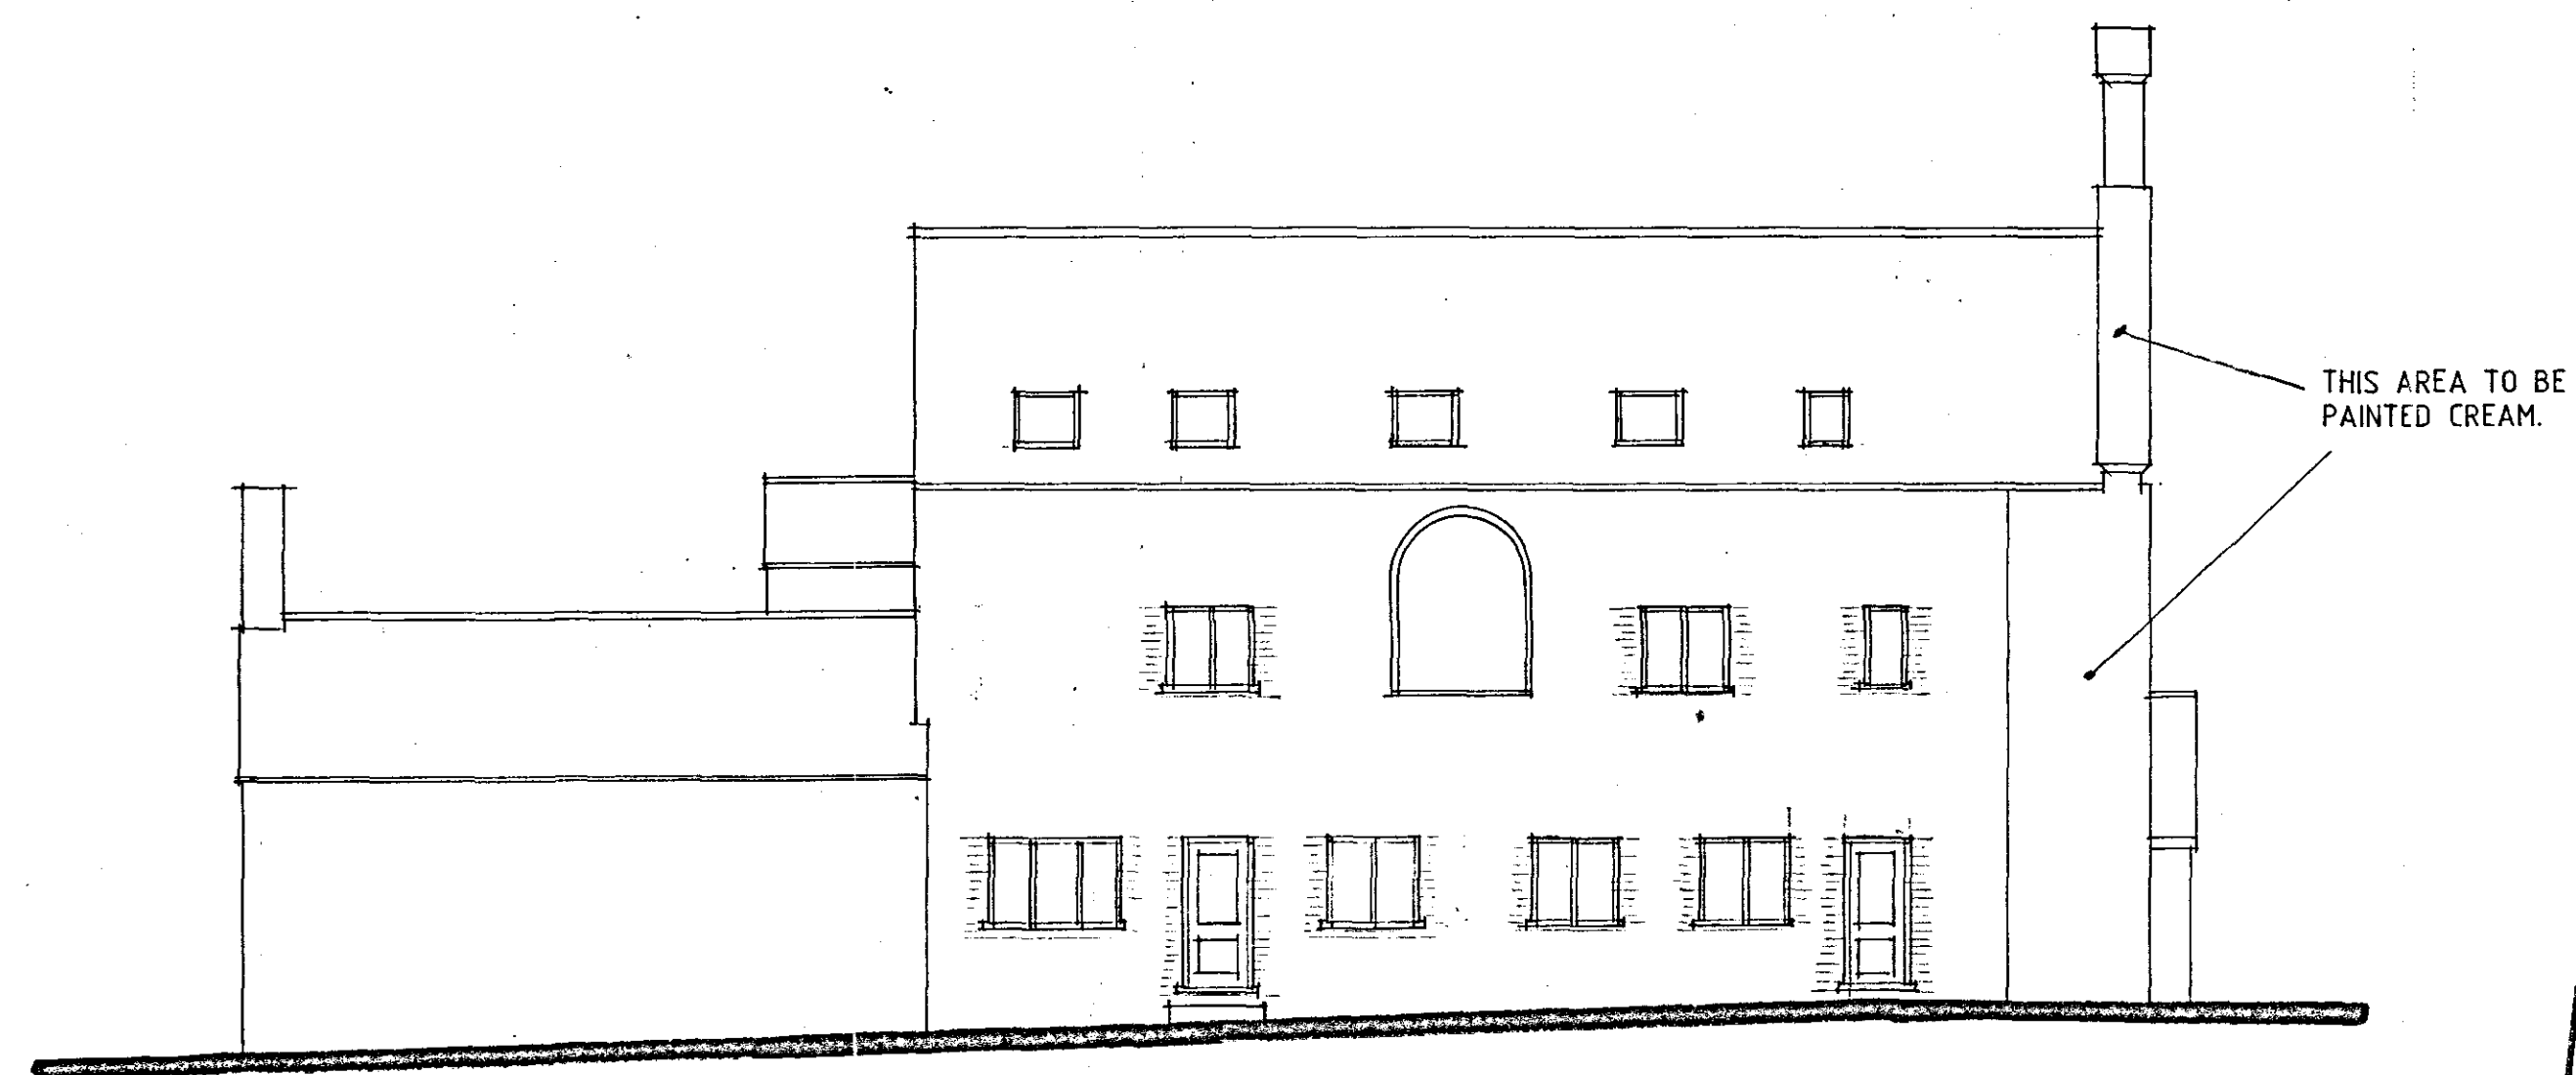

SIDE

D - ALTS - 21.8.07
 C - IMF. ADDED - 22.6.07.
 B - ALTS - 16.5.07
 A - ALTS - 4.4.07

SHDC
 Planning & Development
 10 SEP 2007
 Ref: 12/07

**DETERMINED
 PLAN**

Status
 CONSULTANTS IN ARCHITECTURE & PLANNING

PROPOSED CONVERSION OF
 ANTIQUE CENTRE TO FLATS
 AT THE CHAPEL EMPORIUM,
 LONDON ROAD, LONG SUTTON
 FOR

MR. J. FARROW.

ELEVATIONS AS PROPOSED

1:100 | SD07-005/3
 MARCH-07 | B.GILHAM.

2 Edinburgh Walk, Holbeach,
 Spalding, Lincs. PE12 7AP
 Tel: 01406 424343 Fax: 01406 490702

