



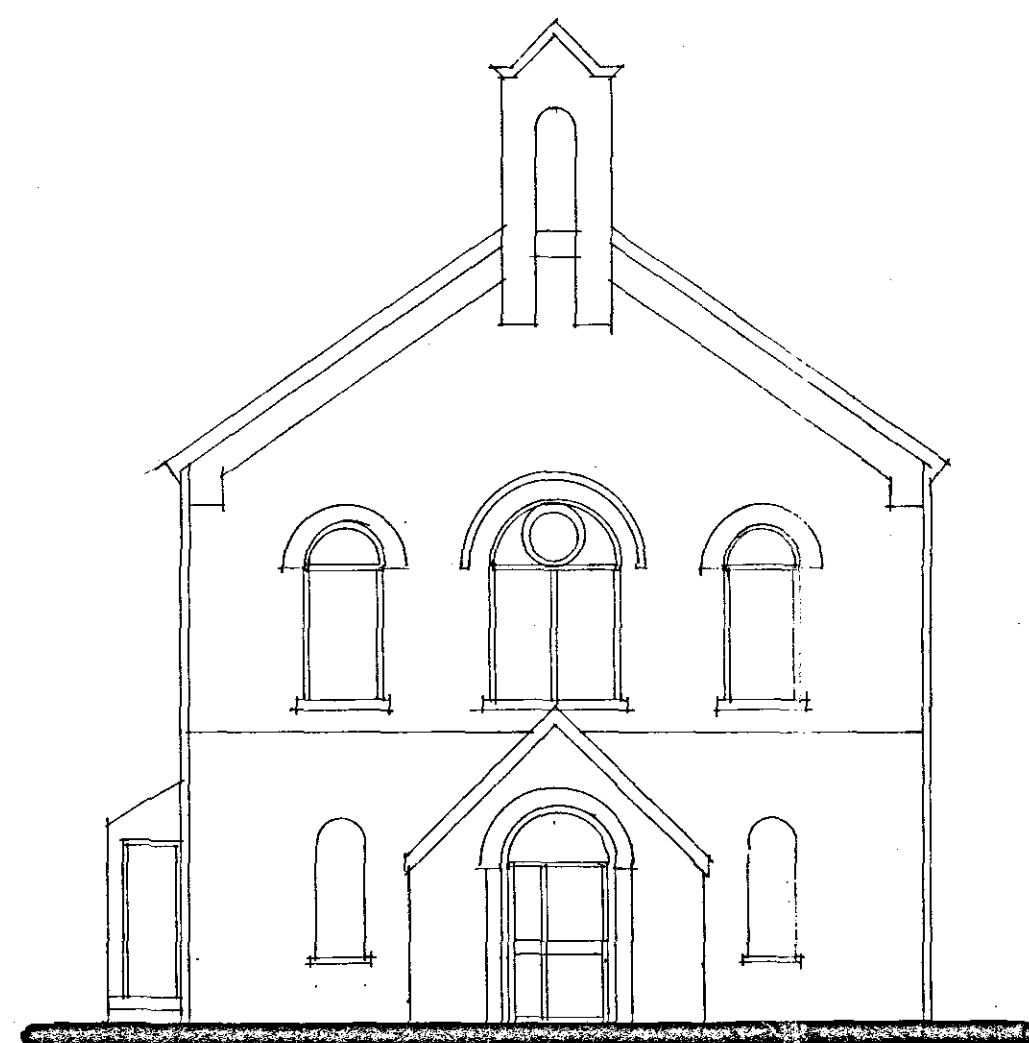


FRONT

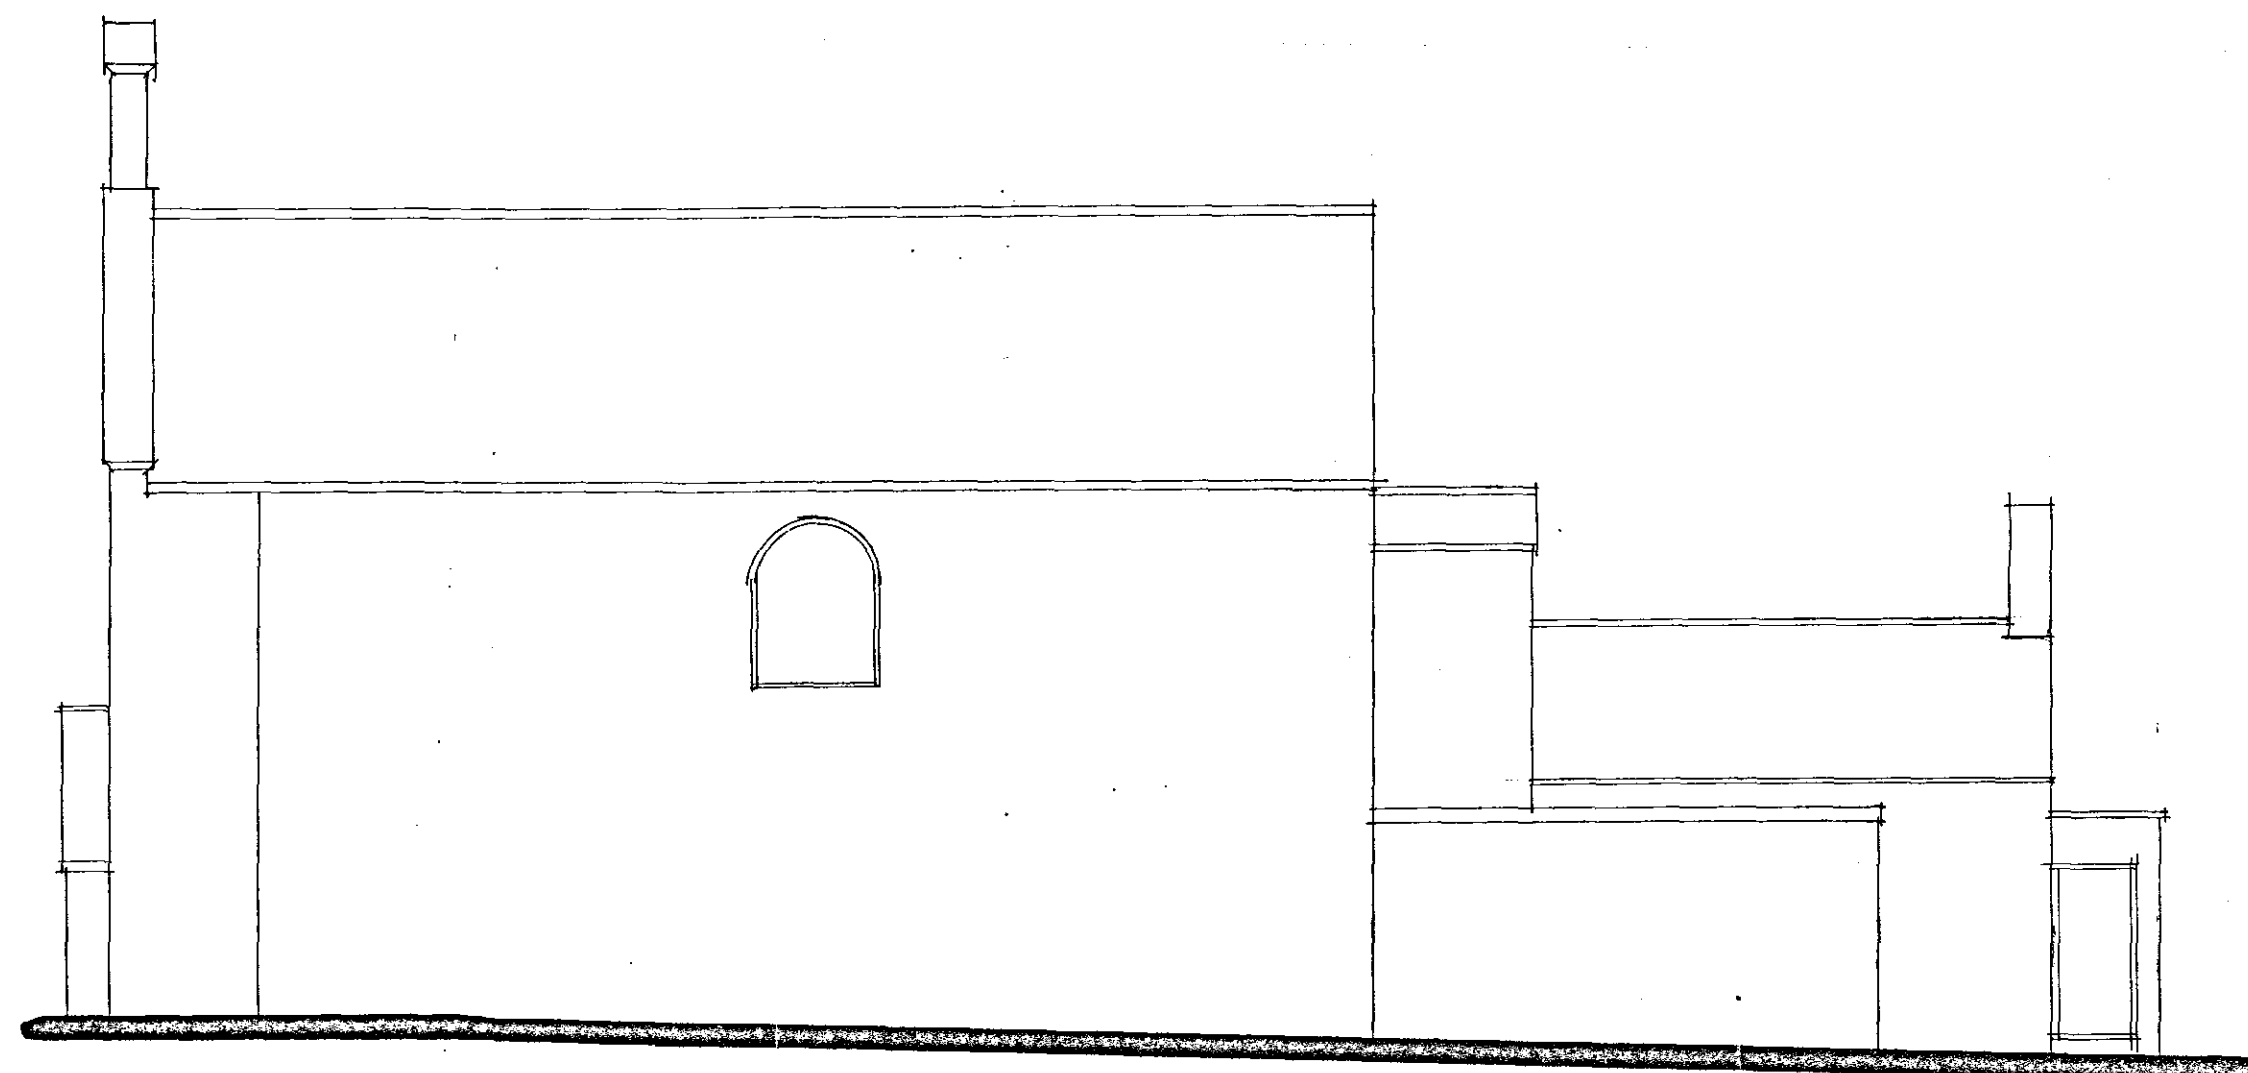

SIDE



REAR

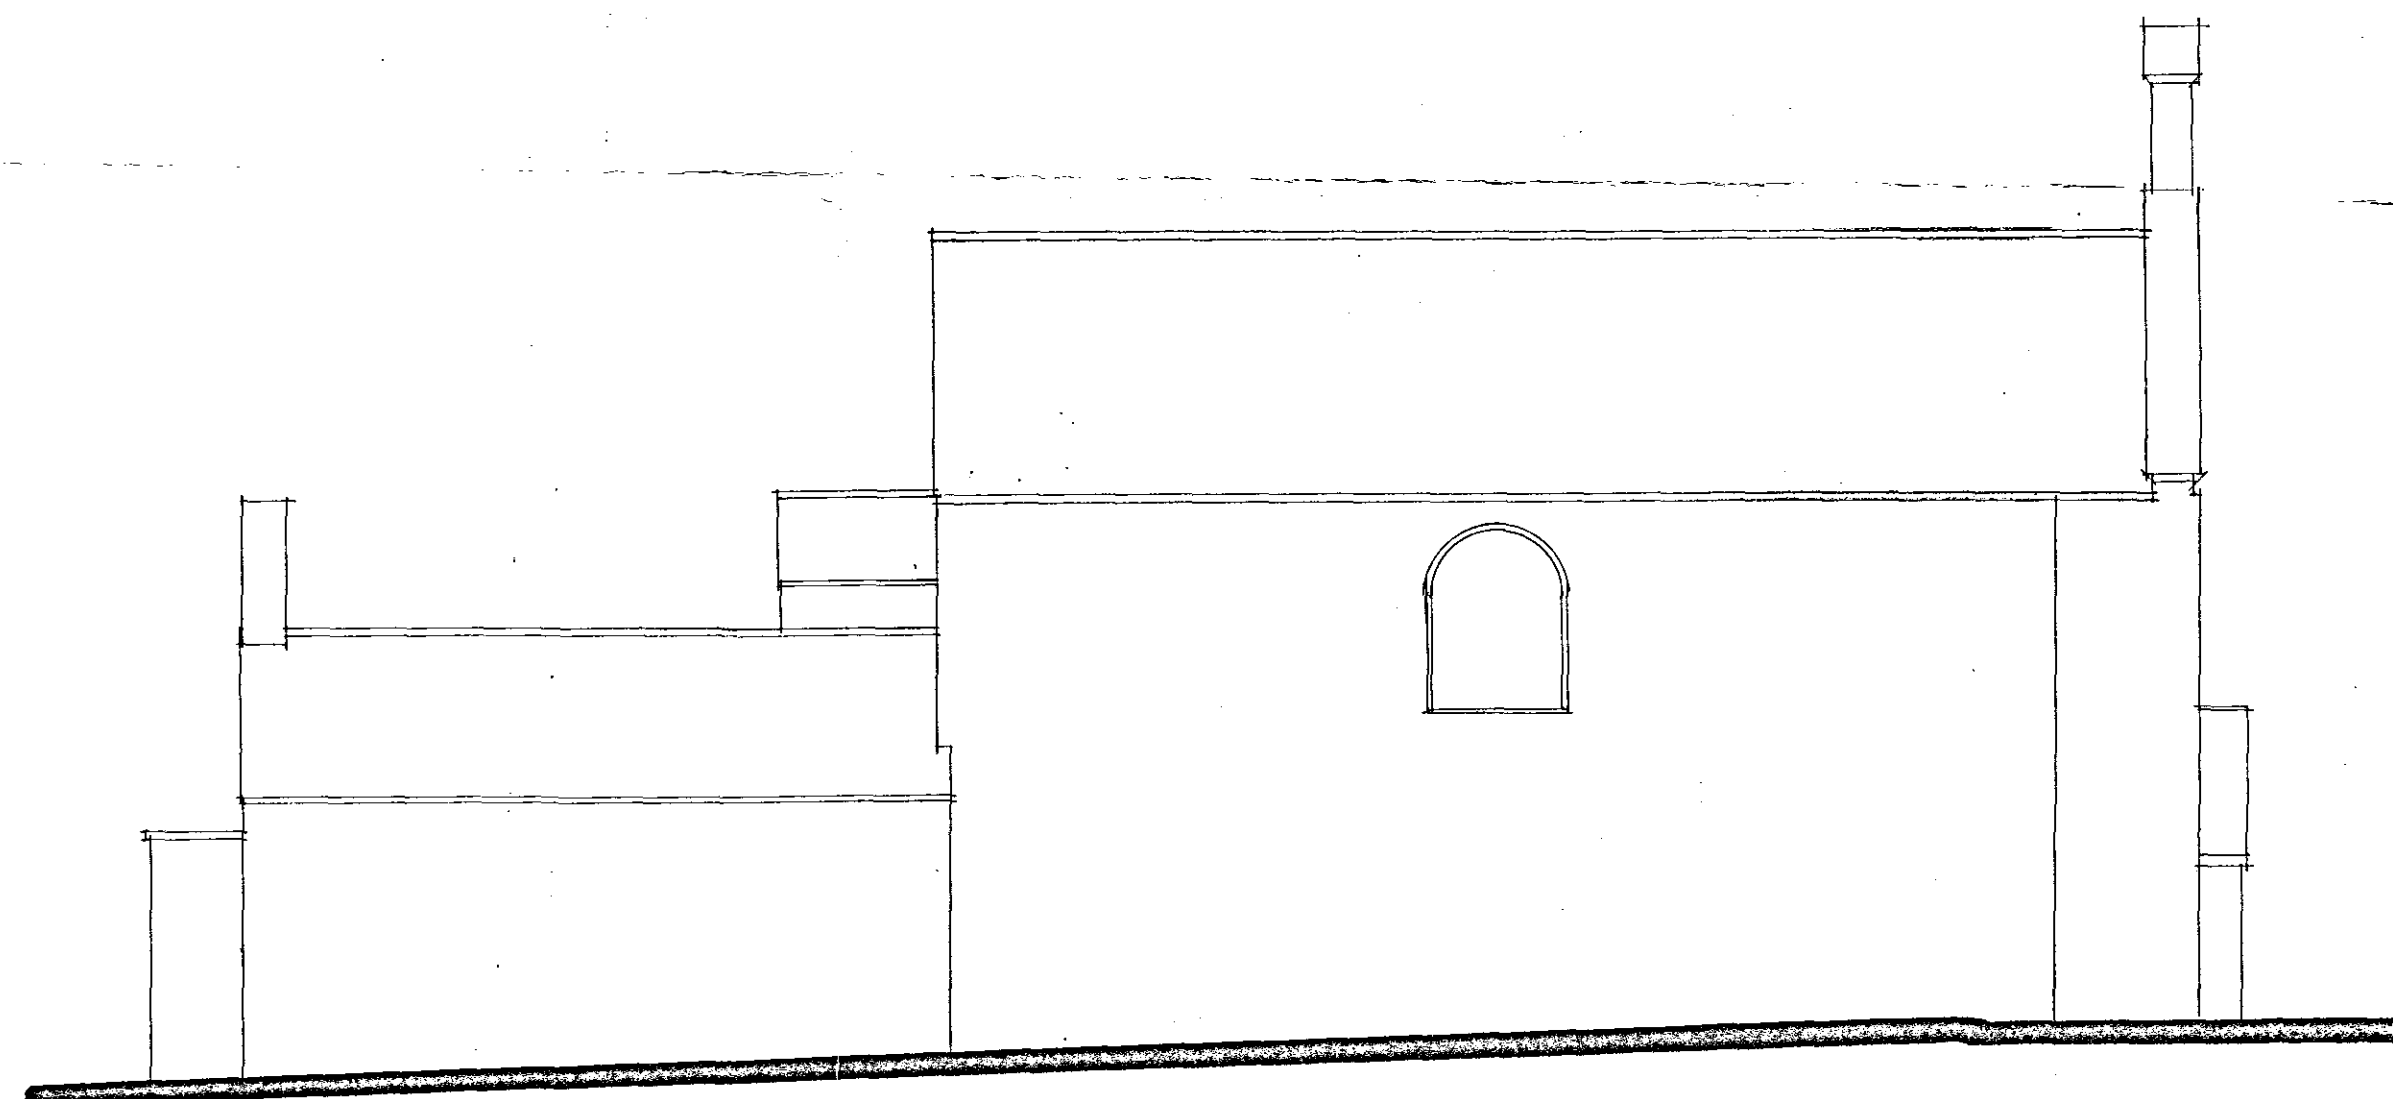

SIDE

SHDC  
Planning & Development  
10 SEP 2007  
Ref: 1218/07

**Status**  
DESIGN  
CONSULTANTS IN ARCHITECTURE & PLANNING

DETERMINED  
PLAN

PROPOSED CONVERSION OF  
ANTIQUE CENTRE TO FLATS  
AT THE CHAPEL EMPORIUM,  
LONDON ROAD, LONG SUTTON  
FOR

MR. J. FARROW

ELEVATIONS AS EXISTING

1:100 SD07-005/5

MARCH-05 B.GILHAM.

2 Edinburgh Walk, Holbeach,  
Spalding, Lincs. PE12 7AP  
Tel: 01406 426363 Fax: 01406 490702