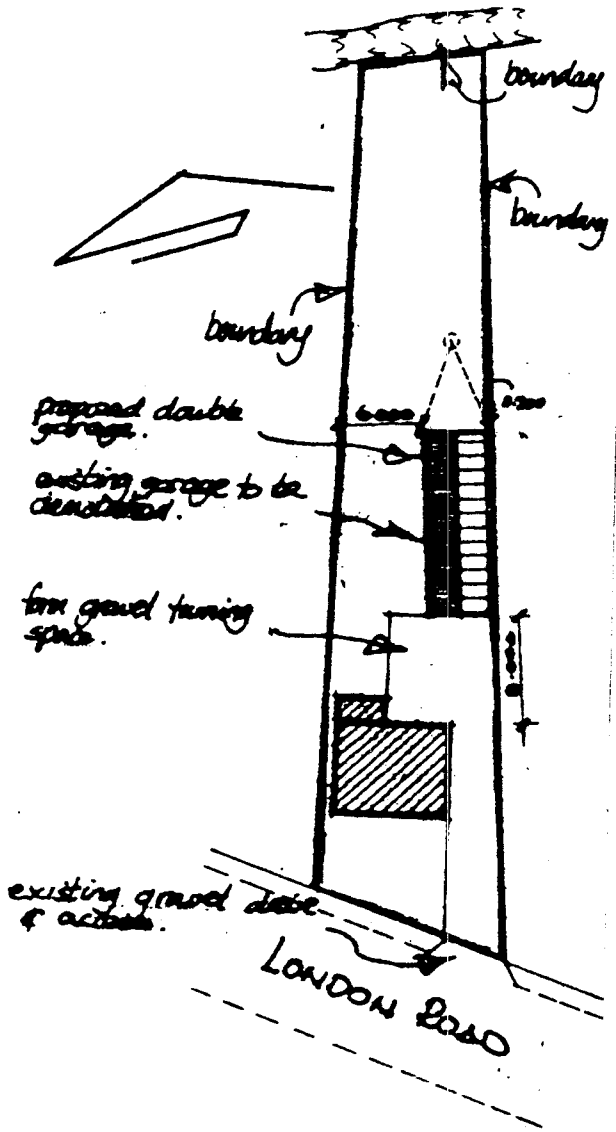
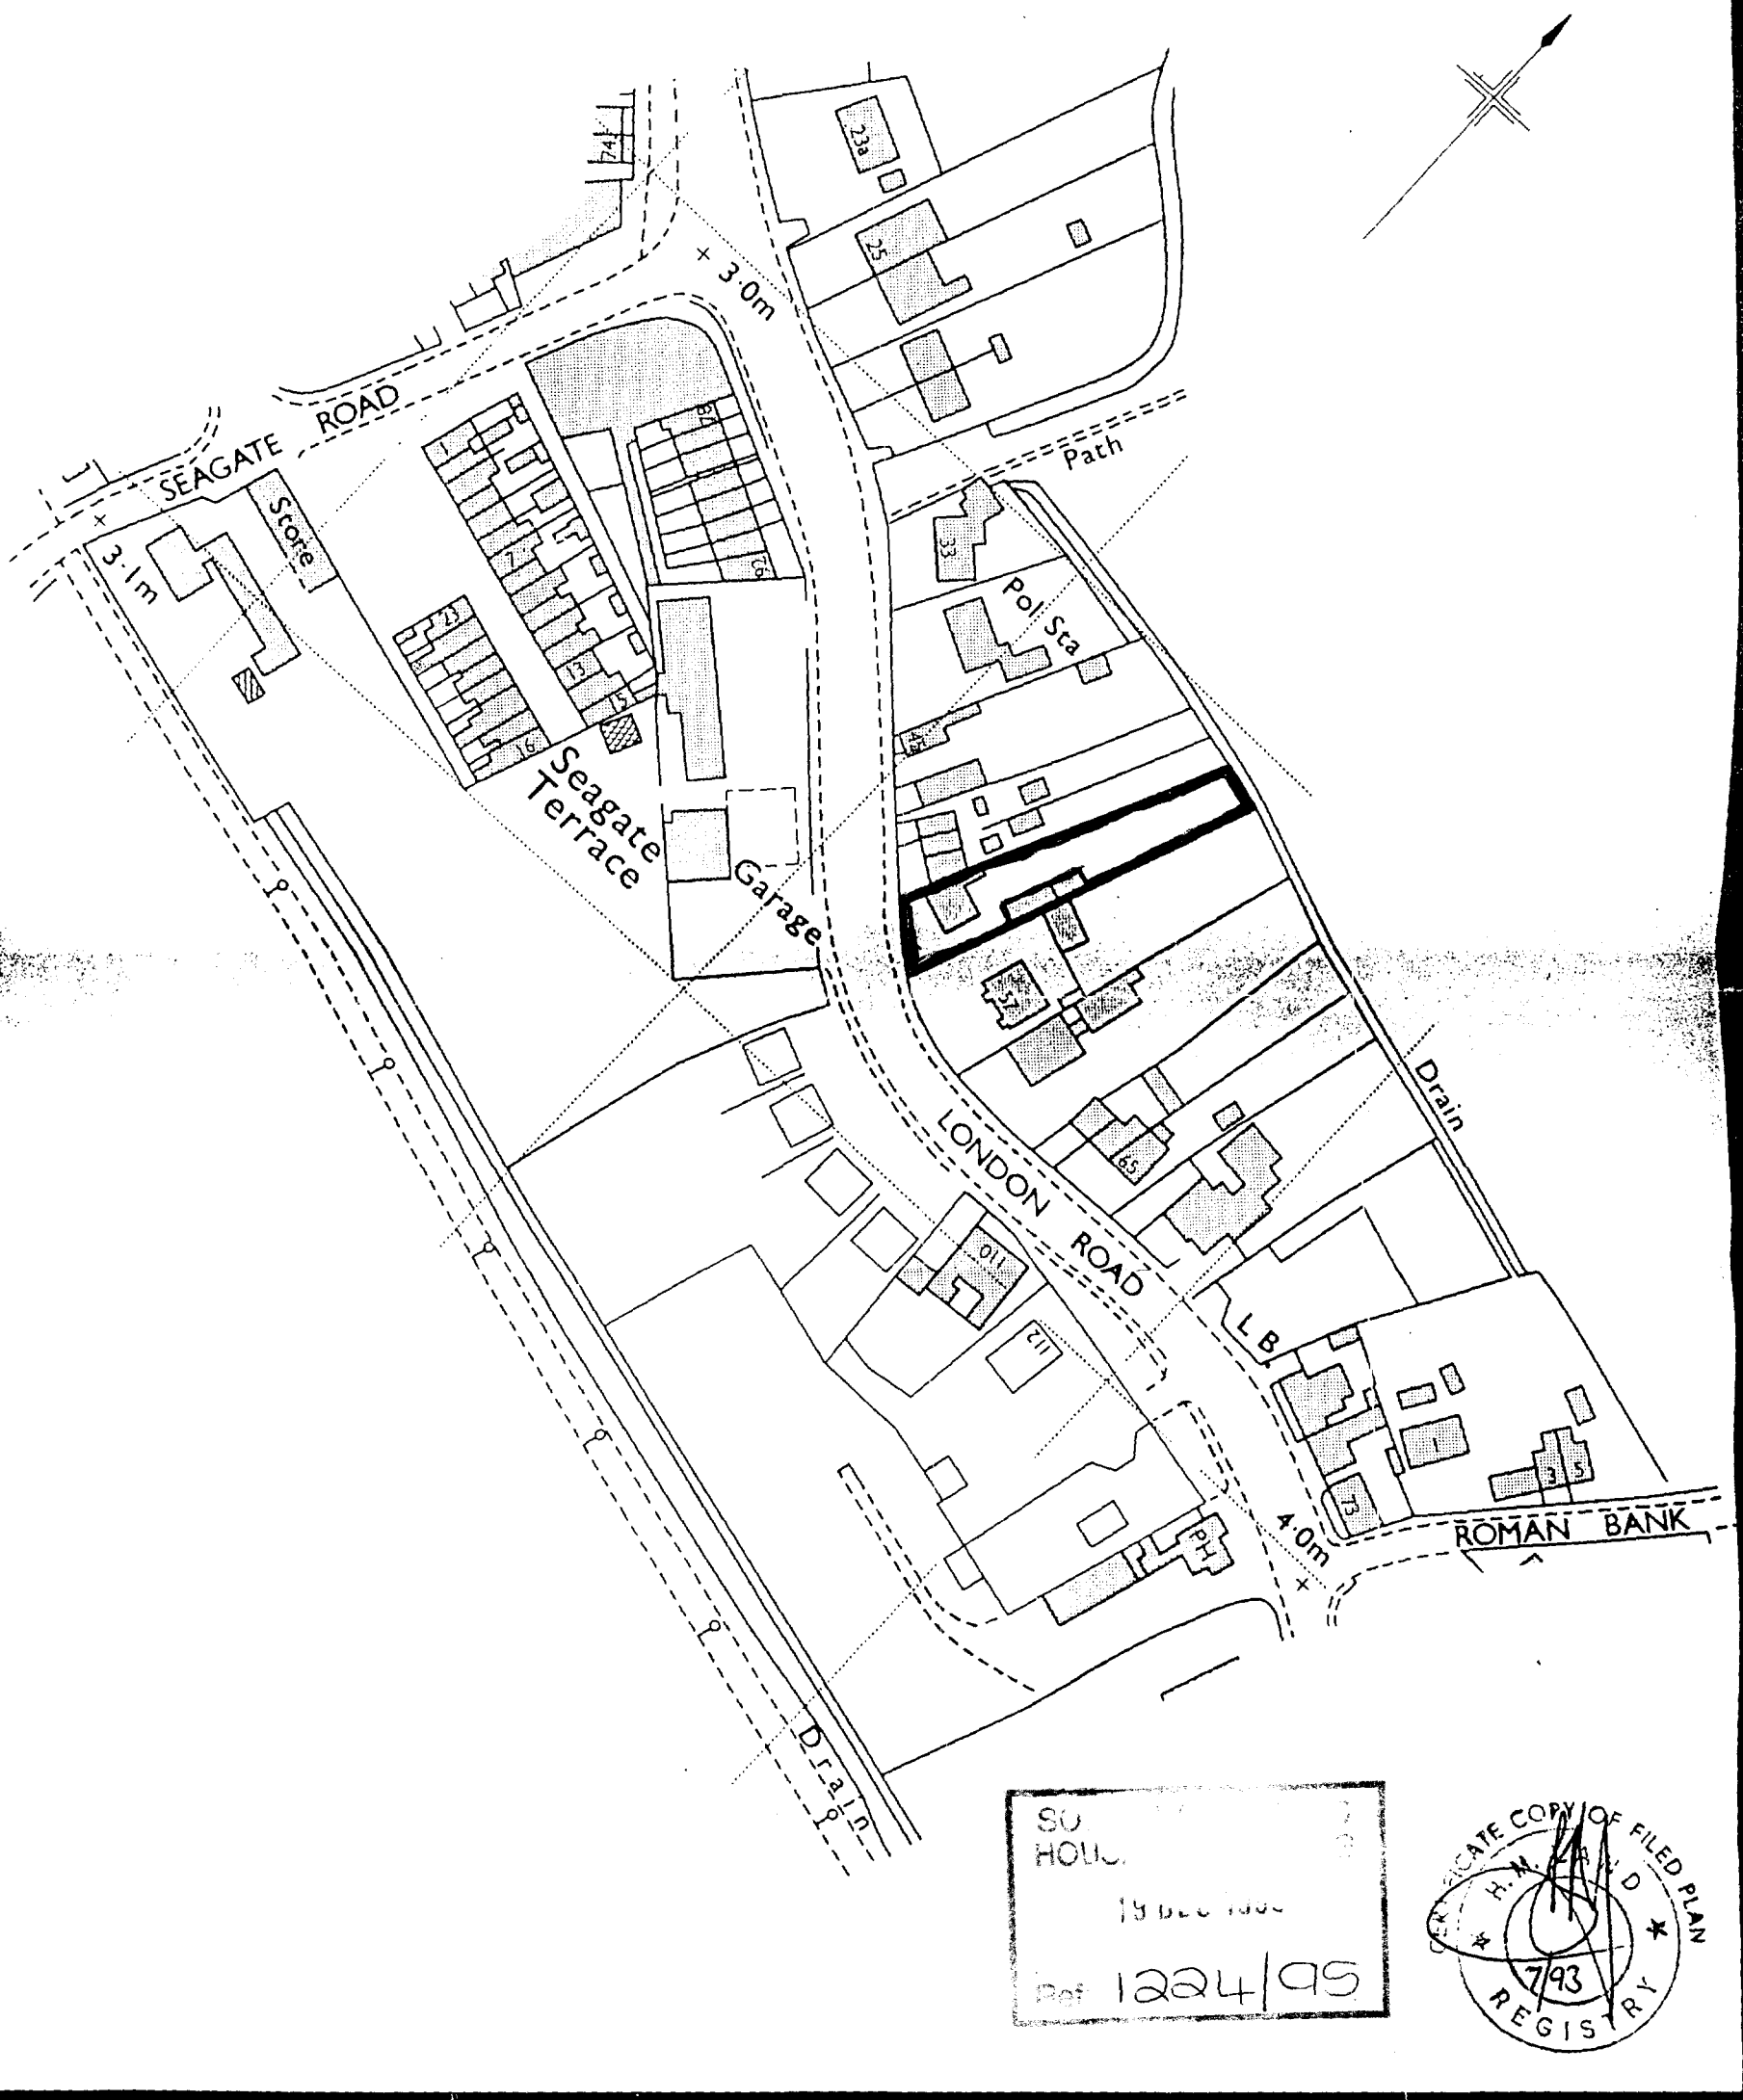

boundary
boundary
boundary
proposed double garage.
existing garage to be demolished.
new gravel turning space.
existing gravel drive & access.
LONDON ROAD

H.M. LAND REGISTRY

LL96291

ORDNANCE SURVEY PLAN REFERENCE	TF 4322	SECTION J	Scale 1/1250 Enlarged from 1/2500
COUNTY LINCOLNSHIRE	DISTRICT SOUTH HOLLAND		© Crown copyright 1988



SU
HOLL
19 DEC 1995
Ref: 1224/95

CERTIFICATE COPY OF FILED PLAN H.M. LAND REGISTRY 7/93