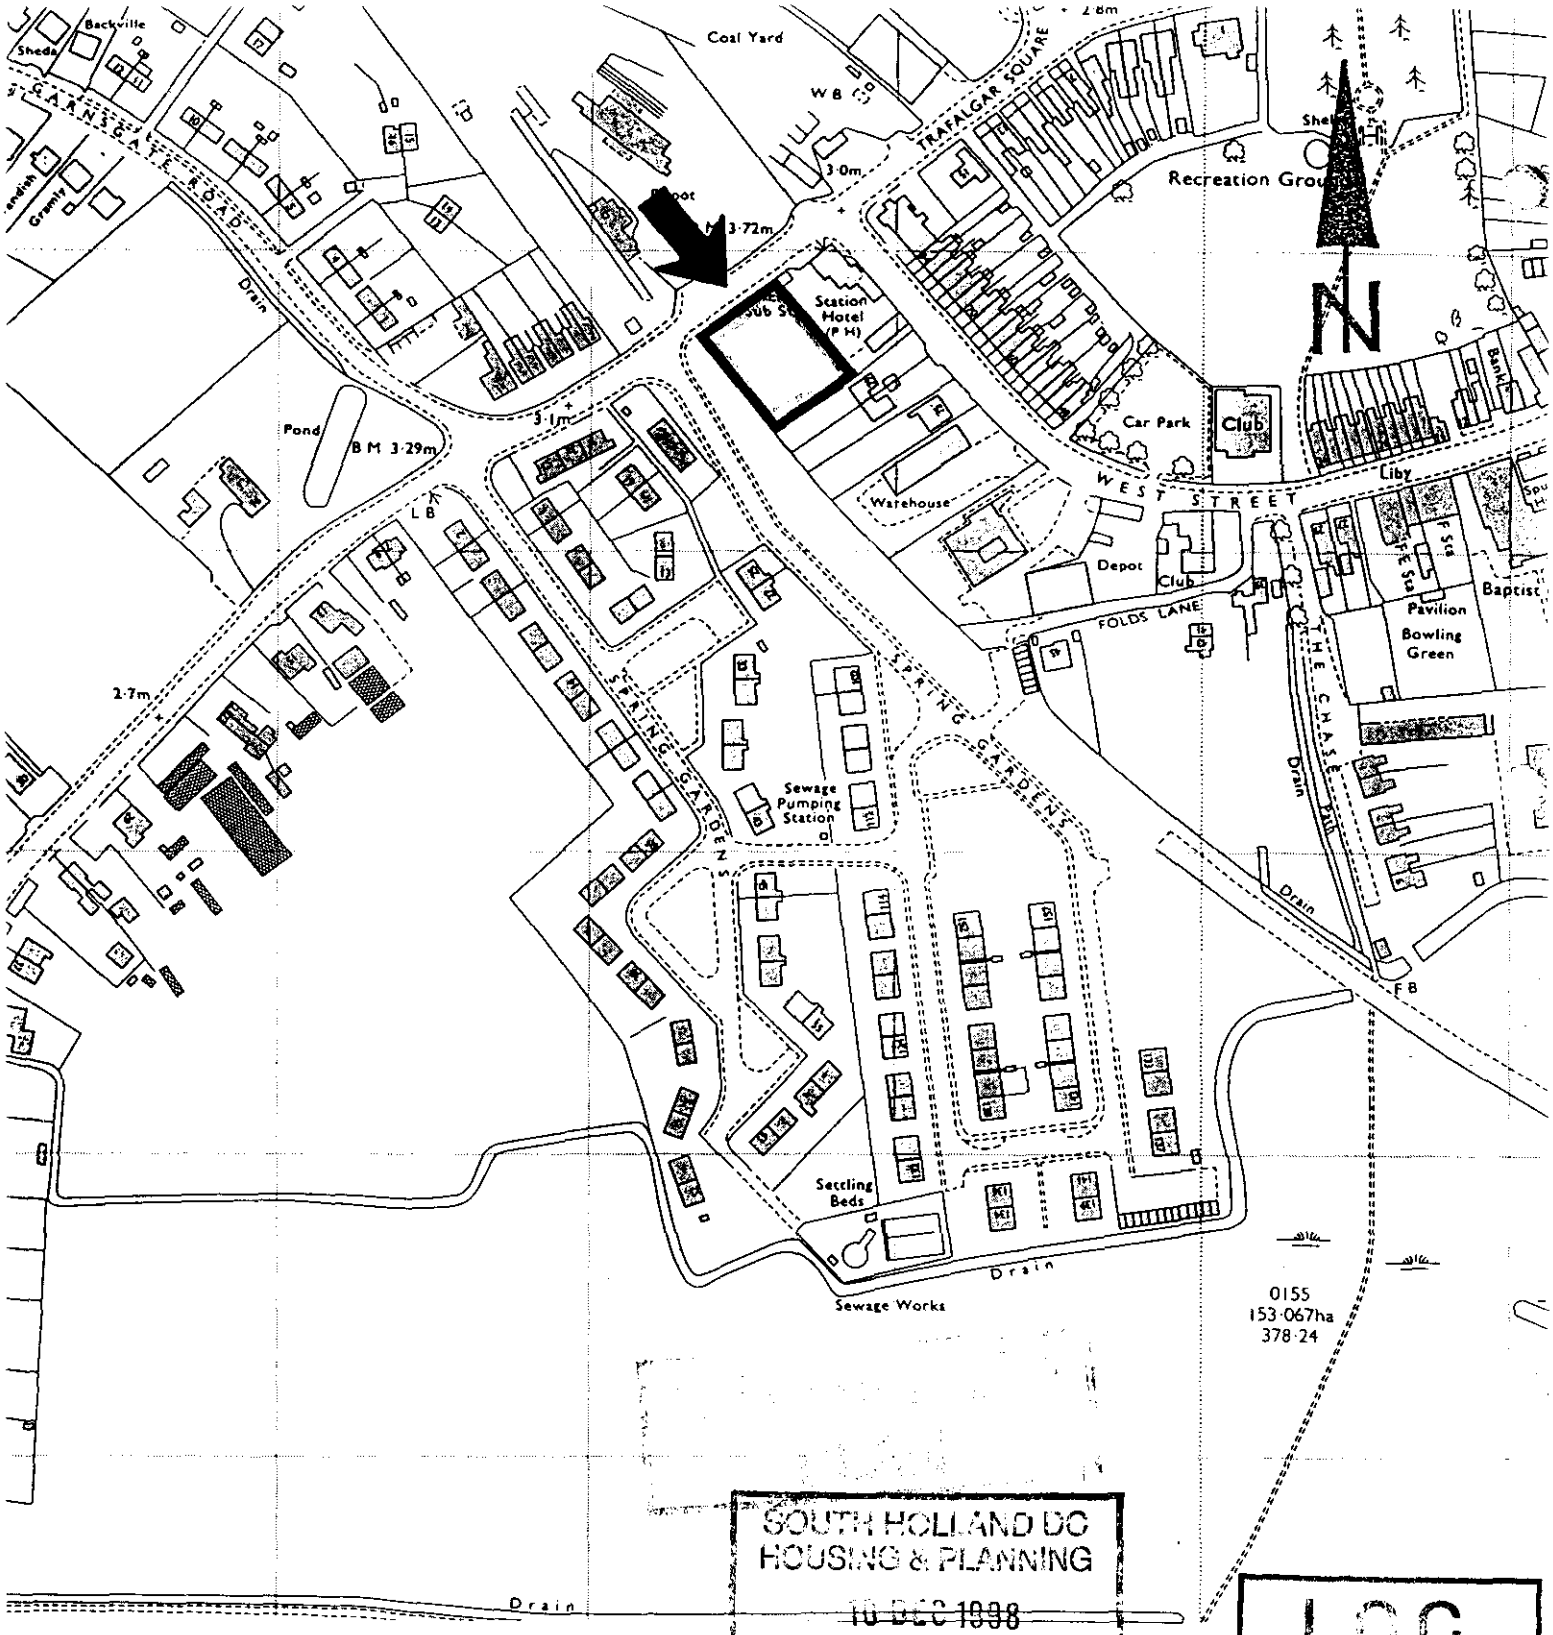


SOUTH HOLLAND DC
HOUSING & PLANNING
10 DEC 1998
Ref: 1228/98


L.O.C.
- 3 DEC 1998
HIGHWAYS & PLANNING DIRECTORATE

LONG SUTTON - Fire Station

LINCOLNSHIRE COUNTY COUNCIL
County Offices Lincoln
Reproduced from/Based upon the O.S. Map with the sanction of the Controller of H.M. Stationery Office.
CROWN COPYRIGHT RESERVED
Date.....

scale 1:2500
date June 92
drawn LM

L&BC
A Professional Consultancy of Lincolnshire County Council

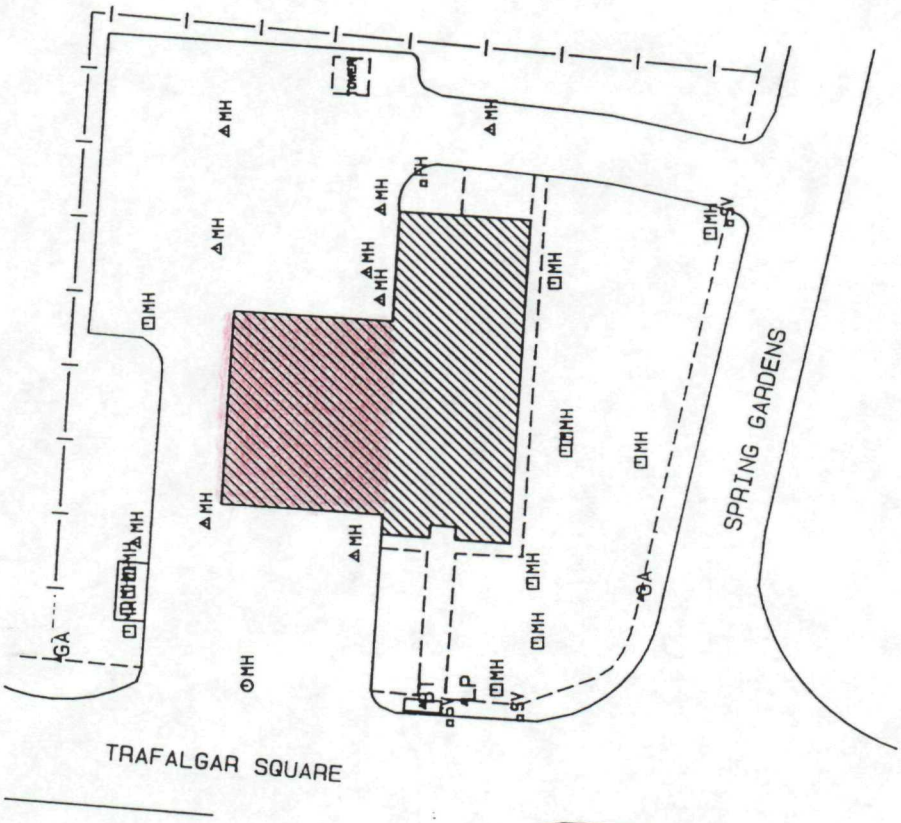

SOUTH HOLLAND DC
HOUSING & PLANNING
10 DEC 1998
Ref: 1228/98

LONG SUTTON
FIRE STATION

L.C.C.
- 3 DEC 1998
HIGHWAYS & PLANNING
DIRECTORATE

scale 1/500
date DEC 1992
drawn R.M.Wright

L&BC
H3503/LS1

A Professional Consultancy of Lincolnshire County Council