





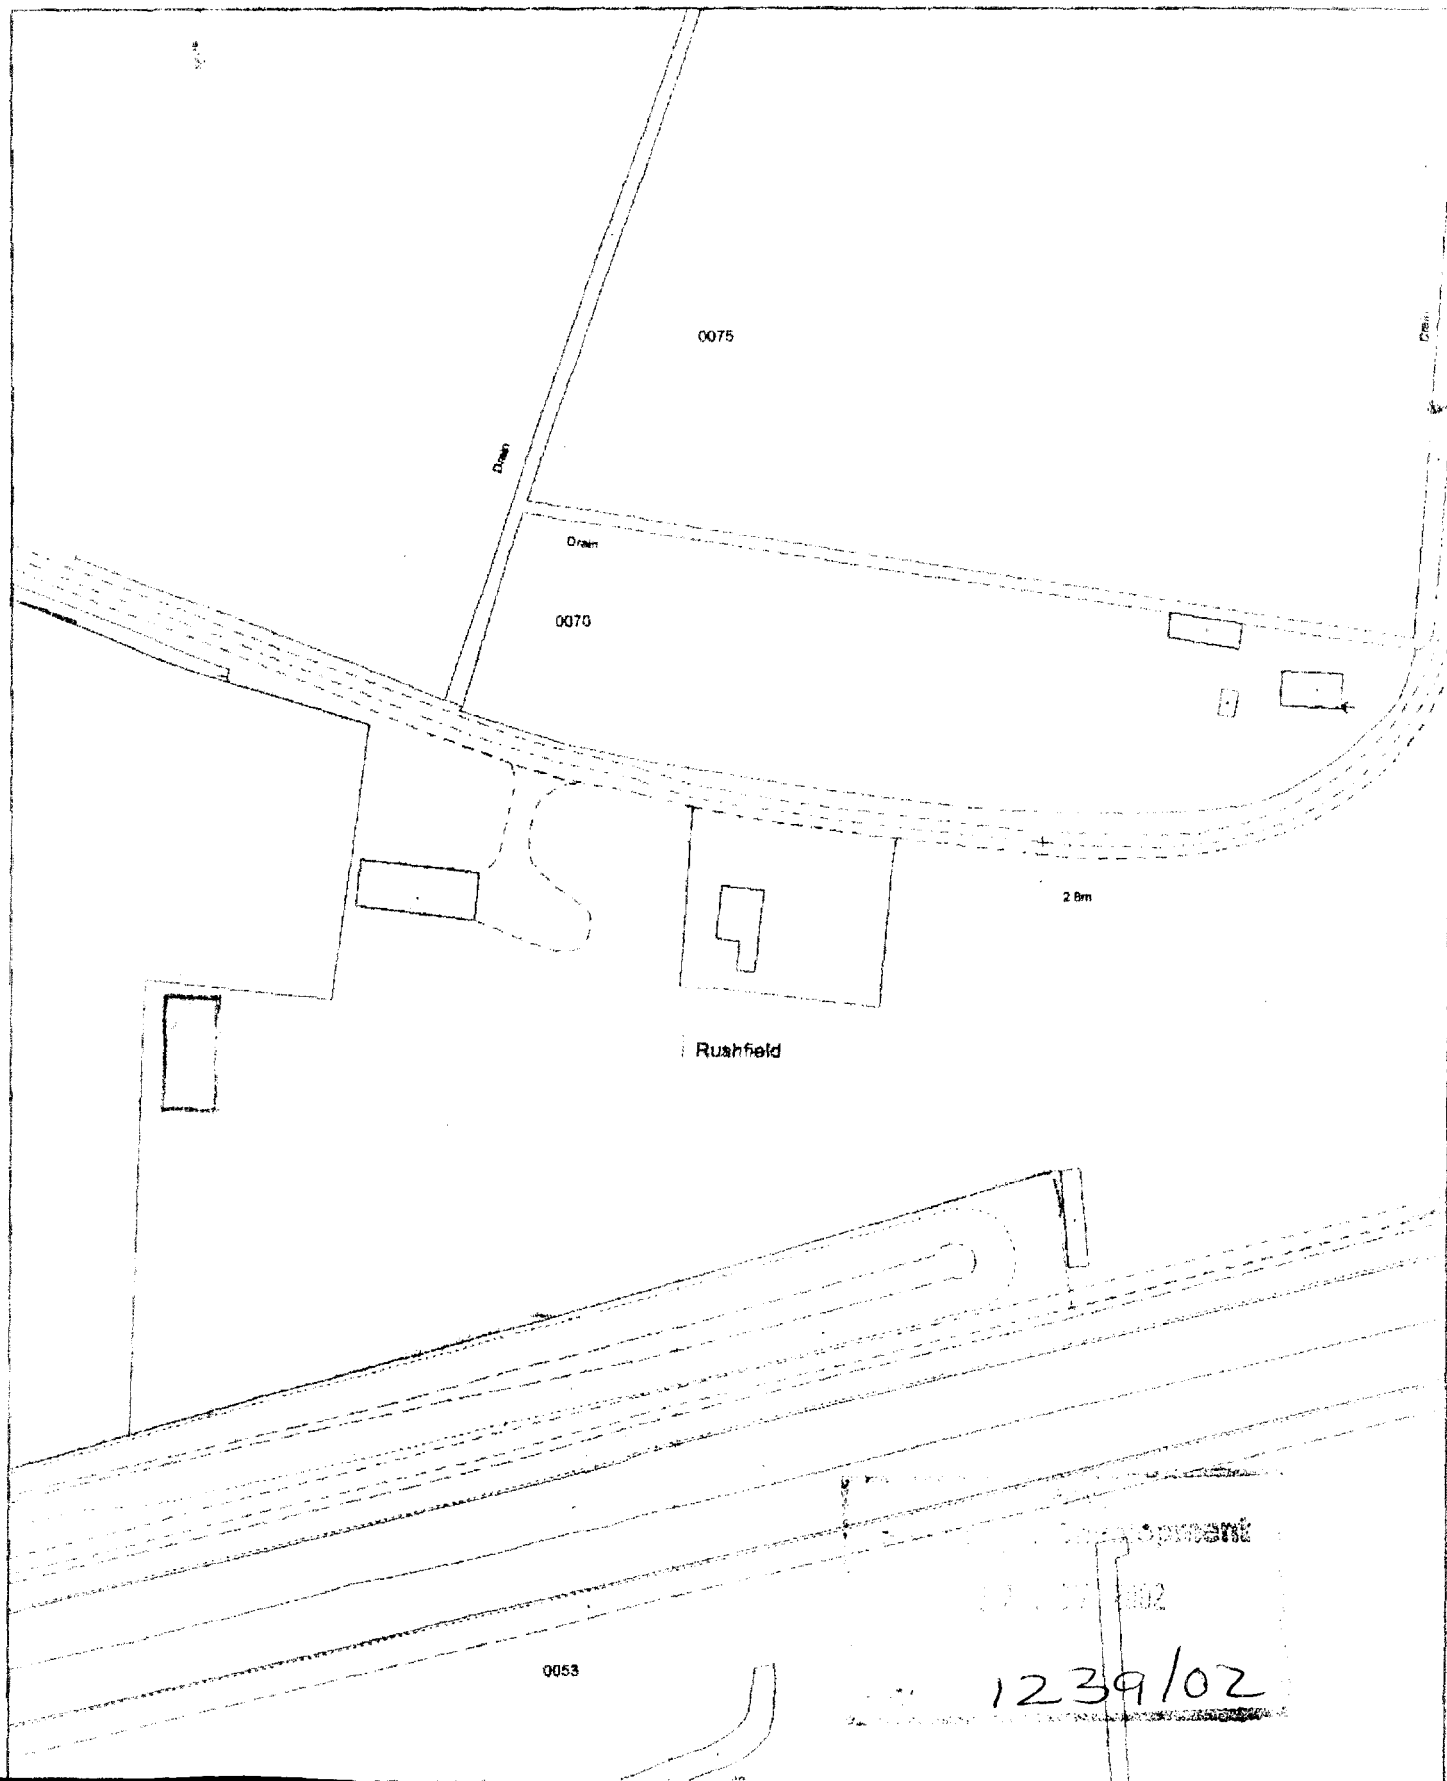


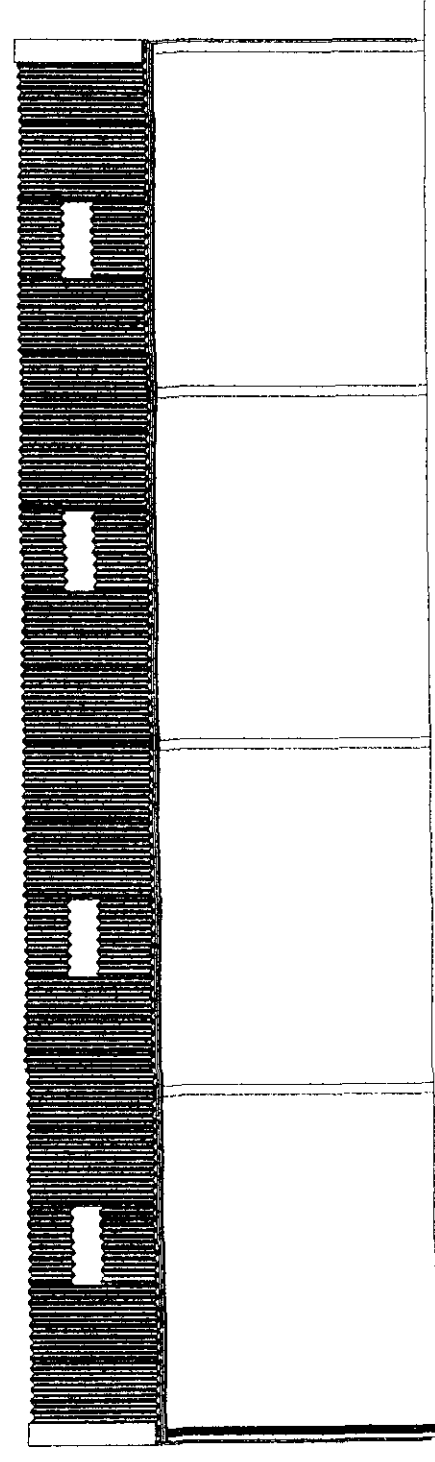

Side Elevation
Scale 1:100


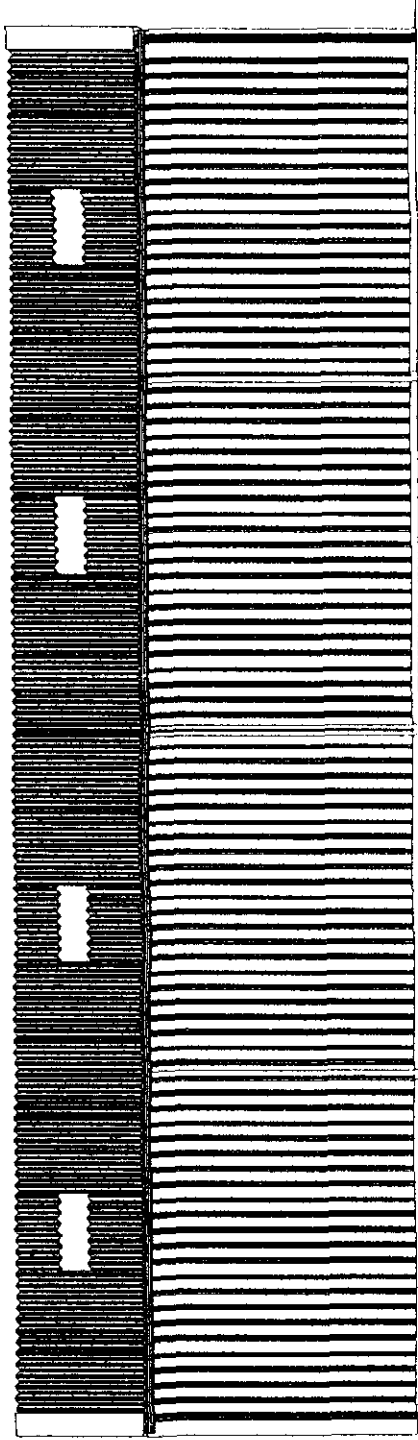


Side Elevation
Scale 1:100

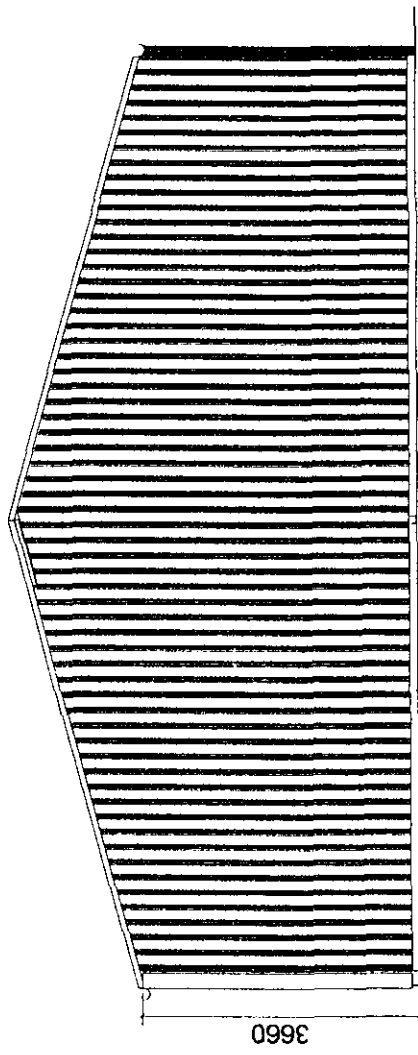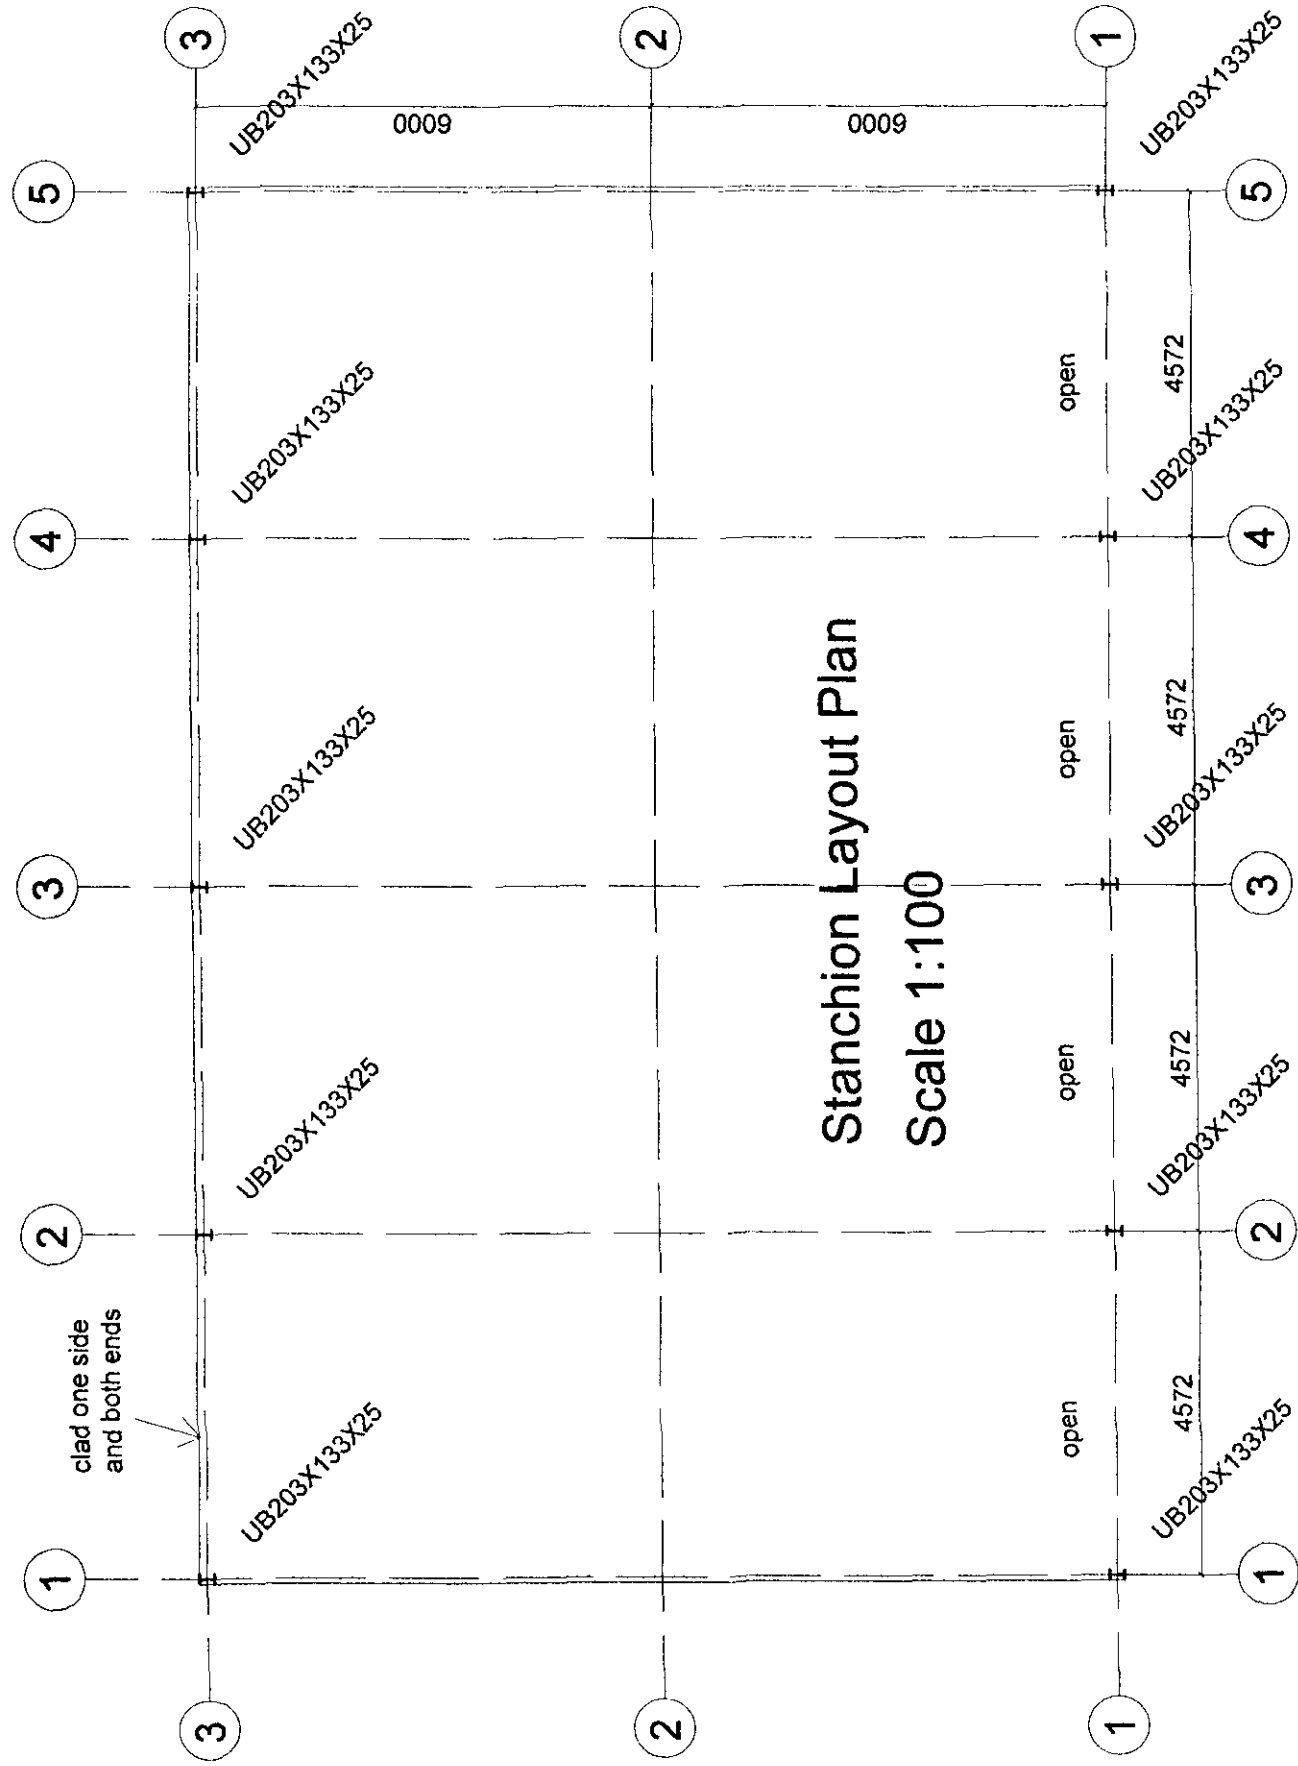

End Elevations
Scale 1:100

Roof: Natural Grey Fibre Cement Profile 6
Sides: Juniper Green plastic coated box profile
15 Degree pitch

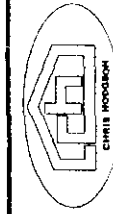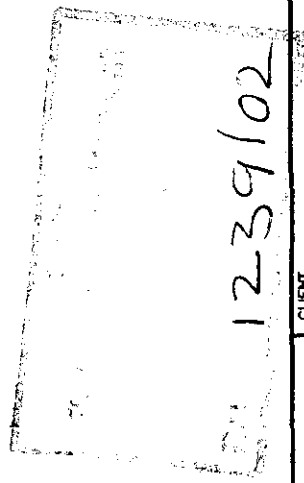

Chris Hodgson Eng Ltd
Seven Acres, Holcombe
Chulmleigh, Devon EX13 7QH
Tel: 01769 520422
Fax: 01769 520544

DRAWING TITLE
Proposed general purpose agricultural building
at Rushfield, Sutton St James
for Mr F Goldup

CLIENT

CONTRACT

JOB No.

SCALE

DATE

DRAWN BY

DRG No.

101