
ASHWOOD
HOMES

Holbeach Manor Fleet Road
Holbeach Spalding Lincs PE12 7AX
Tel 01406 423388 Fax 01406 426237

Long Sutton

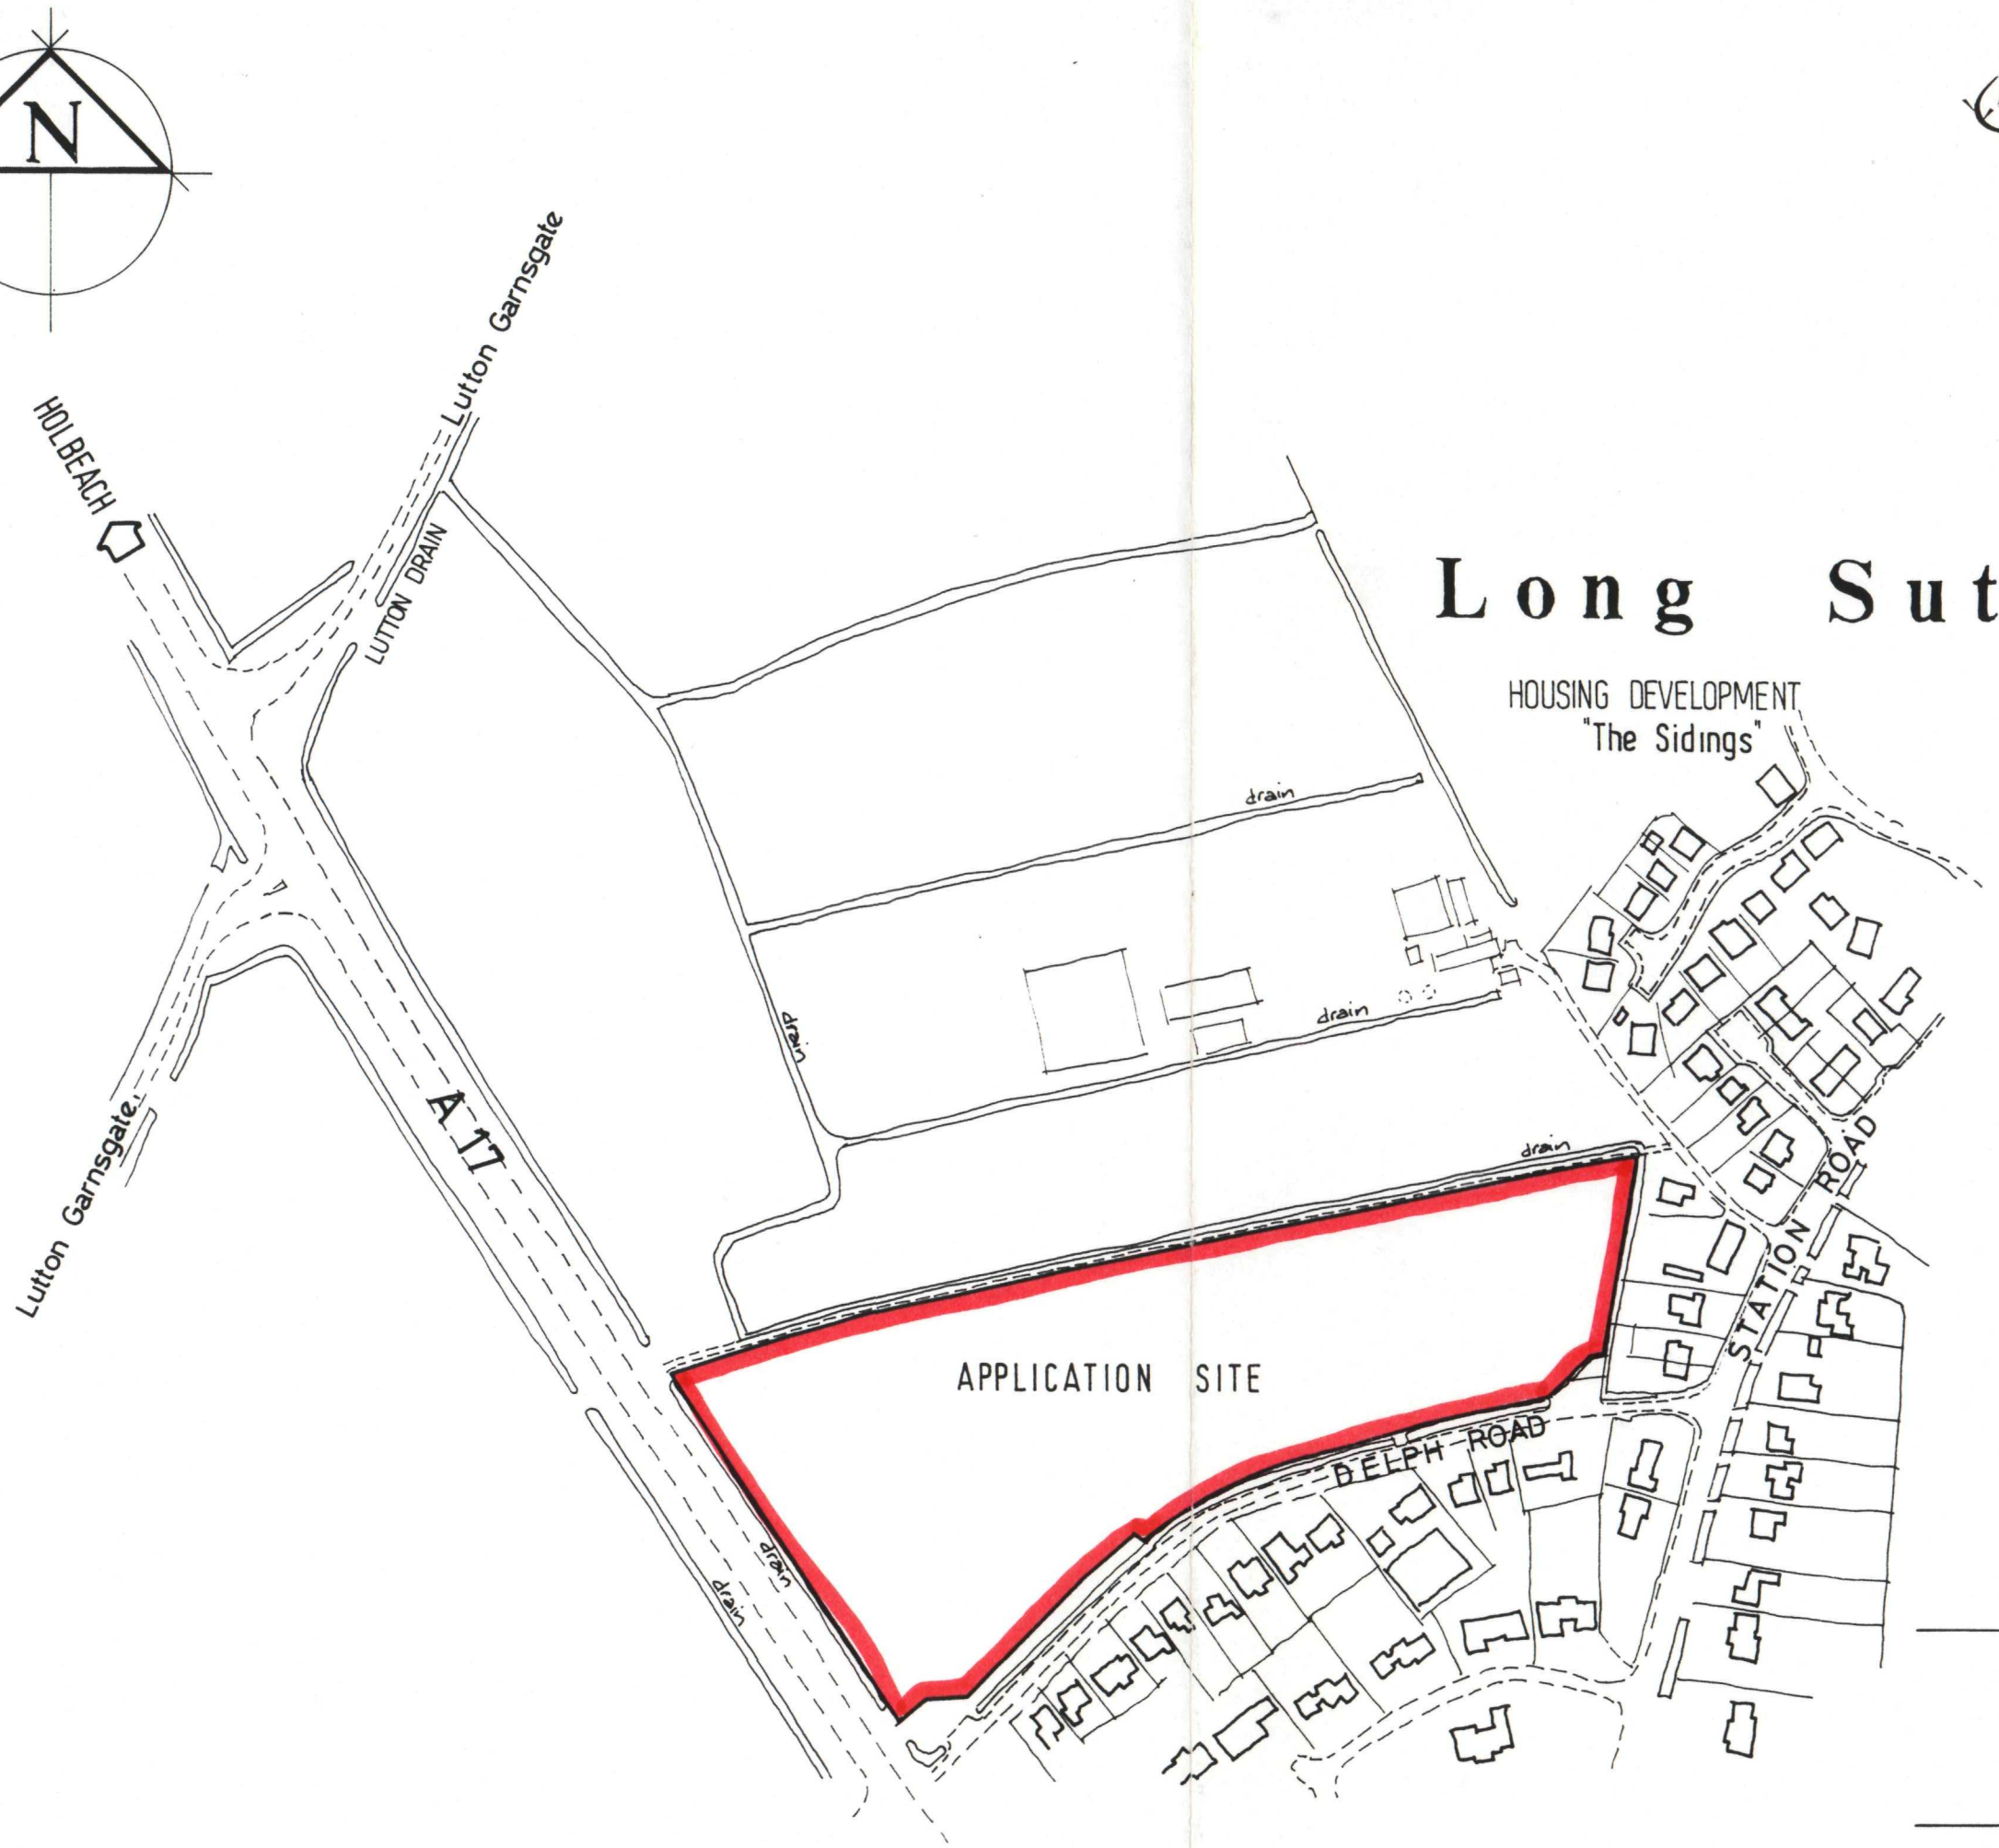

SOUTH HOLLAND DC
HOUSING & PLANNING
14 DEC 1998
Ref: 1239/98

PROPOSED RESIDENTIAL DEVELOPMENT
DELPH ROAD LONG SUTTON

LOCATION PLAN

1:2500 scale 12·98 980906/002