

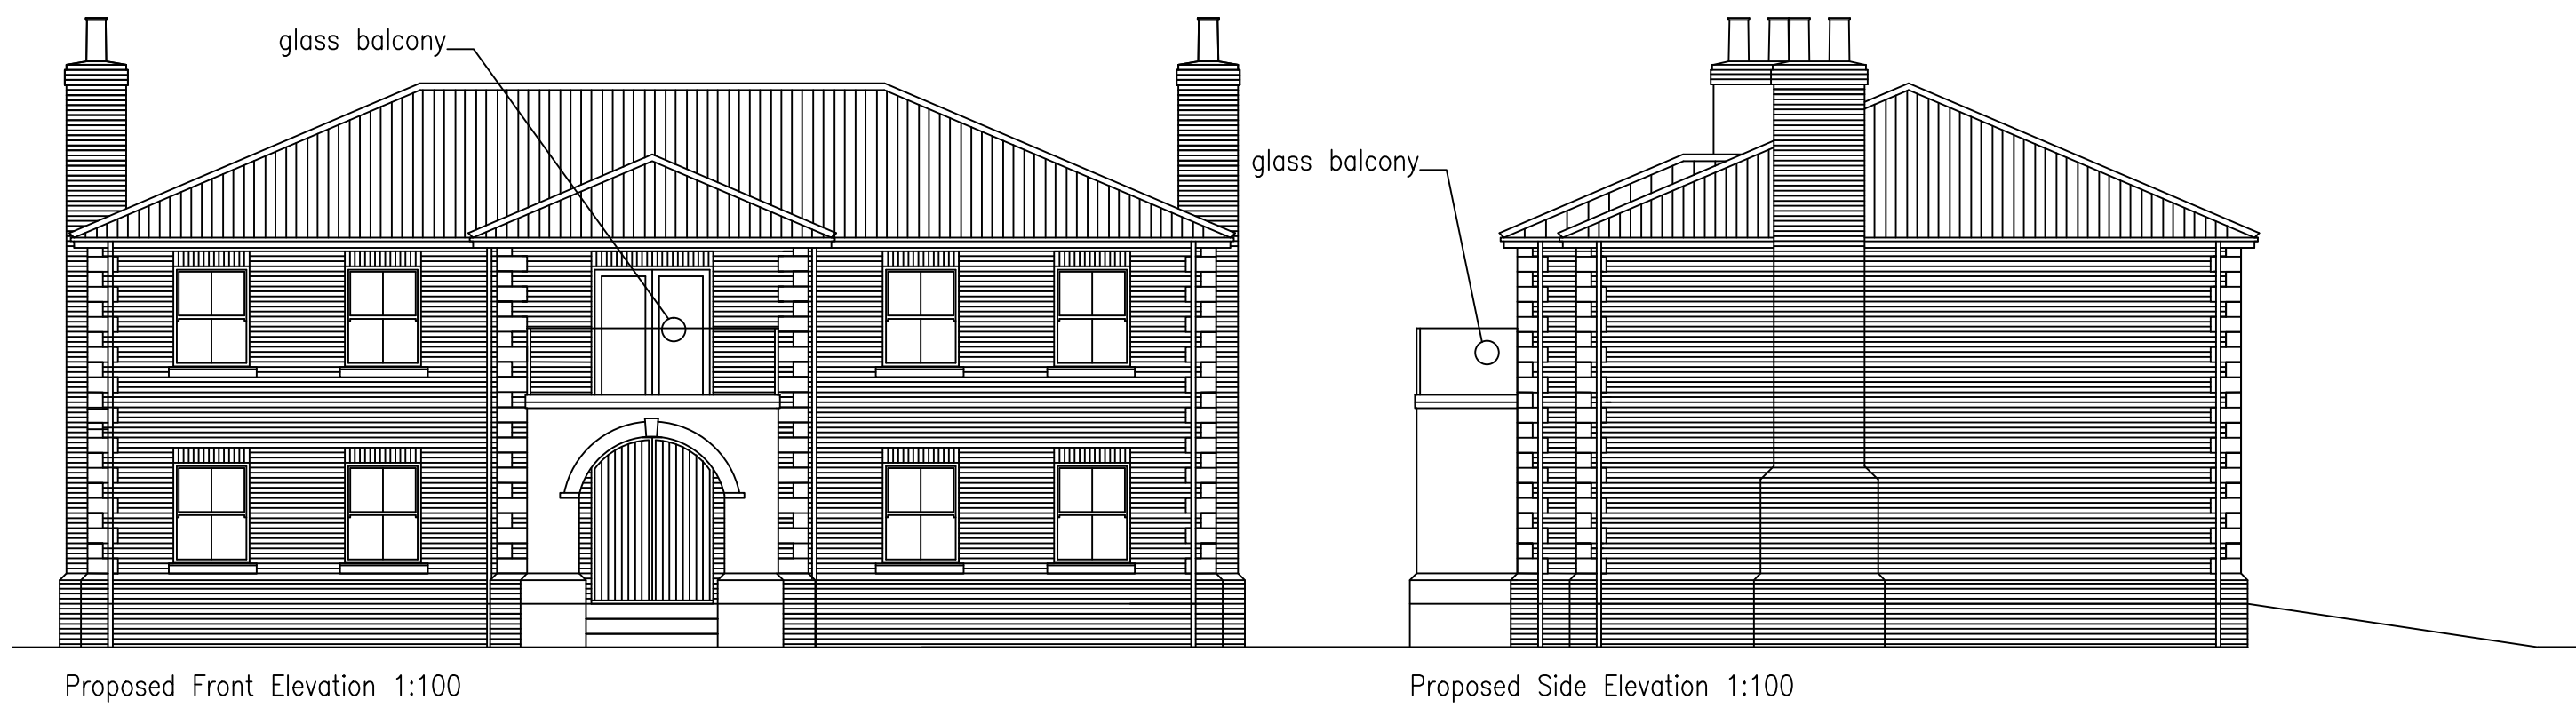
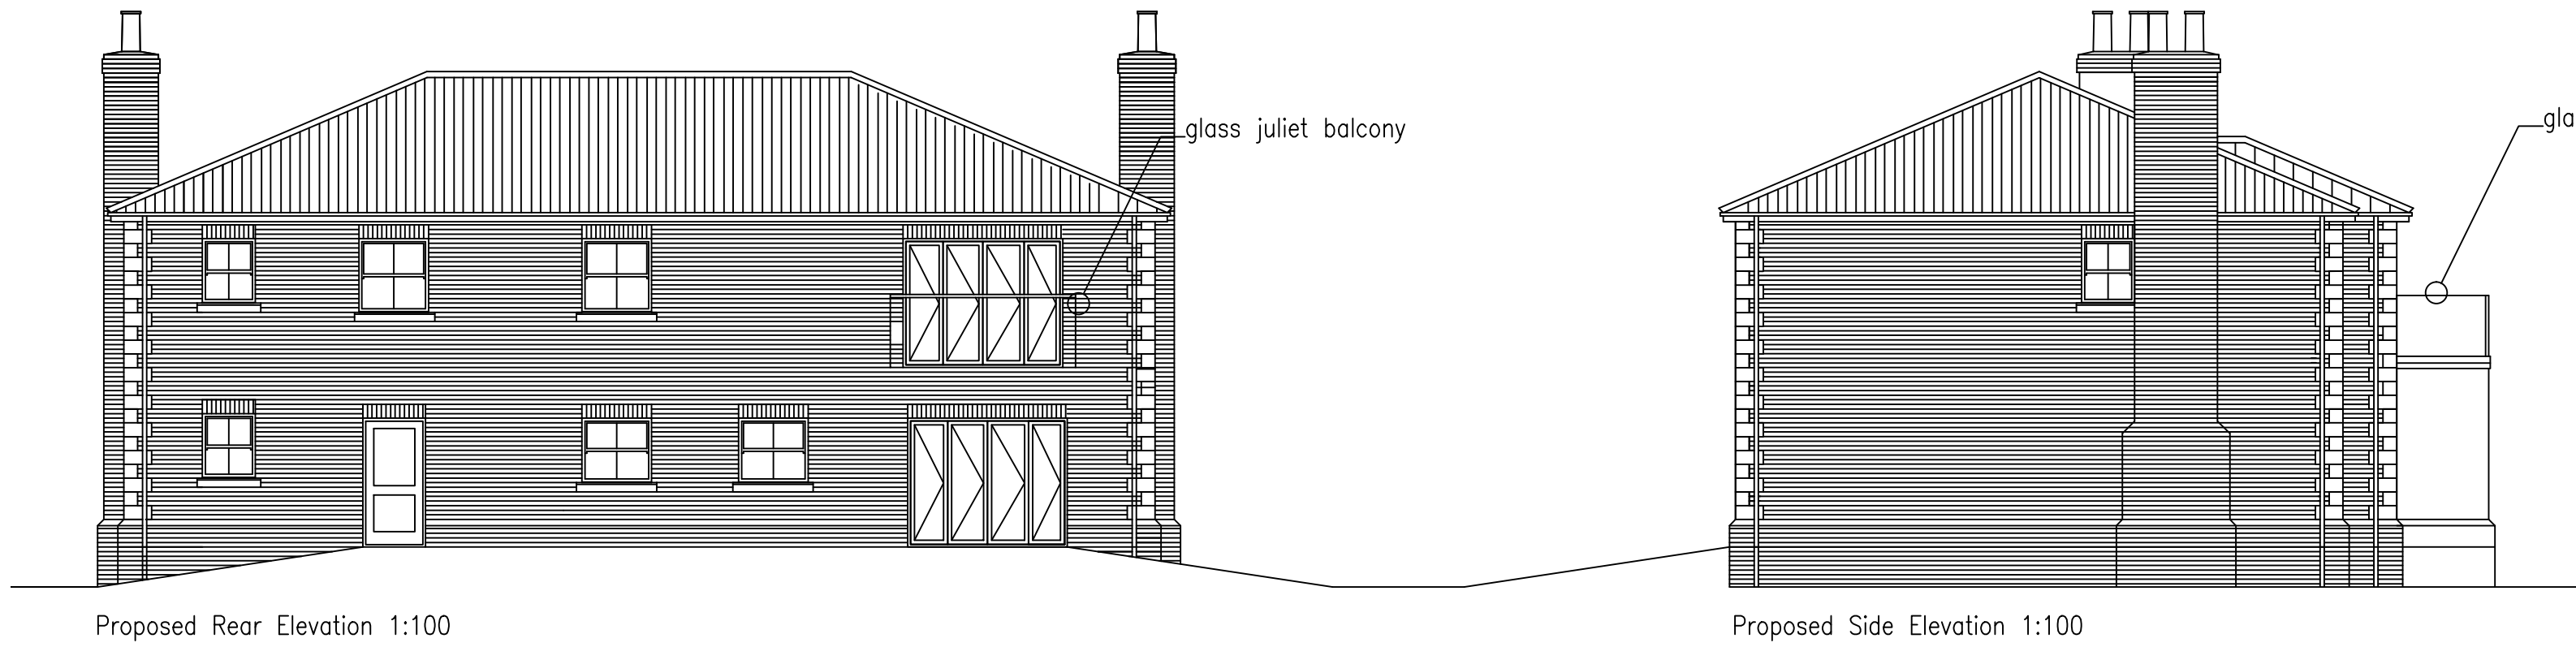
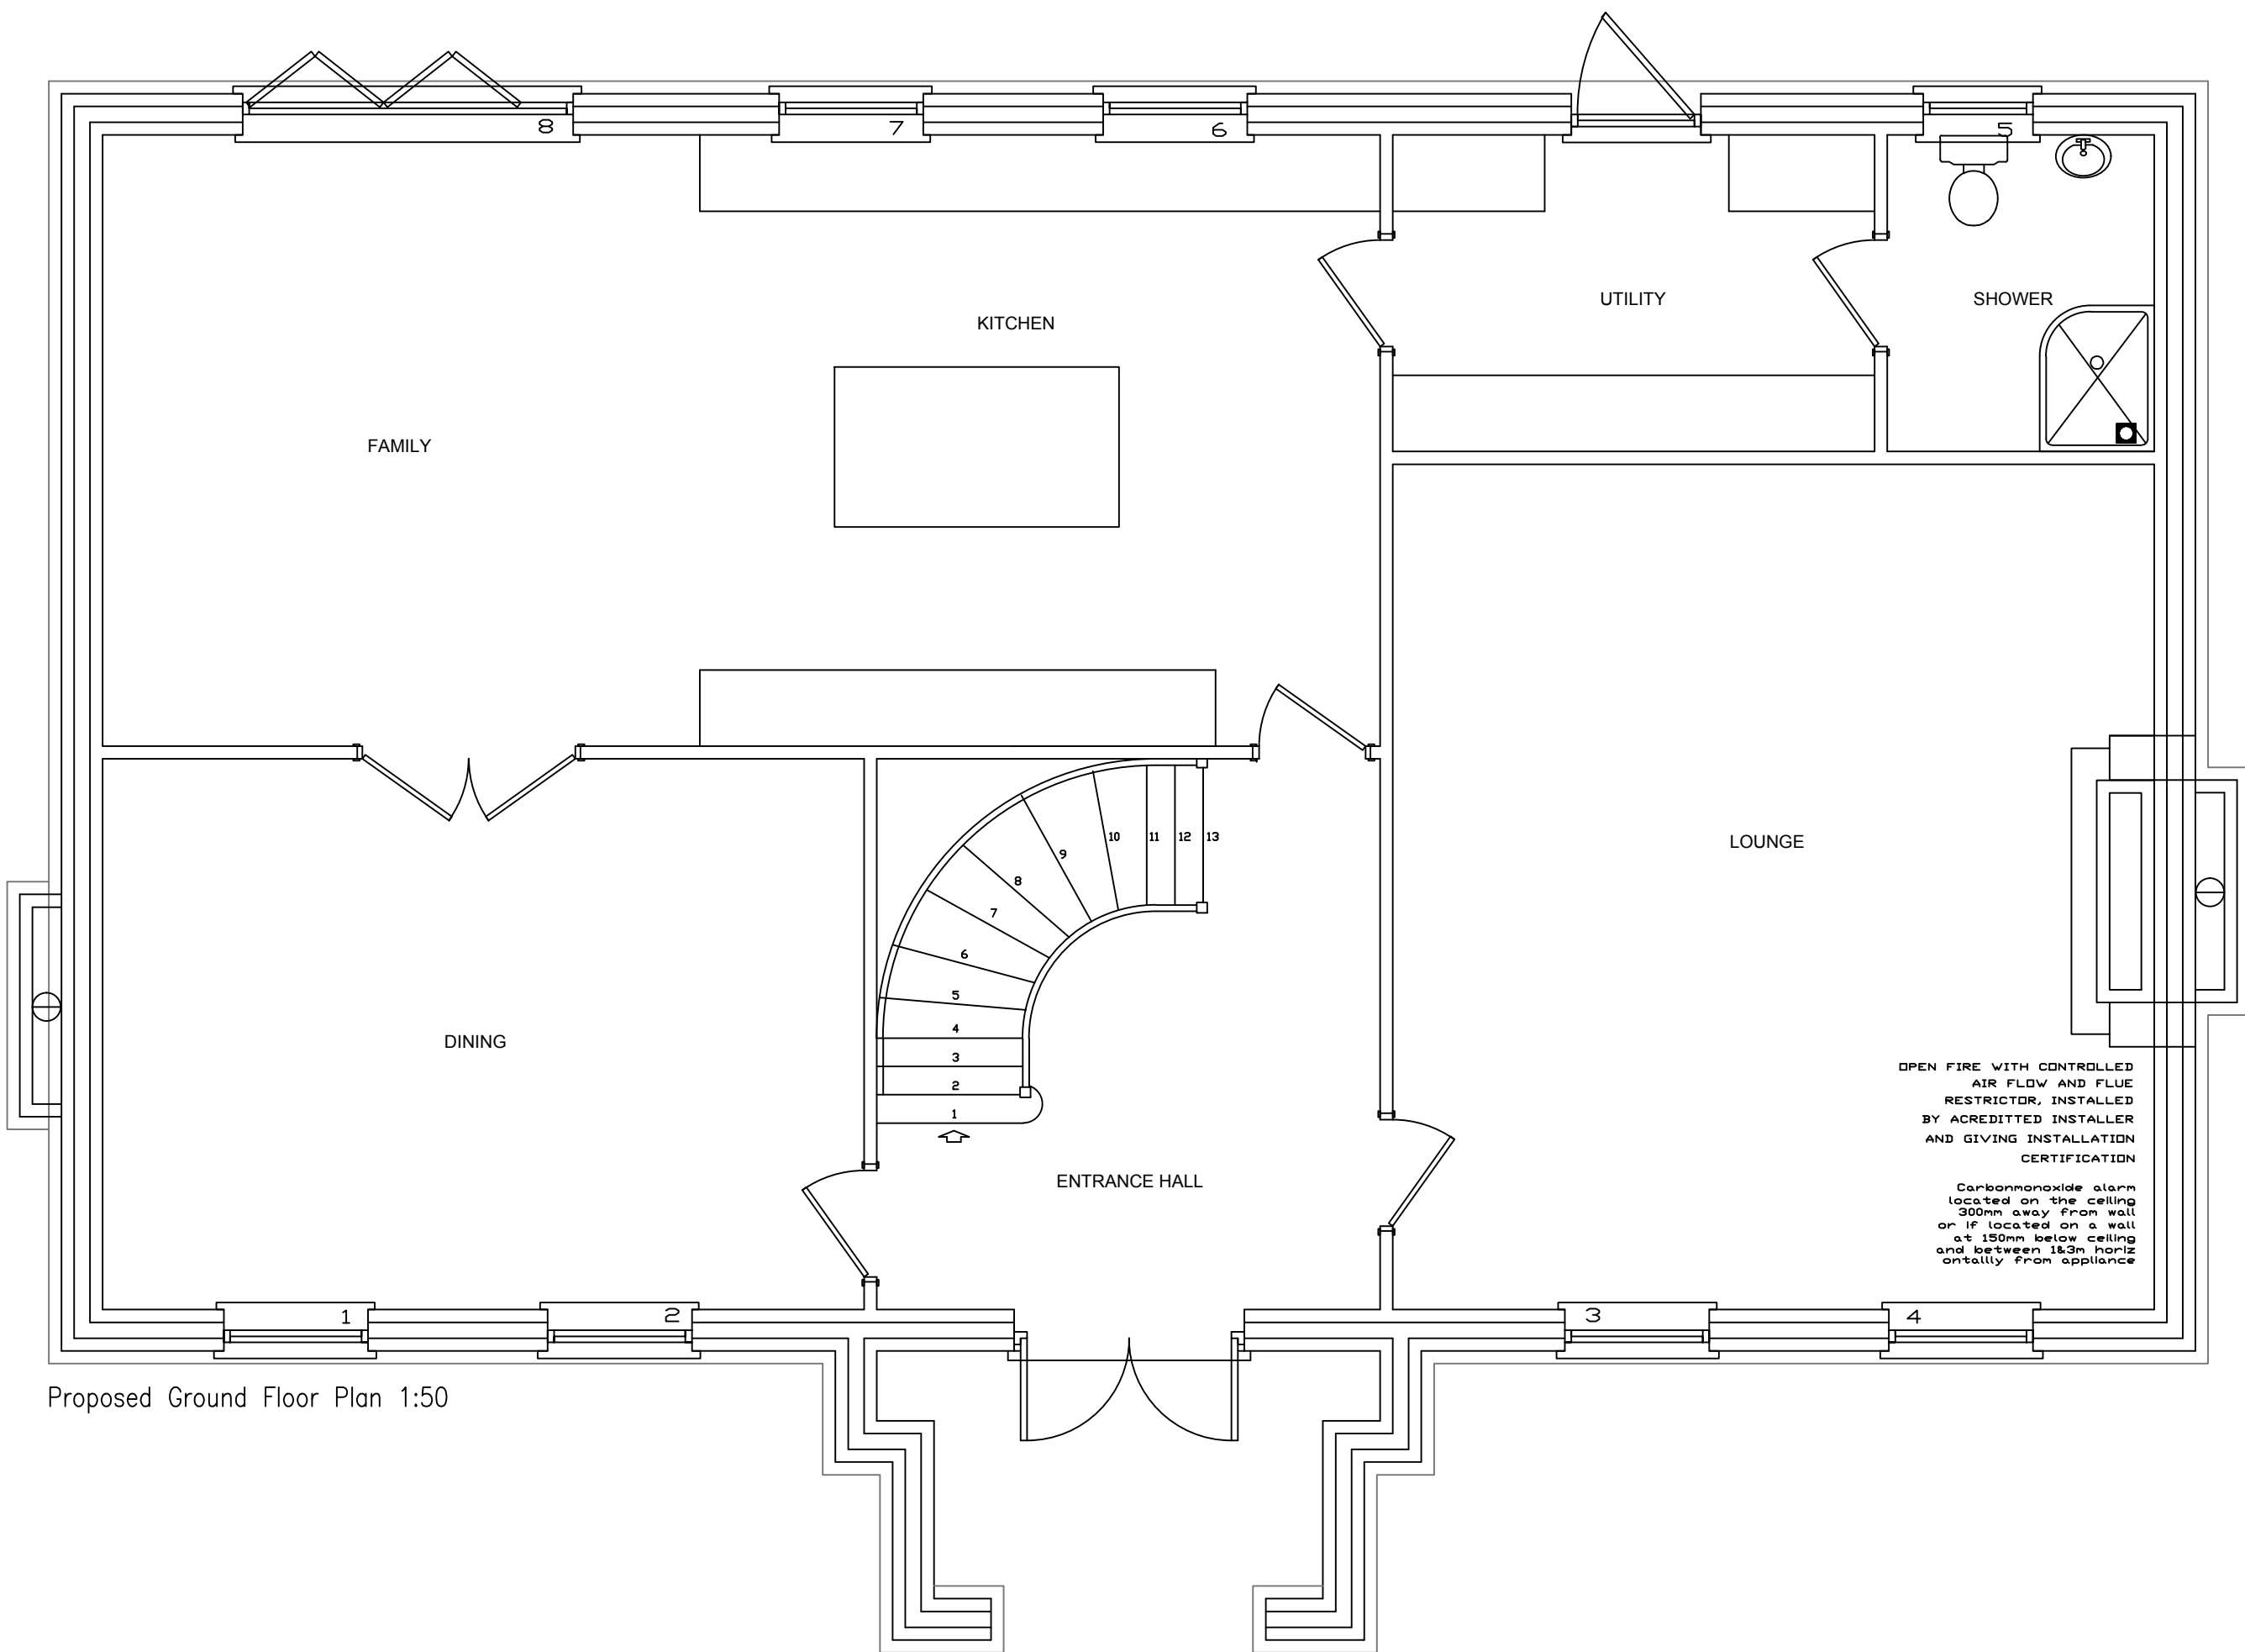


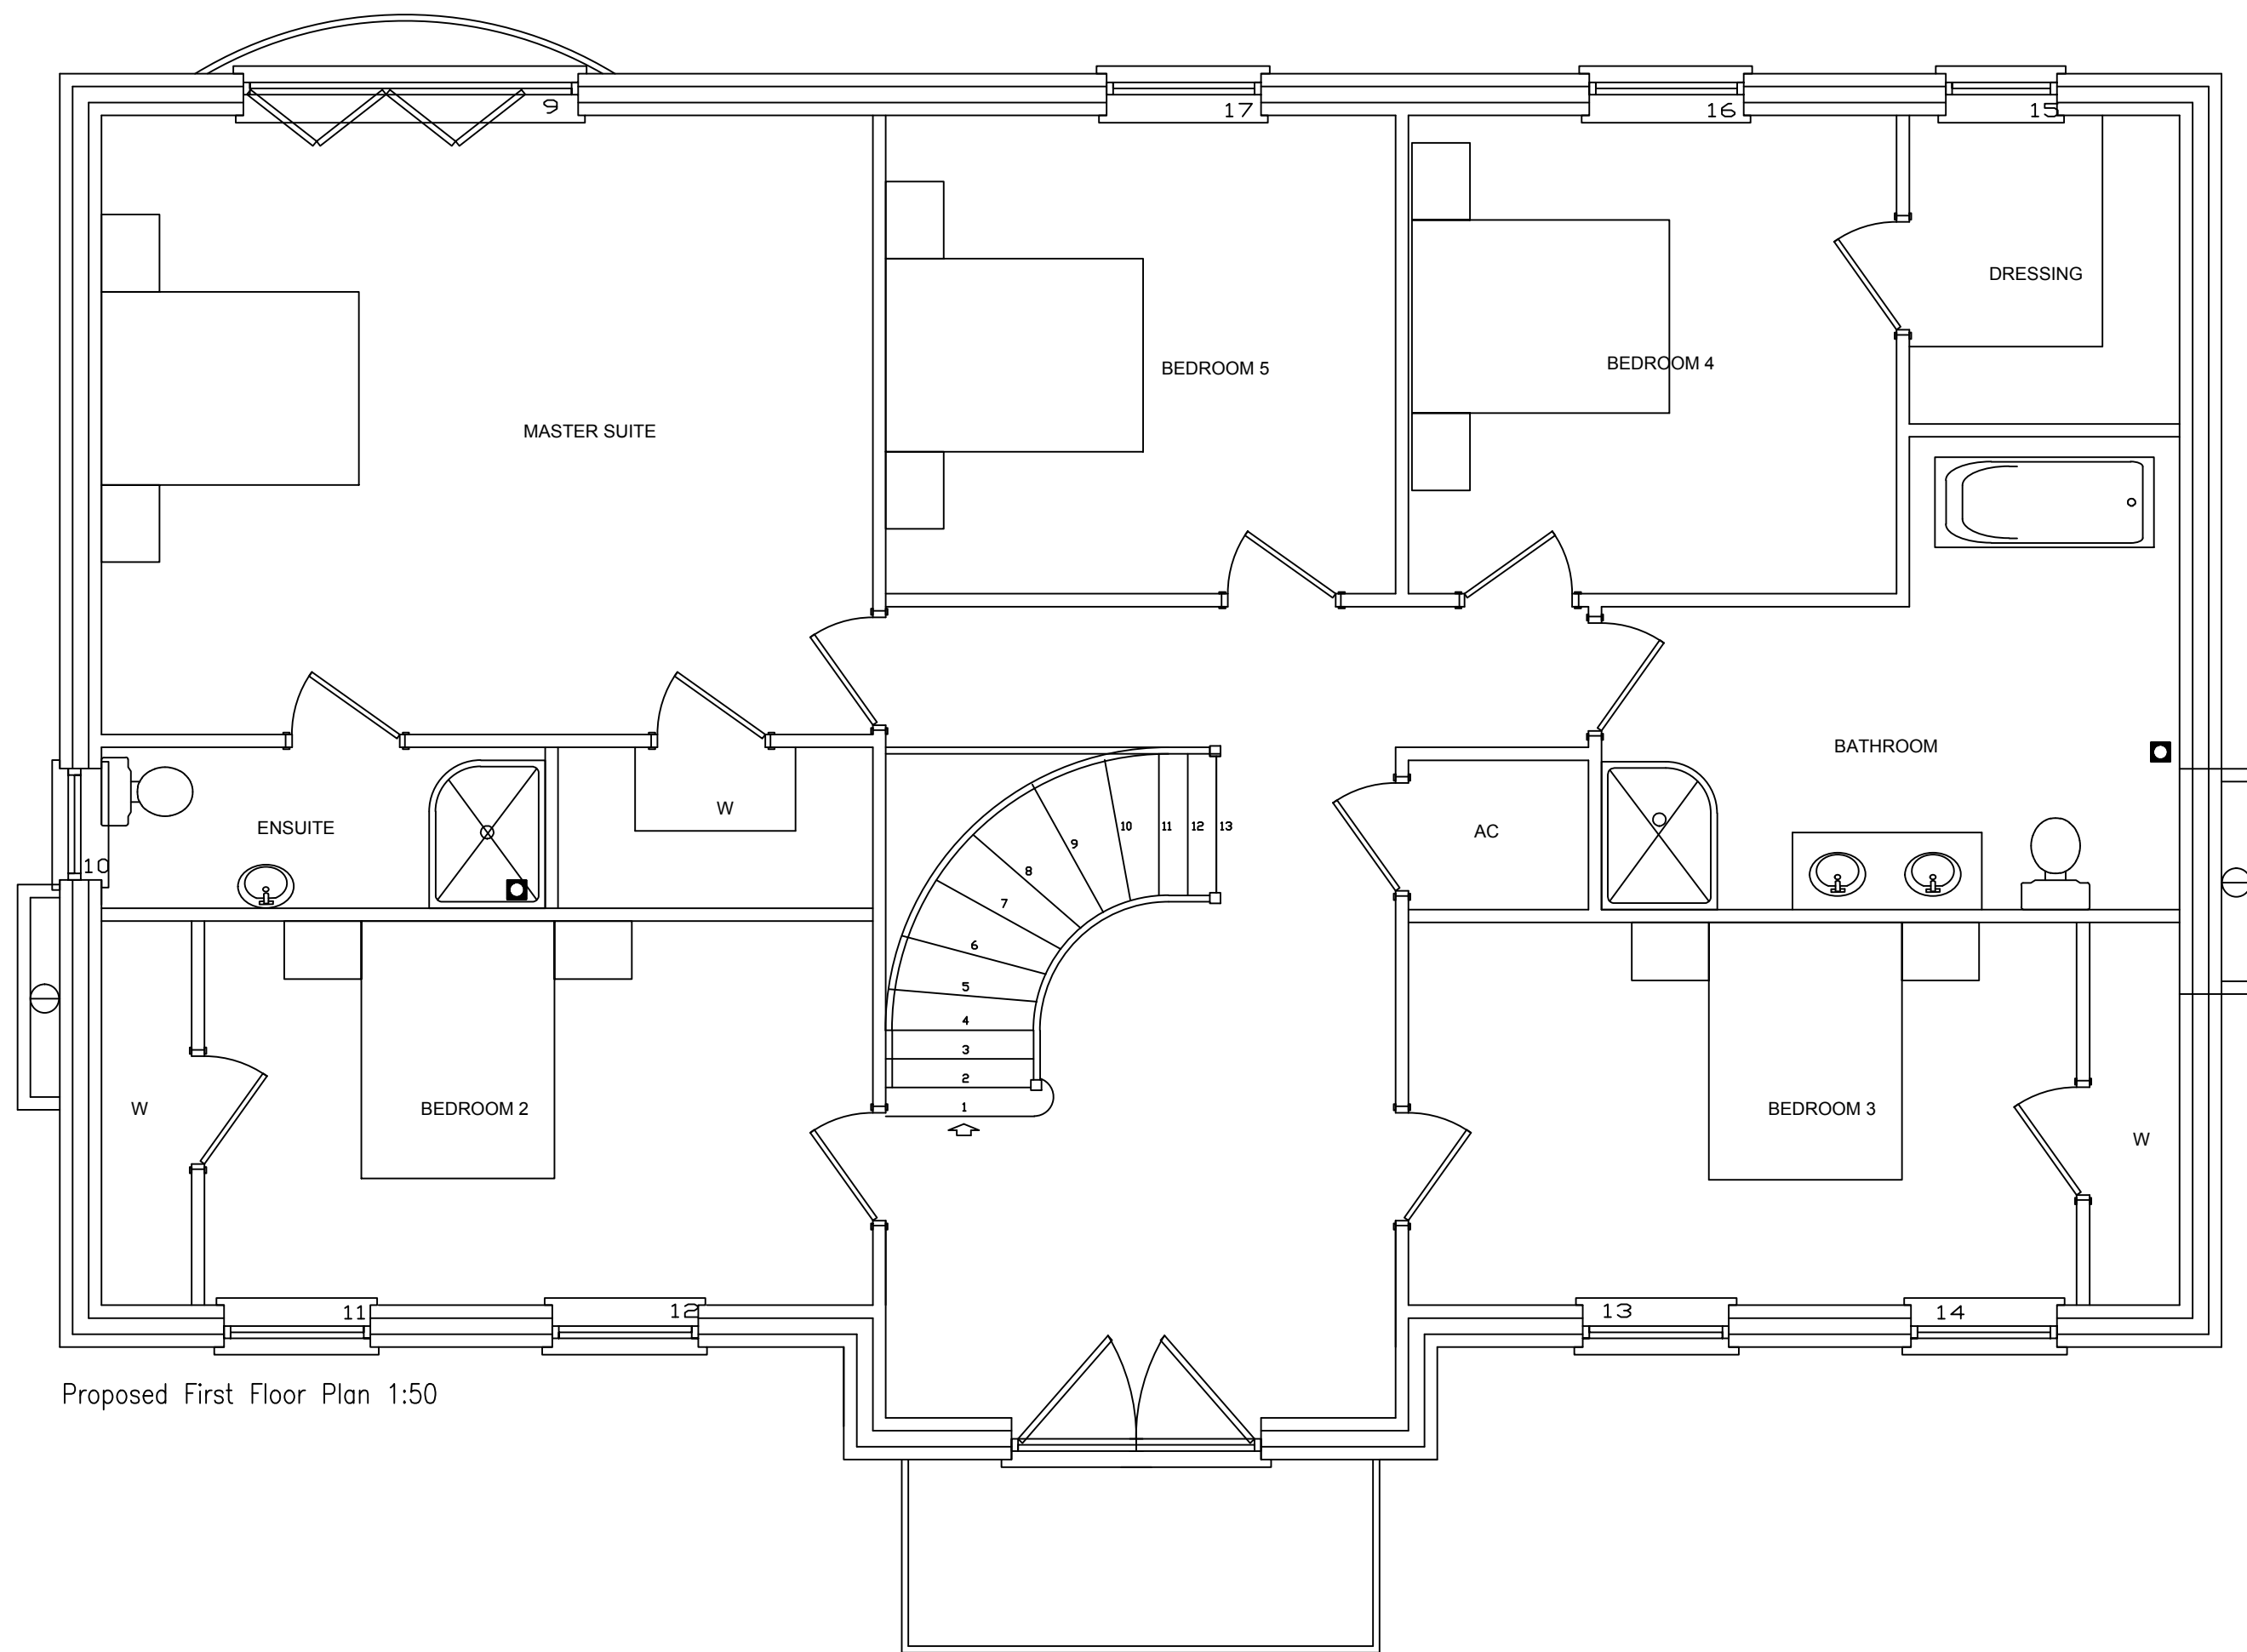

General Notes:
-Dimensions on all drawings are shown in "mm".
-The contractor,sub-contractor and supplies must verify all dimensions before commencement of any works on site.
-This drawing is to be read in conjunction with any relevant engineers and specialist sub-contractor drawings and specifications.

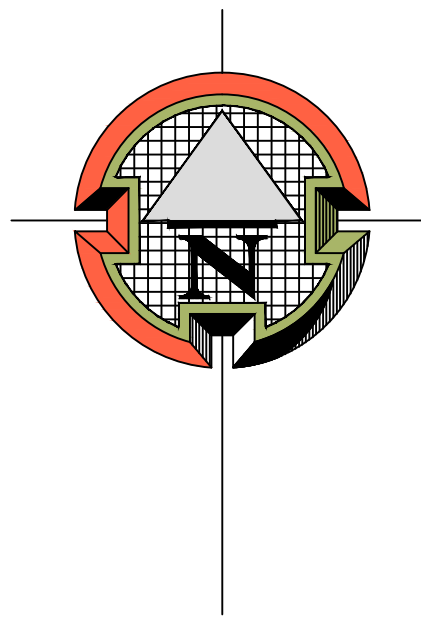

Revisions:


Reference: 140/PL01
Pages: 1

Scale: as shown

Project: Proposed demolition of ex. bungalow with replacement 5 bed house

Site Address: 80 WISBECH ROAD, PE12 9AQ
LONG SUTTON
SPALDING
PE12 9AQ

Client: MS GASKIN

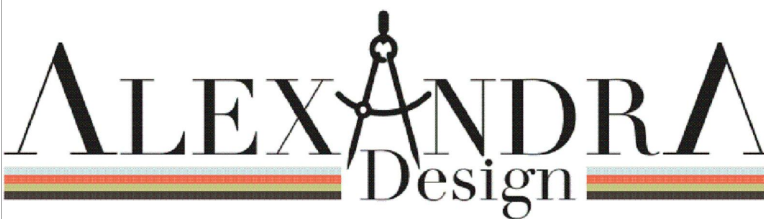

Southfork Farm
Seadyke Bank
Morrow
Cambridgeshire
PE13 4SD

T: 07891175649
E: info.alexandradesign@gmail.com