
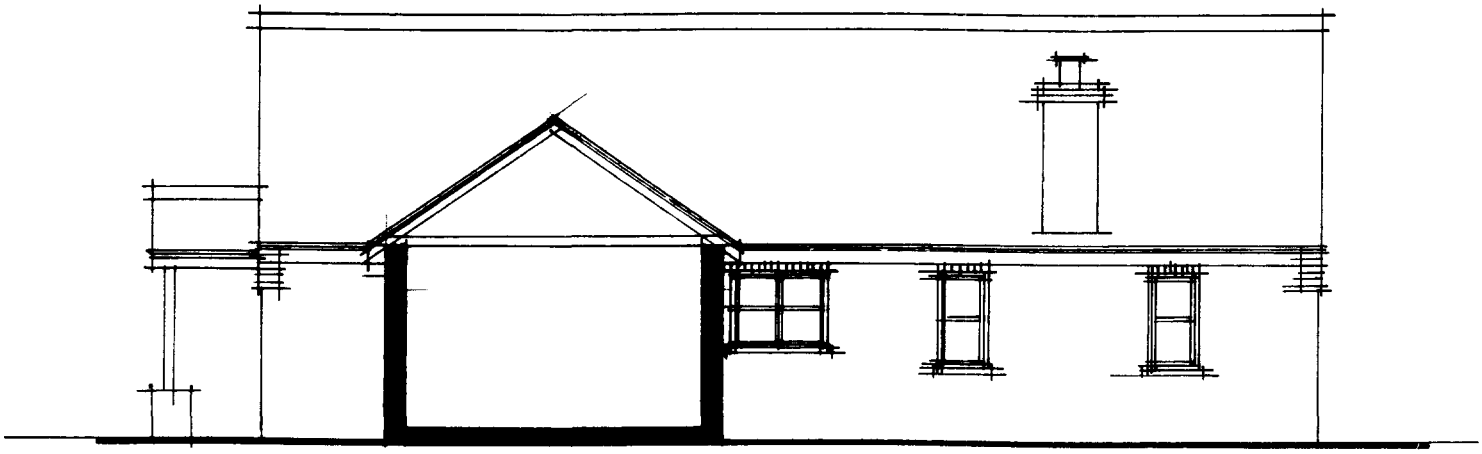


SIDE ELEVATION

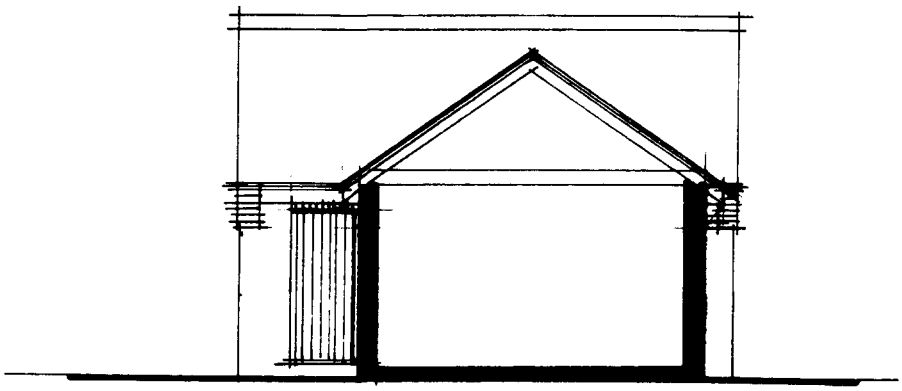

SIDE ELEVATION

DETERMINED
PLANS

SOUTH HOLLAND DC
HOUSING & PLANNING
26 OCT 2001
Ref: 1247/01

[redacted] Carey Associates


PROJECT
Proposed Bungalow
50 St James Road
Long Sutton

CLIENT
Bull Lane Developments


DATE	SCALE	JOB No.
Oct 2001	1:100	2427




FRONT ELEVATION

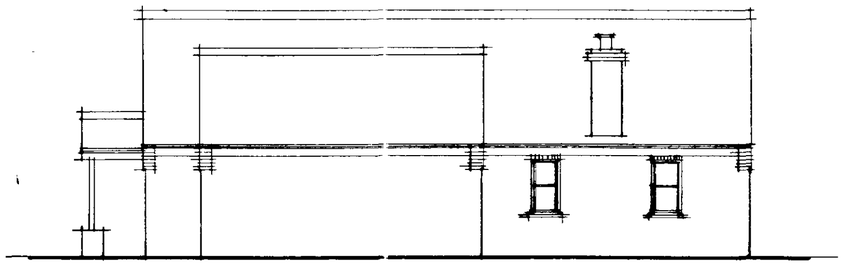


SIDE ELEVATION

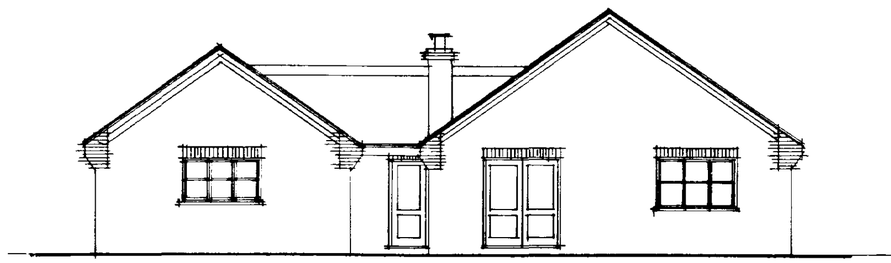


REAR ELEVATION

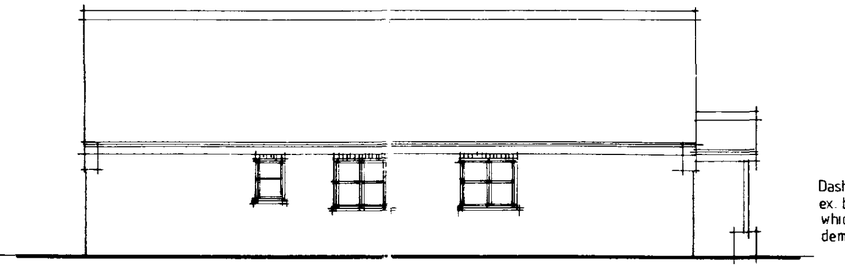


SIDE ELEVATION

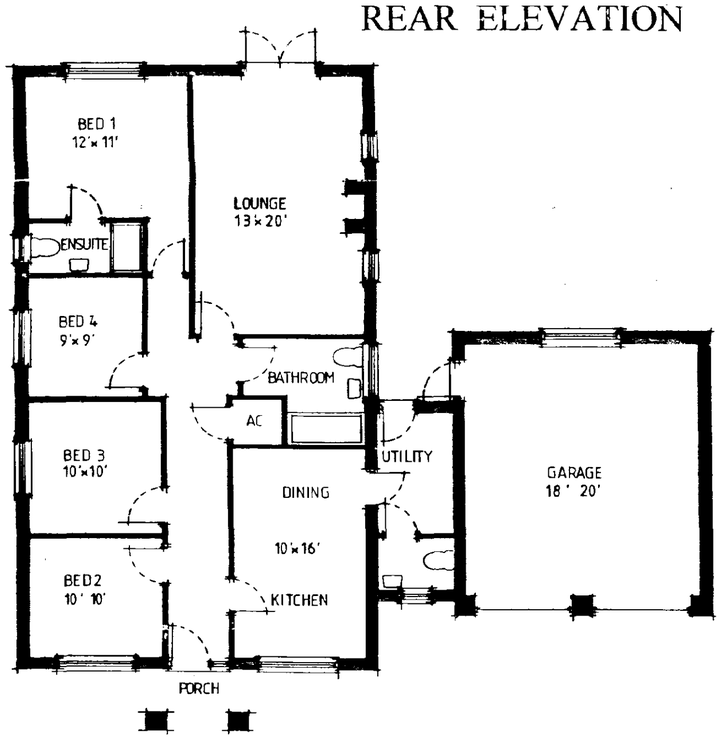

FLOOR PLAN

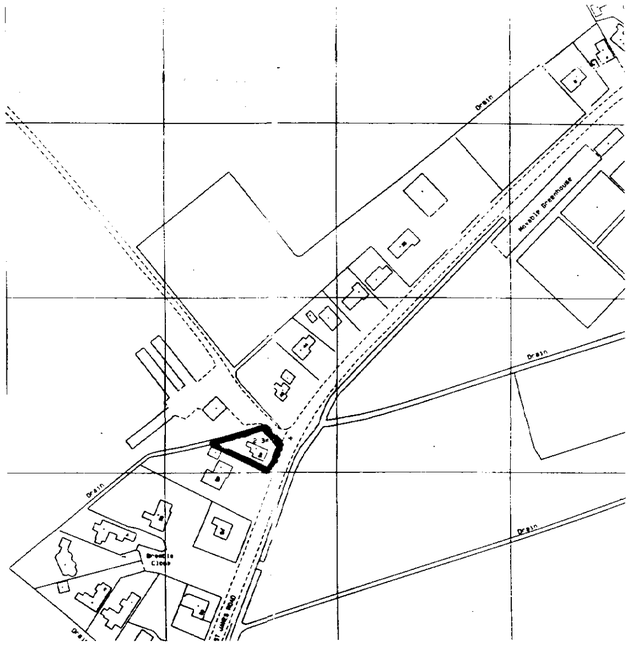

LOCATION PLAN 1:2500

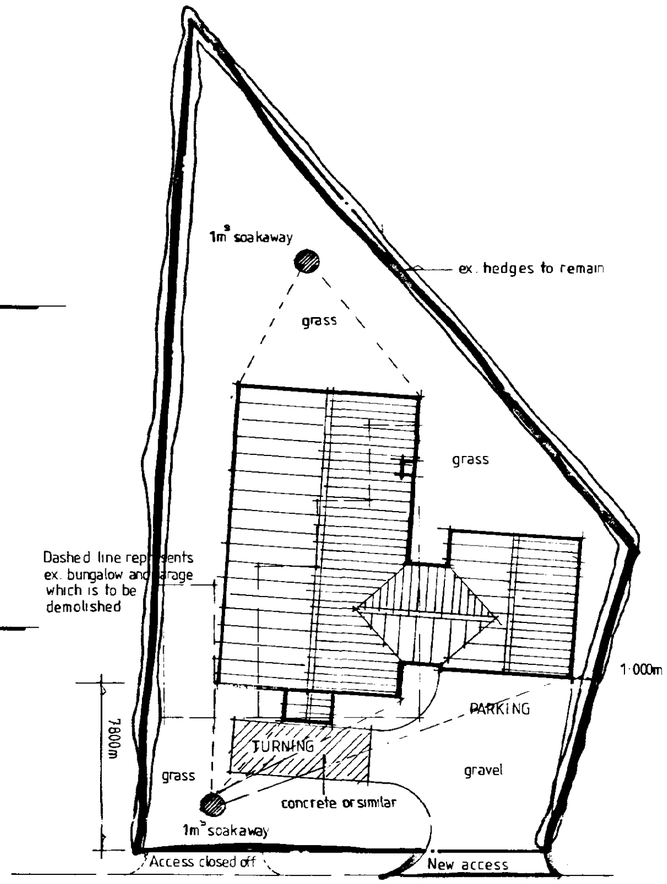

SITE PLAN 1:200

NORTH

SOUTH HOLLAND DC
HOUSING & PLANNING
26 OCT 2001
Ref: 1247/01

PROJECT
Proposed Bungalow
50 St James Road
Long Sutton

CLIENT
Bull Lane Developments

DATE	SCALE	JOB No.
Oct 2001	1:100	2427/1

DATE REVISED	DETAILS

DO NOT SCALE FROM THIS DRAWING
COPYRIGHT: THIS DRAWING MUST NOT BE ISSUED, LOANED OR COPIED WITHOUT THE CONSENT OF PETER HUMPHREY ASSOCIATES

Peter Humphrey Associates
ARCHITECTURAL DESIGN AND BUILDING
TELEPHONE 01945 466 966
20 OLD MARKET · WISBECH · CAMBS · PE13 1NB
E-MAIL: ENQUIRIES@PHARCHITECTURAL.CO.UK
British Institute of Architectural Technologists