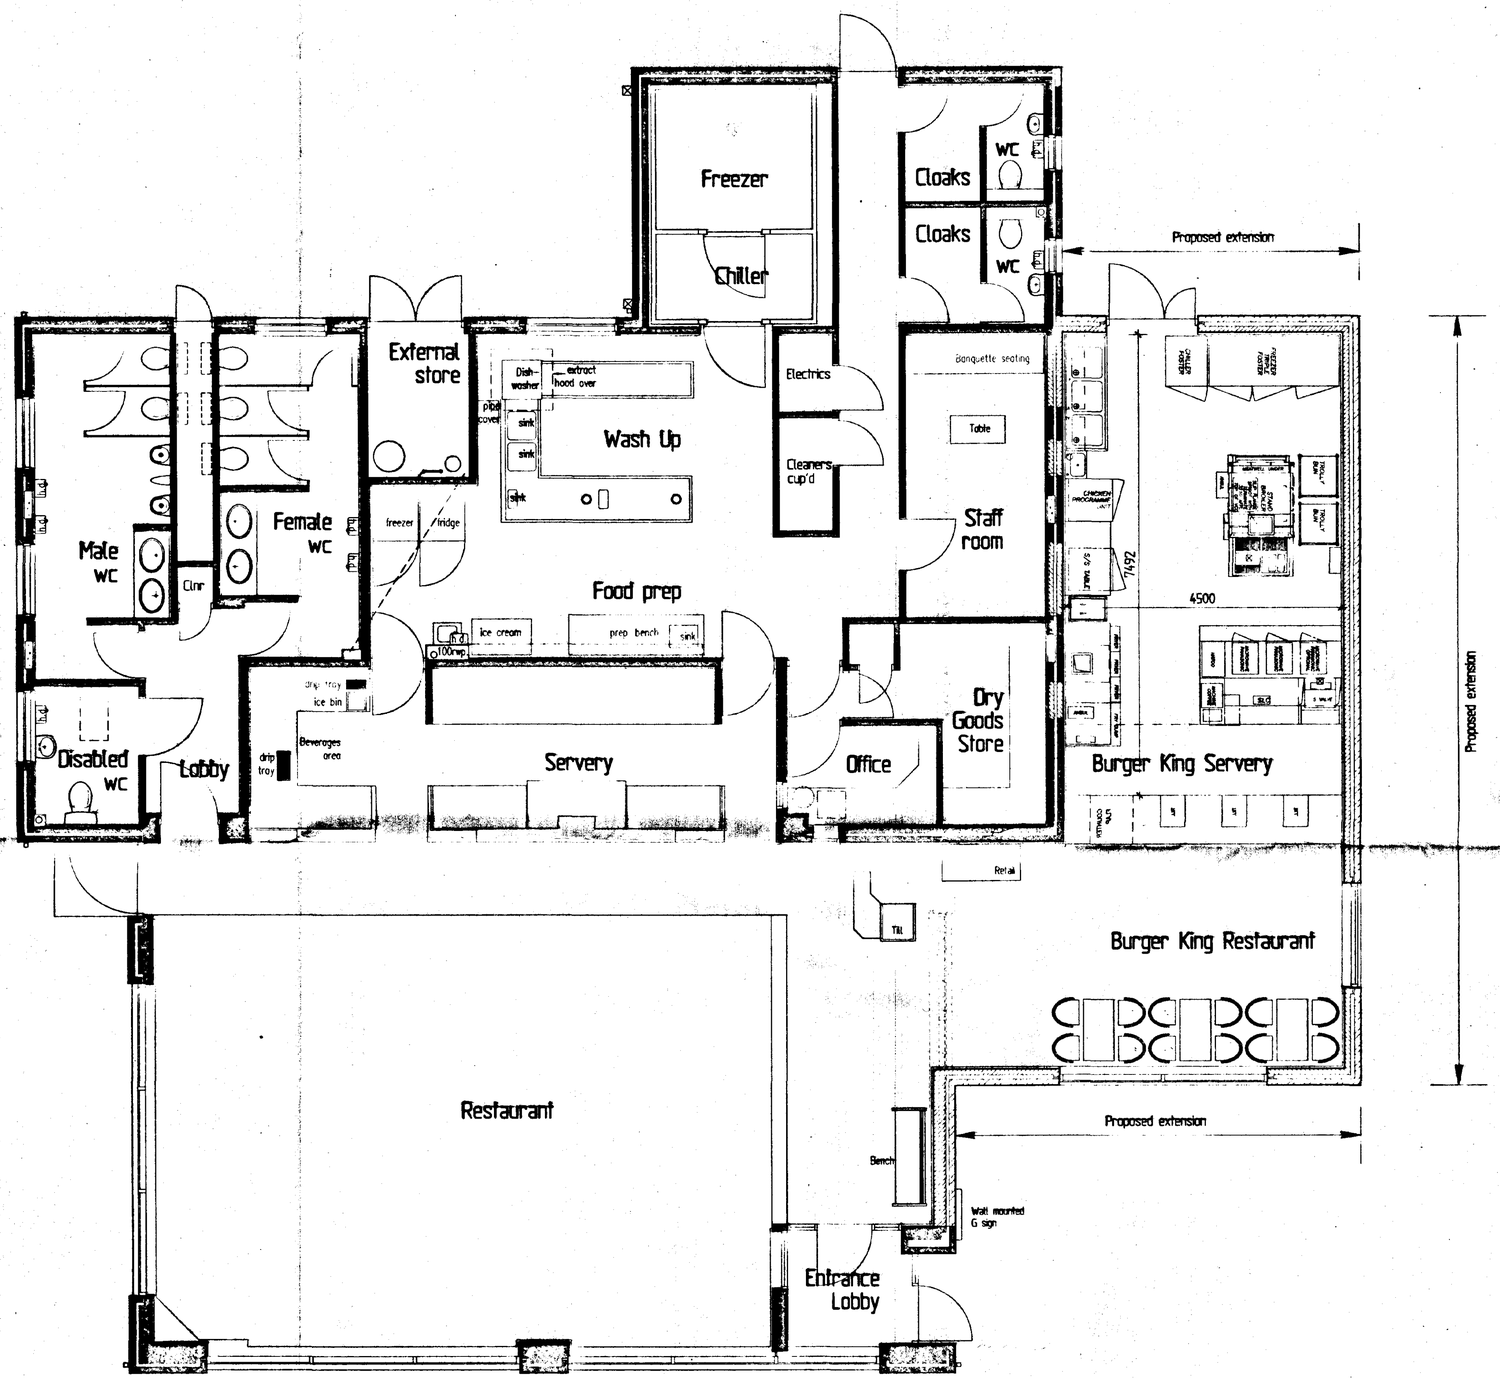


PROPOSED FLOOR PLAN

Key	
	Existing structure to be demolished
	Proposed new facing brickwork
	Proposed new blockwork
	Proposed new timber studwork
	Existing structure

© Check all dimensions and report all errors and omissions

DETERMINED
SOUTH HOLLAND DC
HOUSING & PLANNING
21 DEC 1998
126/98

GRANADA
ROADSIDE RESTAURANTS & TRAVELODGE

PROPOSED EXTENSION TO
LITTLE CHEF UNIT
LC441, A17, LONG SUTTON

FOR GRANADA
ROADSIDE RESTAURANTS

Scheme proposals


GROUND FLOOR PLAN

1 : 50	Oct. 1998	


LC441	01	

JAMES SMITH
ASSOCIATES
CHARTERED ARCHITECTS


TAVISTOCK HOUSE WALTHAM ROAD
WOODLANDS PARK MAIDENHEAD
BERKSHIRE SL6 3NR
TEL: 01628 826841-4 FAX: 01628 826190

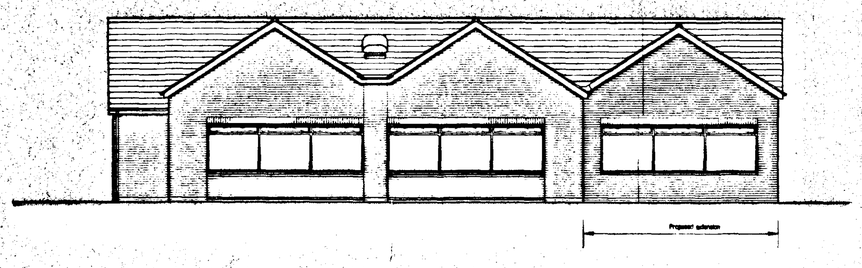


Front Elevation

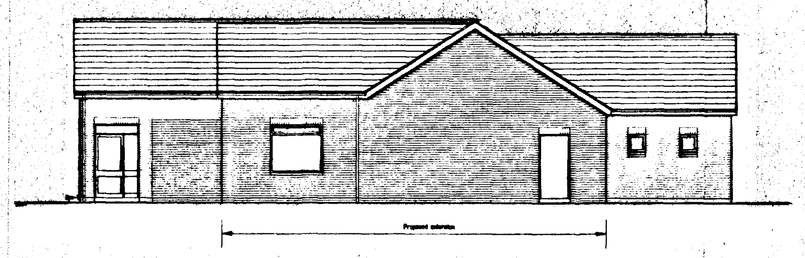

Side (Enfrance) Elevation

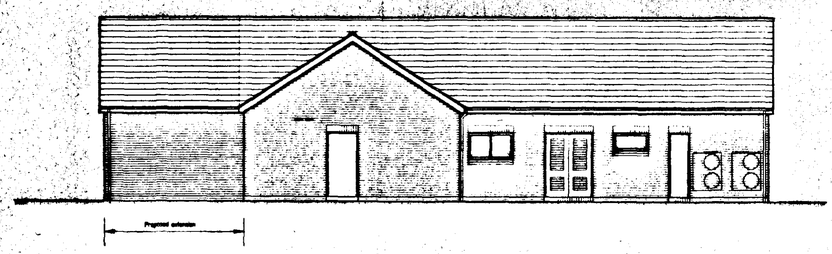

Rear Elevation

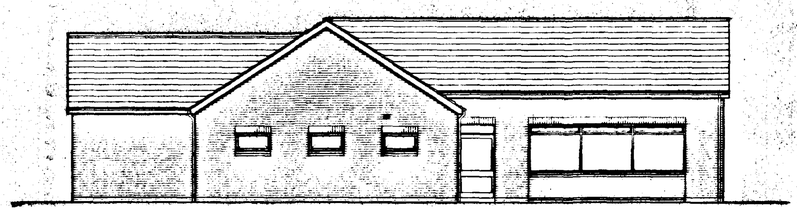

Side Elevation

© Check all dimensions and report all errors and omissions

MATERIALS

Facing brickwork to match existing

Concrete interlocking roof tiles to match existing

Brown colour coated aluminium windows to match existing

DETERMINED
PLAN

SOUTH HOLLAND DC
HOUSING & PLANNING
21 DEC 1998
Ref. H260/98

GRANADA
ROADSIDE RESTAURANTS & TRAVELODGE

PROPOSED EXTENSION TO
LITTLE CHEF UNIT
LC441, A17, LONG SUTTON

FOR GRANADA
ROADSIDE RESTUARANTS

Scheme proposals

ELEVATIONS

1 : 100	Dec 1998	

LC441	03	

JAMES SMITH
ASSOCIATES
CHARTERED ARCHITECTS

TAVISTOCK HOUSE WALTHAM ROAD
WOODLANDS PARK MAIDENHEAD
BERKSHIRE SL6 6NR
TEL: 01628 826261-4 FAX: 01628 826180

© Check all dimensions and report all errors and omissions

TRAVELODGE

6 No. RELOCATED PARKING SPACES

BUS.

BUS.

2 No. RELOCATED PARKING SPACES

DELIVERIES

RE-ALIGN KERBS

LITTLE CHEF

PROPOSED EXTENSION SHOWN SHADED

RELOCATED PARKING SPACE

BUS. BUS.

EXISTING POLE SIGN

PETROL FILLING STATION

DETERMINED PLAN

SOUTH HOLLAND DC
HOUSING & PLANNING
21 DEC 1998
Ref: 1260/98


PROPOSED EXTENSION TO
LITTLE CHEF UNIT 441 A17
LONG SUTTON SPALDING LINCS
FOR
GRANADA

SCHEME PROPOSALS SITE PLAN

OCT 98 | 1:200

LC441 | 02

LOCATION PLAN SCALE 1:2500

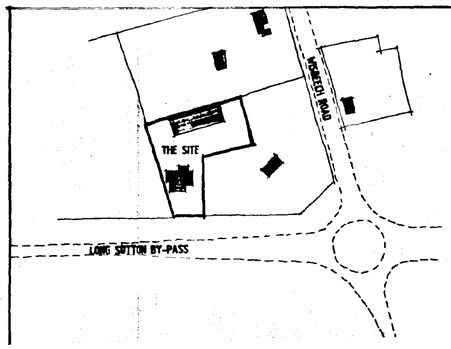

JAMES SMITH
ASSOCIATES
CHARTERED ARCHITECTS
TAVISTOCK HOUSE WALTHAM ROAD
WOODLANDS PARK MAIDENHEAD
BERKSHIRE SL6 3NH