
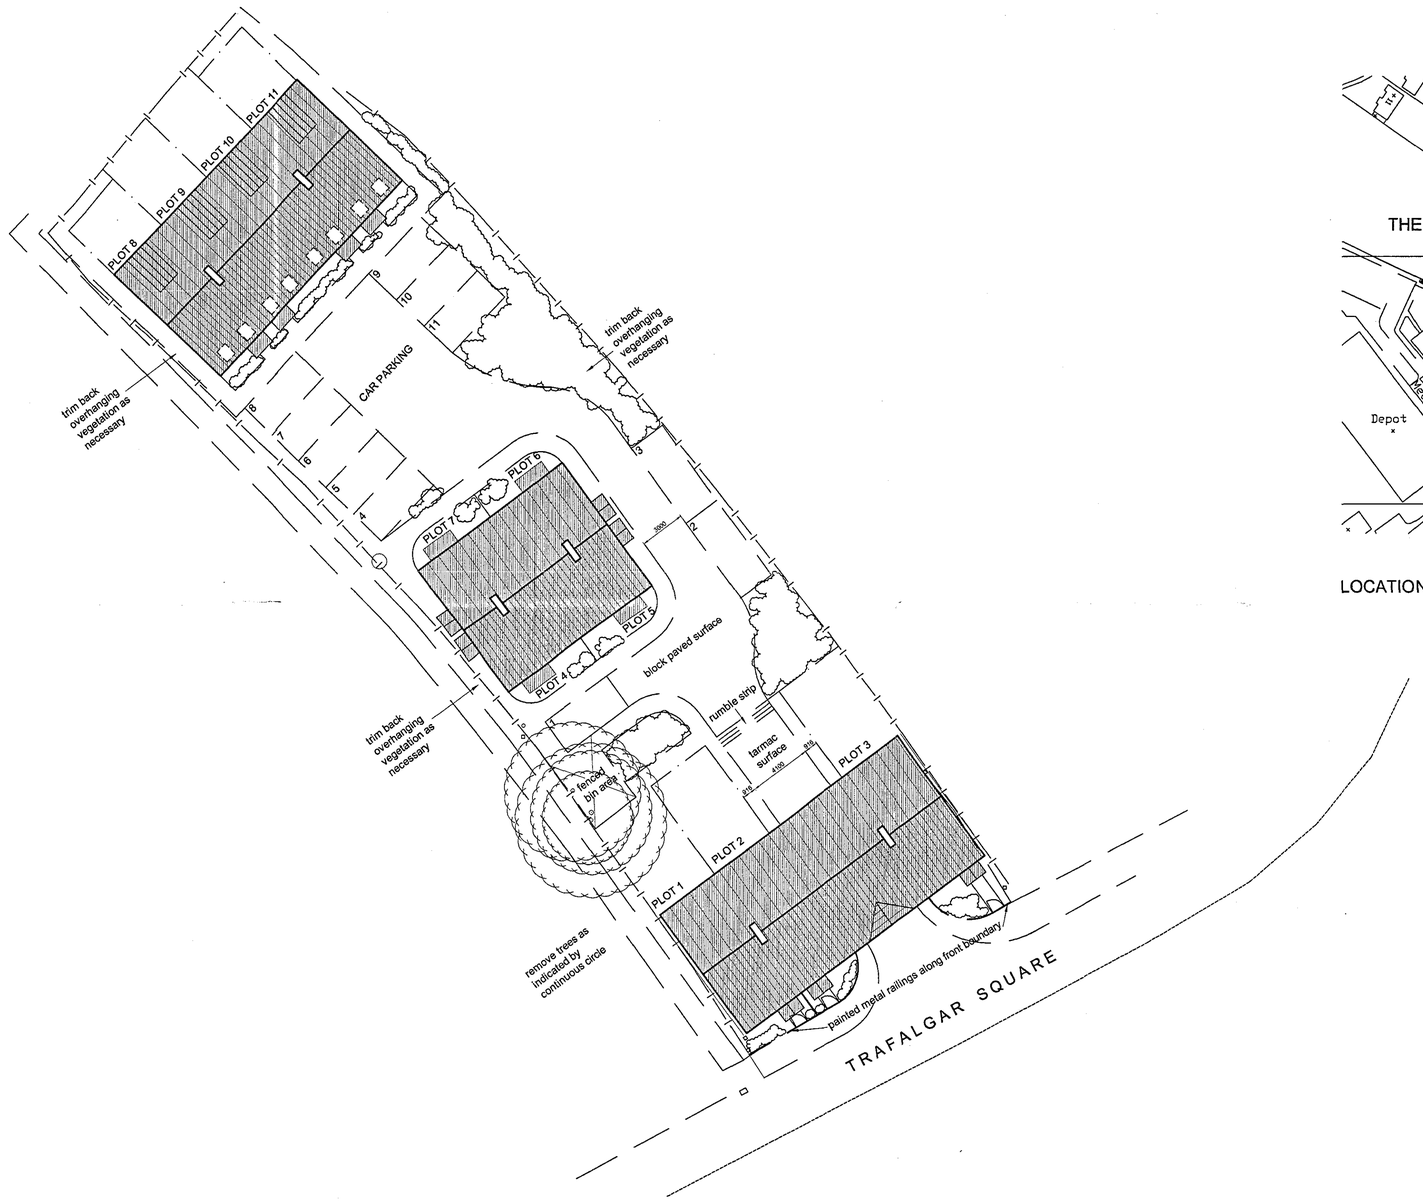


SITE LAYOUT PLAN

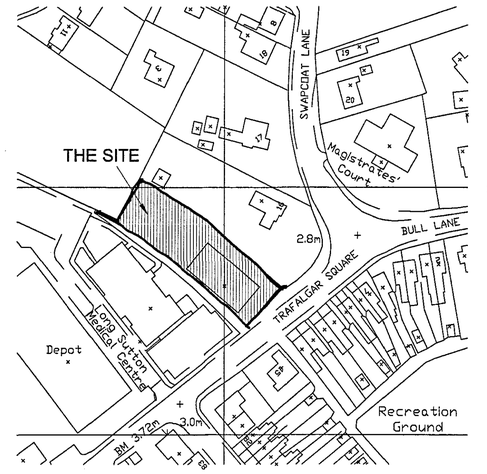

LOCATION PLAN - 1:1250

SHDC
Planning & Development
12 SEP 2005
Ref: 1266/05

14 Old Fendike Road
Weston Hills
SPALDING
Lincolnshire PE12 6DD

TREVOR A CLAY R.I.B.A.
CHARTERED ARCHITECT

Tel/Fax 01406 380027
Mobile 07778 597975

DETERMINED PLAN

Do not measure from this drawing. All discrepancies should be reported to the architects.
This drawing should be read in conjunction with the specification and standard details.
All intellectual property rights are the copy right of Trevor A Clay RIBA.

Local Authority Approval Number:

NHBC Approval Number:

Scales:	Sheet Size:	Date:	Drawn:
1:200/1250	A1	05/SEPTEMBER/05	T.A.CLAY

Title:

RESIDENTIAL.DEVELOPMENT.AT
TRAFALGAR.SQUARE.LONG.SUTTON
FOR.S&S.DEVELOPMENTS.LTD

PLANNING.DRAWING
SITE.LAYOUT.AND.LOCATION.PLANS

Drawing Number: 05/165/PA/001 Rev: .