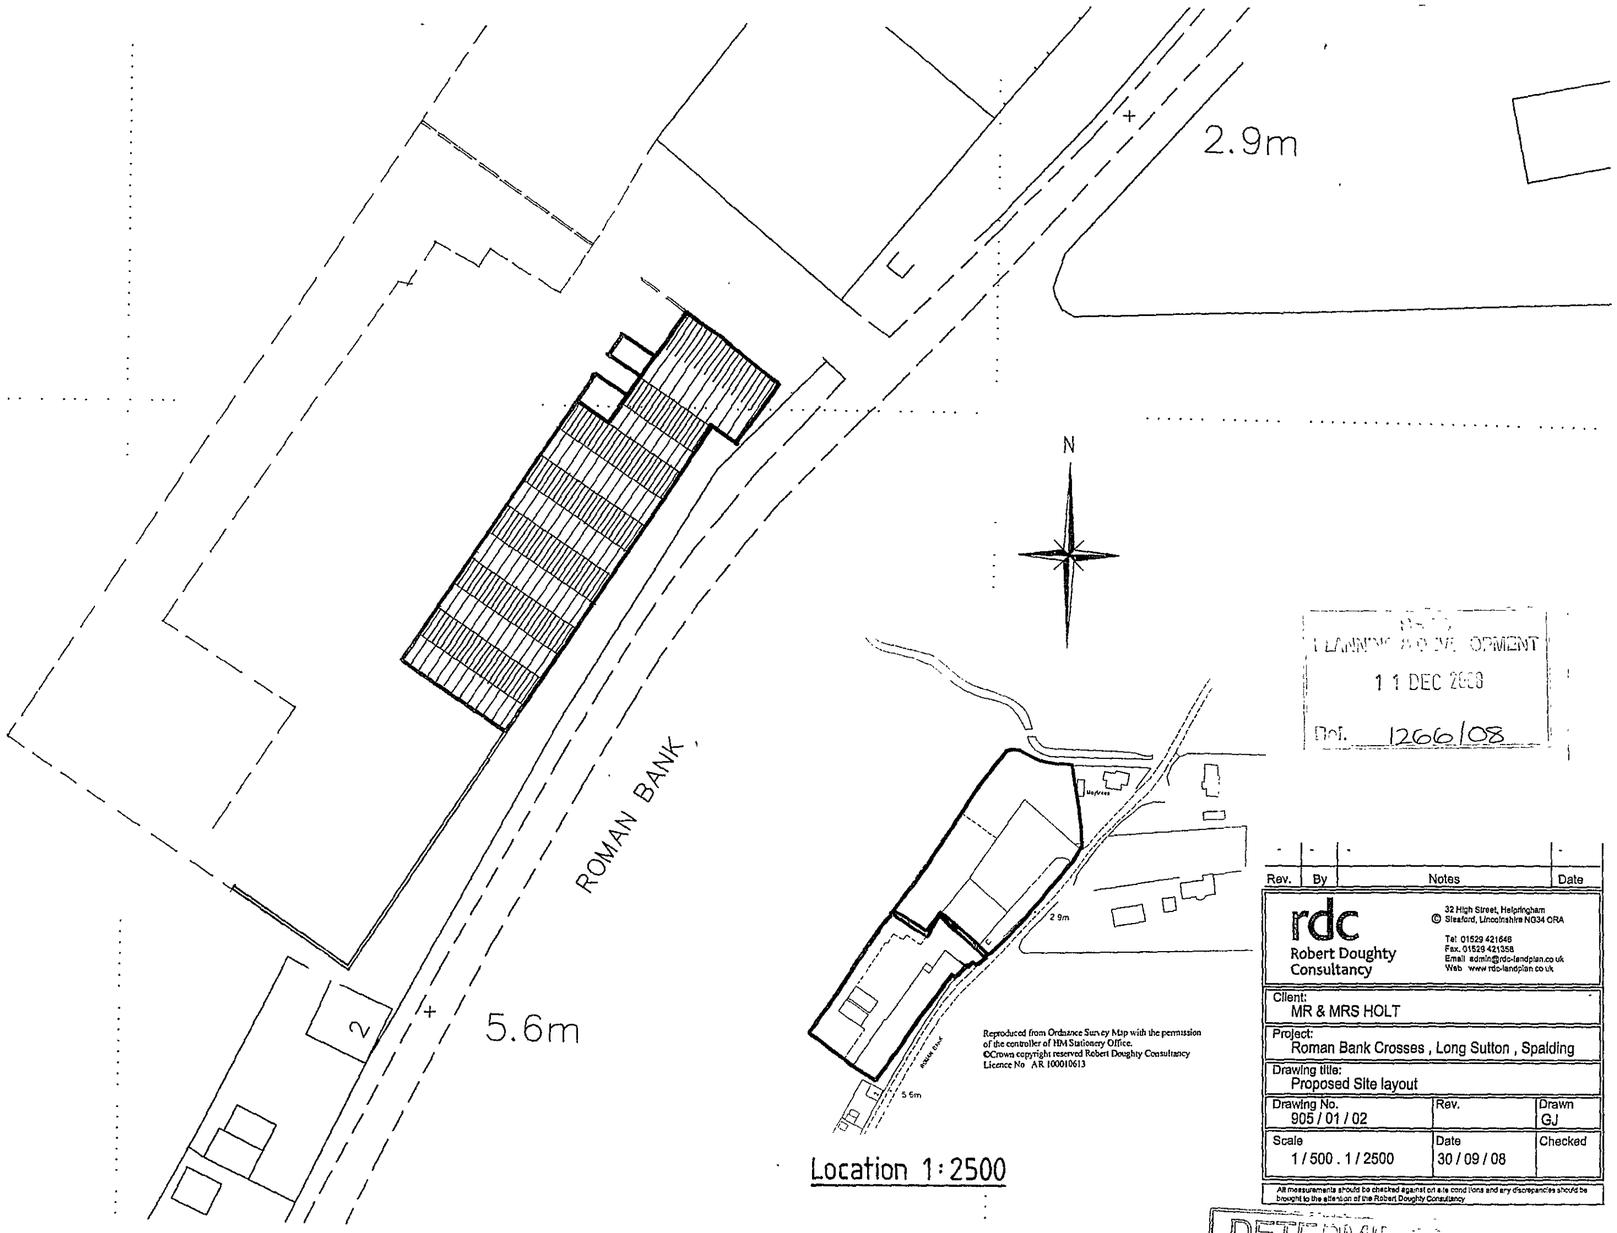


PLANNING & DEVELOPMENT
11 DEC 2008
Ref. 1266/08

Rev.	By	Notes	Date

rdc
Robert Doughty Consultancy

32 High Street, Helpringham
Sleaford, Lincolnshire NG34 0RA
Tel: 01529 421646
Fax. 01529 421358
Email admin@rdc-landplan.co.uk
Web www.rdc-landplan.co.uk

Client:
MR & MRS HOLT

Project:
Roman Bank Crosses , Long Sutton , Spalding

Drawing title:
Proposed Site layout

Drawing No.	Rev.	Drawn
905 / 01 / 02		GJ
Scale	**Date**	**Checked**
1 / 500 . 1 / 2500	30 / 09 / 08	

All measurements should be checked against on site conditions and any discrepancies should be brought to the attention of the Robert Doughty Consultancy

DETERMINED
PLAN