
Hedge					
	Abbr	Species	Height (cm)	Pot Size (Litres)	Specification
	5%	Corylus avellana	60-90	B	1+1; 2 breaks
	90%	Crataegus monogyna	40-60	B	1+2, 2 breaks
	2%	Rosa canina	40-60	B	1+1; 3 breaks
	3%	Sambucus nigra	60-90	B	1+1, 3 breaks

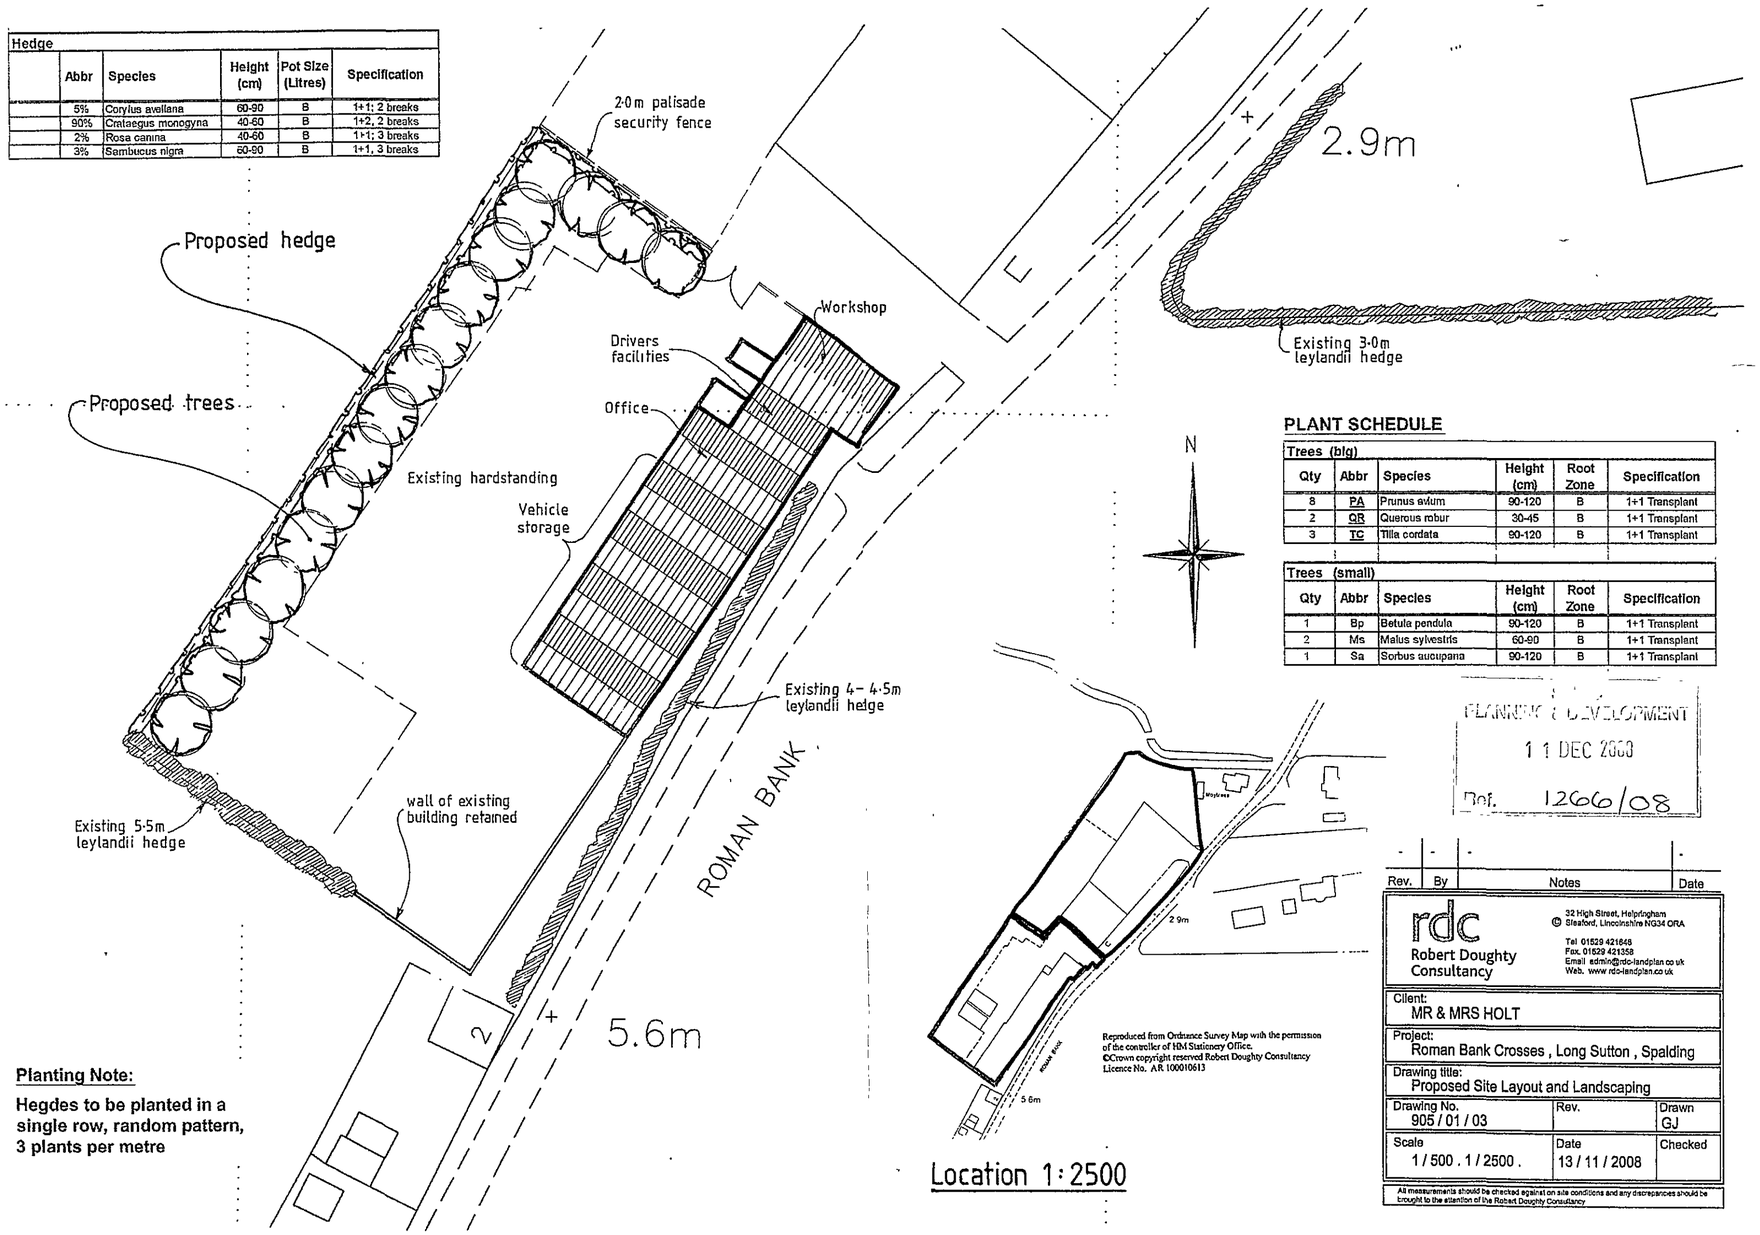

Planting Note:

Hegdes to be planted in a single row, random pattern, 3 plants per metre

N

PLANT SCHEDULE

Trees (big)					
Qty	Abbr	Species	Height (cm)	Root Zone	Specification
8	PA	Prunus avium	90-120	B	1+1 Transplant
2	QR	Quercus robur	30-45	B	1+1 Transplant
3	TC	Tilia cordata	90-120	B	1+1 Transplant

Trees (small)					
Qty	Abbr	Species	Height (cm)	Root Zone	Specification
1	Bp	Betula pendula	90-120	B	1+1 Transplant
2	Ms	Malus sylvestris	60-90	B	1+1 Transplant
1	Sa	Sorbus aucuparia	90-120	B	1+1 Transplant

Location 1:2500

Reproduced from Ordnance Survey Map with the permission of the controller of HM Stationery Office.
©Crown copyright reserved Robert Doughty Consultancy Licence No. AR 100010613

PLANNING & DEVELOPMENT
11 DEC 2008
Ref. 1266/08

Rev.	By	Notes	Date

rdc
Robert Doughty Consultancy
32 High Street, Helpringham
Sleaford, Lincolnshire NG34 0RA
Tel 01529 421646
Fax. 01529 421358
Email admin@rdc-landplan.co.uk
Web. www.rdc-landplan.co.uk

Client:	MR & MRS HOLT
Project:	Roman Bank Crosses , Long Sutton , Spalding
Drawing title:	Proposed Site Layout and Landscaping
Drawing No.	905 / 01 / 03
Rev.	
Drawn	GJ
Scale	1 / 500 . 1 / 2500 .
Date	13 / 11 / 2008
Checked	

All measurements should be checked against on site conditions and any discrepancies should be brought to the attention of the Robert Doughty Consultancy

DETERMINED PLAN