




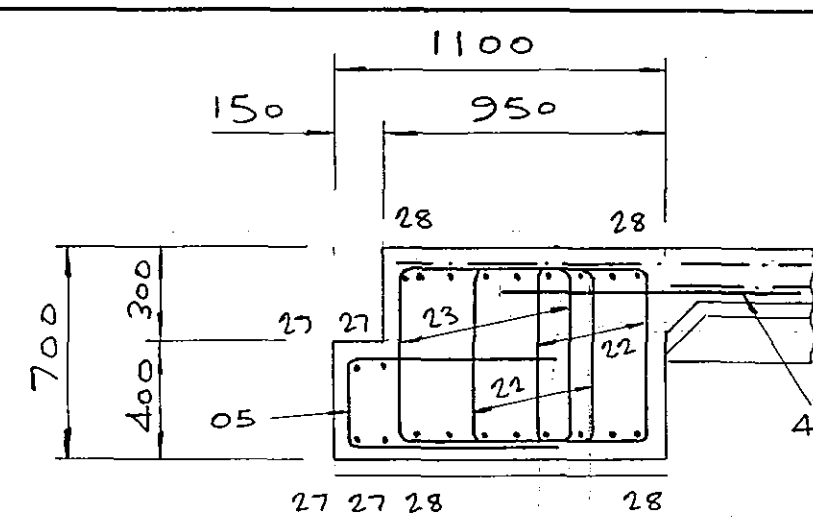


SECTION A-A

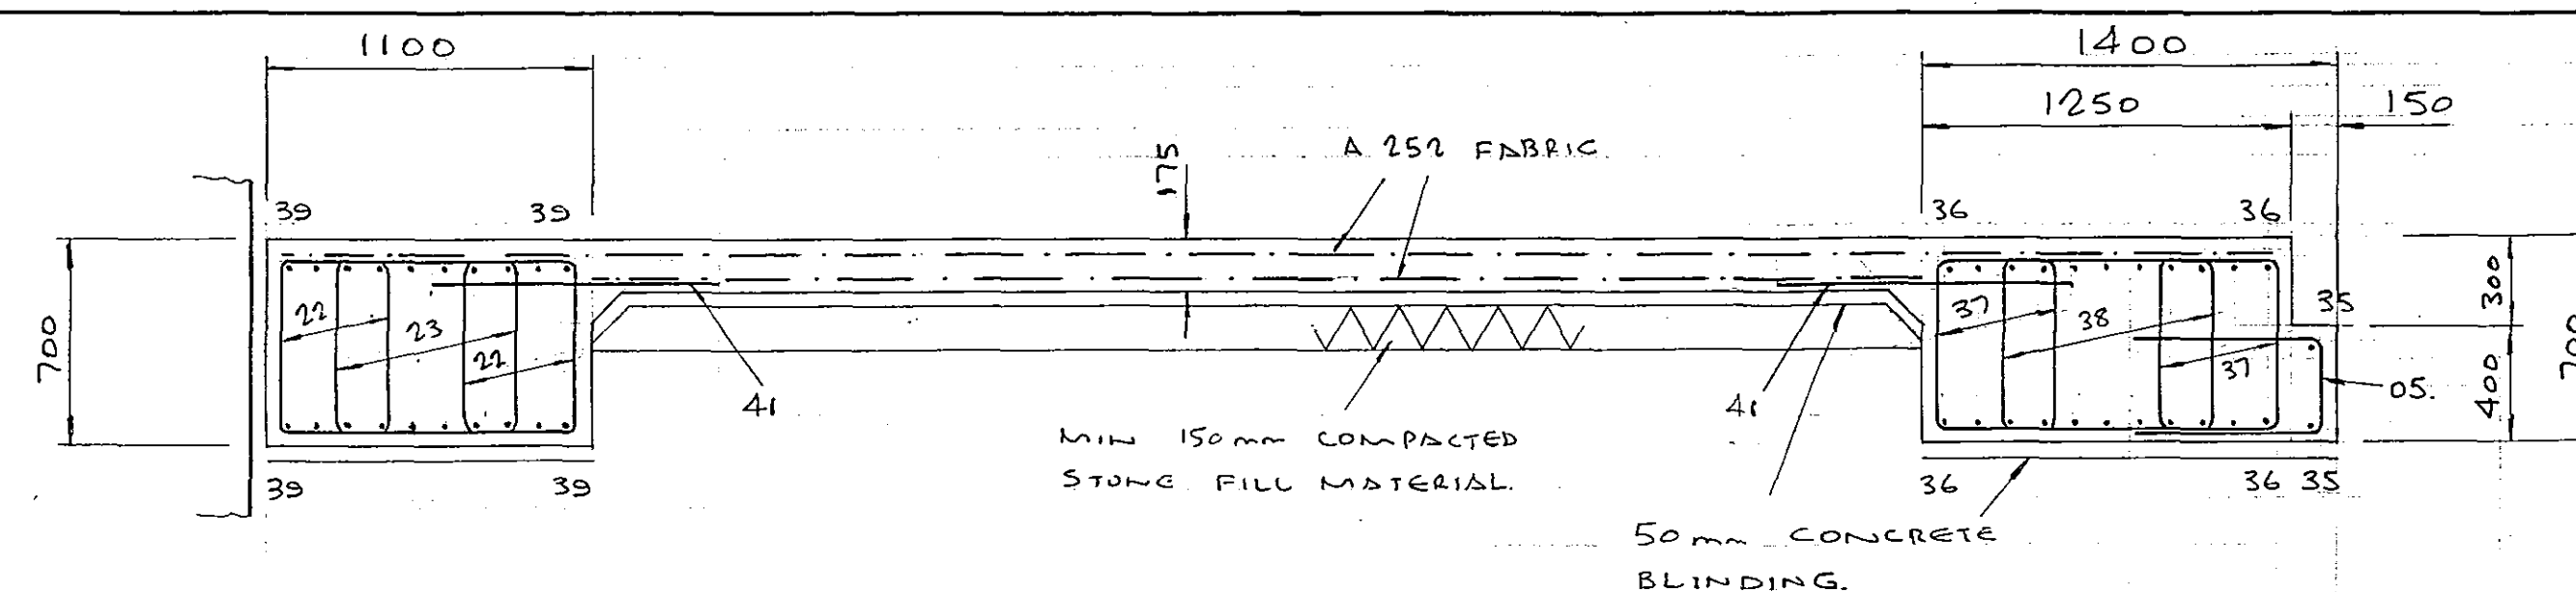


SECTION B-B

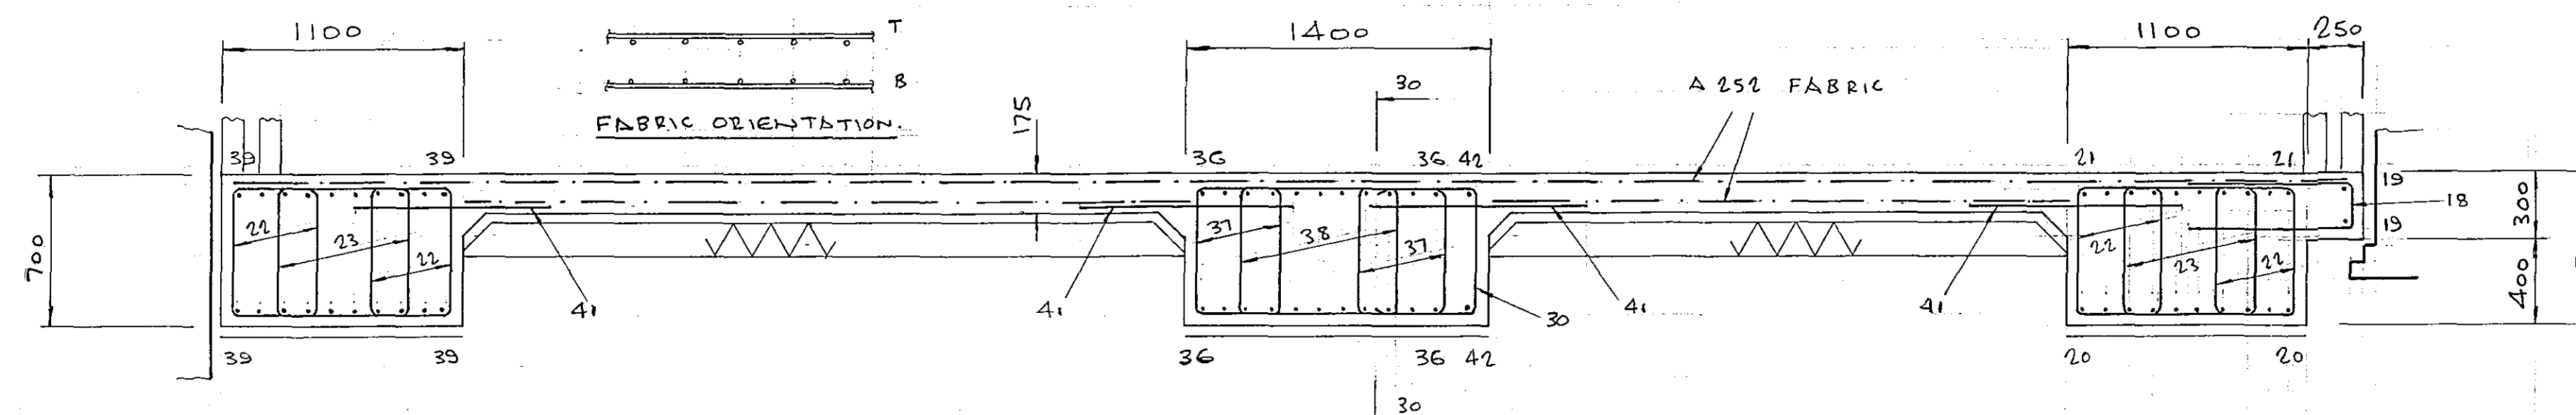


SECTION C-C

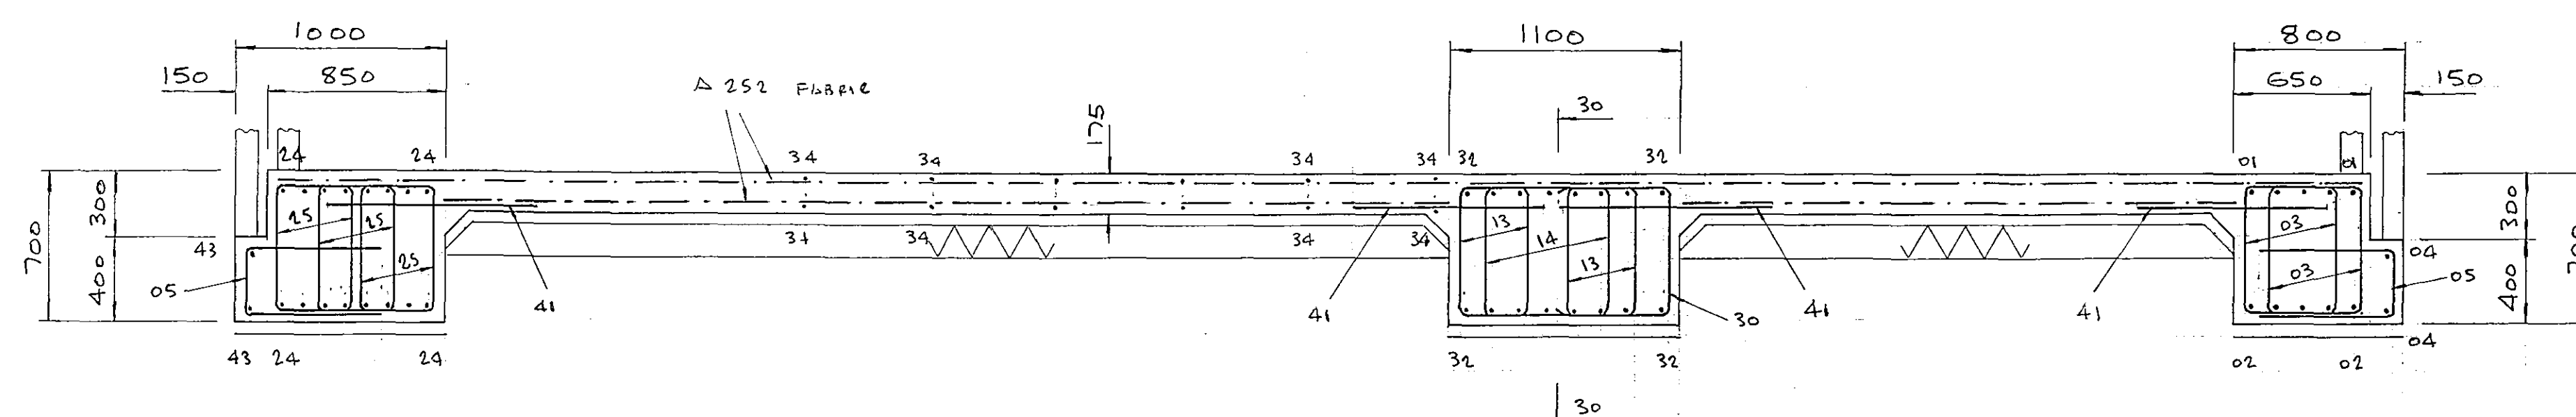


SECTION D-D

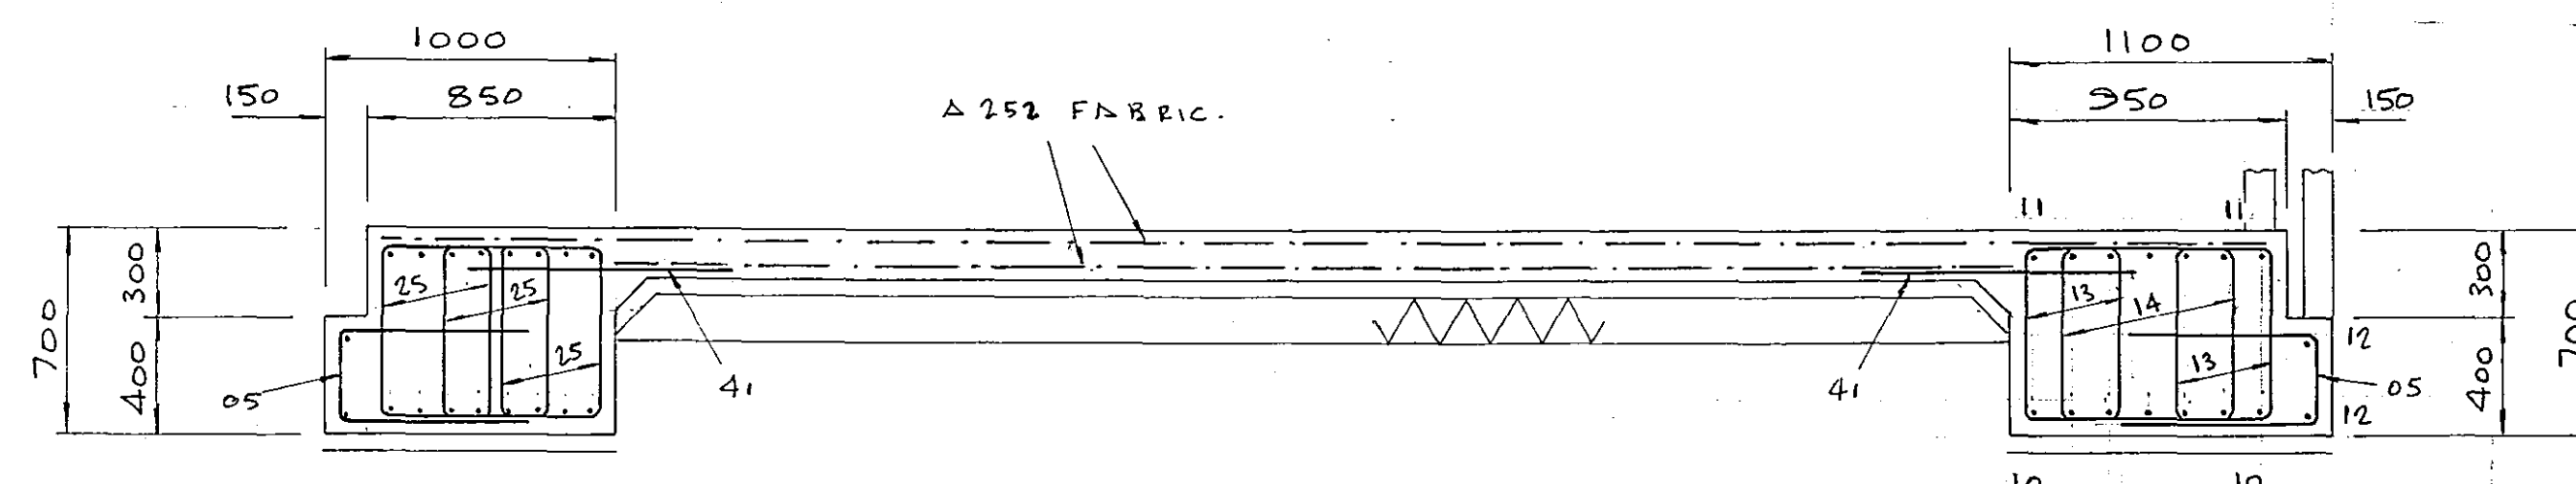

SECTION E-E

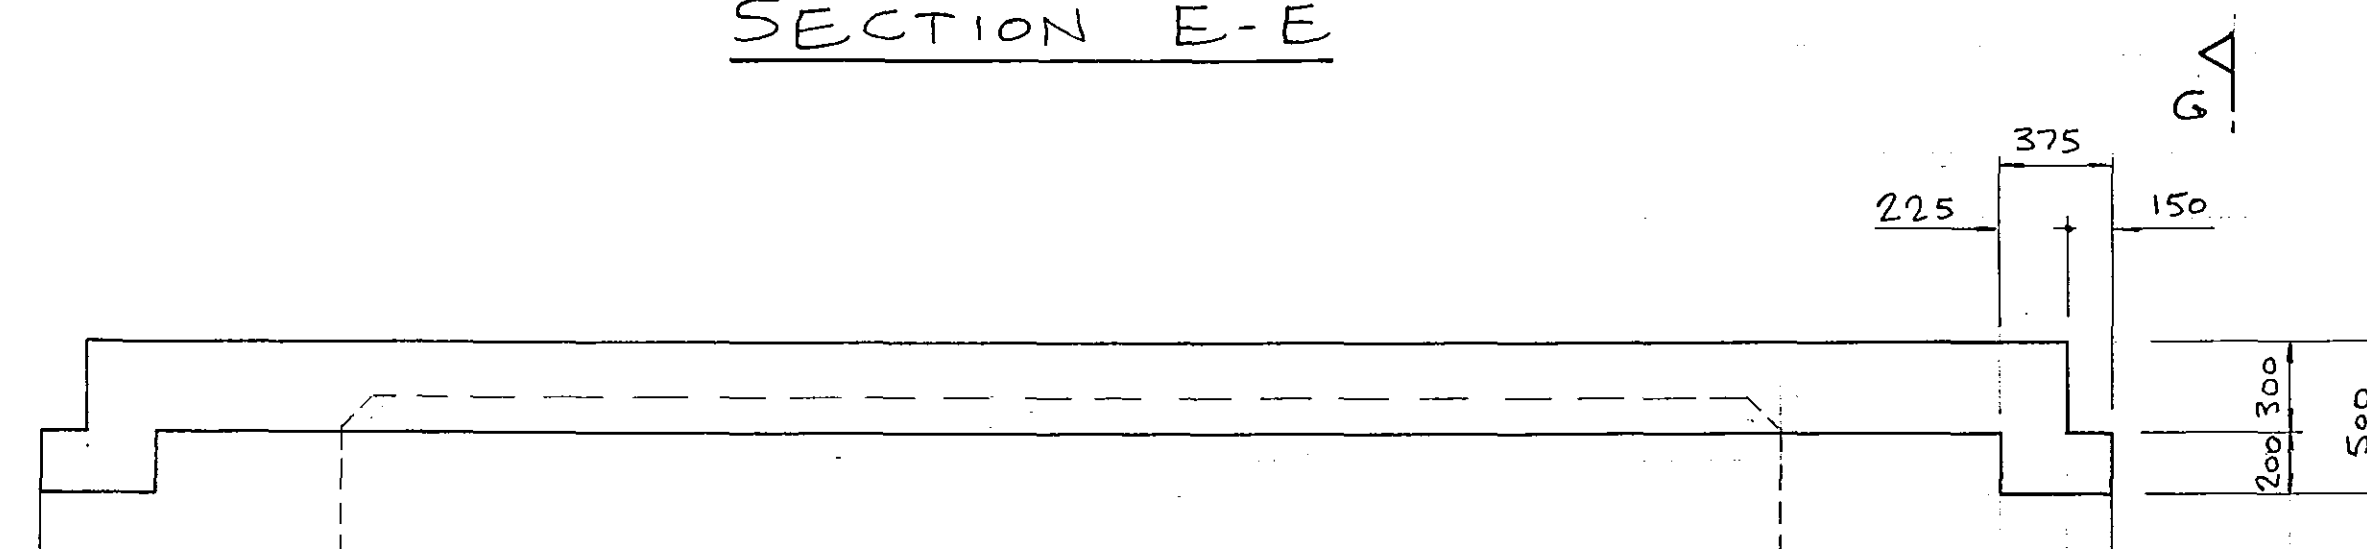

ELEVATION ON F-F

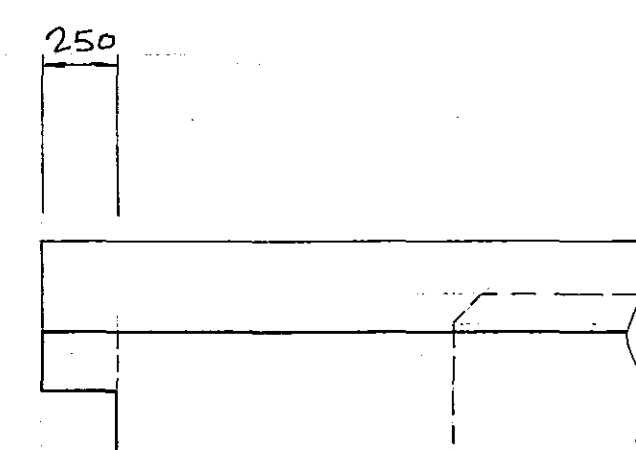


ELEVATION ON G-G

DETERMINED
PLAN

NOTES

1. THIS DRAWING IS TO BE READ IN CONJUNCTION WITH DRAWING N° 02 158) 1, 3 AND THE ARCHITECTS DETAILS.
2. SEE SECTION C-C FOR FABRIC ORIENTATION.

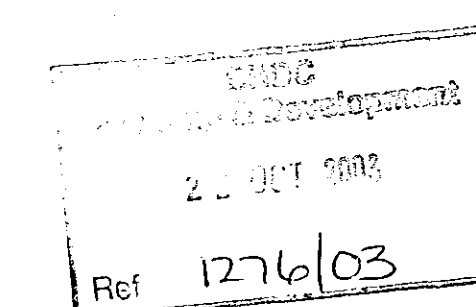

RECEIVED
20 OCT 2003

B 18-8-03 TITLES
A 29-7-03 RE-DRAWN.

Revisions

P&T
P & T RIDDINGTON LTD
CONSULTING ENGINEERS
163 GILBERT ROAD
CAMBRIDGE CB4 3PA
TELEPHONE 01223 300755
FACSIMILE 01223 301012

Project
HOUSING, LONG SUTTON.
UNITS 1 AND 2.
RAFT FOUNDATION
SECTIONS.

Date 27-01-2003 Drawn

Scale 1:25

Drawing No. Rev.

02 158) 4. B