



NOTES


1. THIS DRAWING IS TO BE
READ IN CONJUNCTION WITH
DRAWING N° 02198/1
AND THE ARCHITECTS DETAILS.

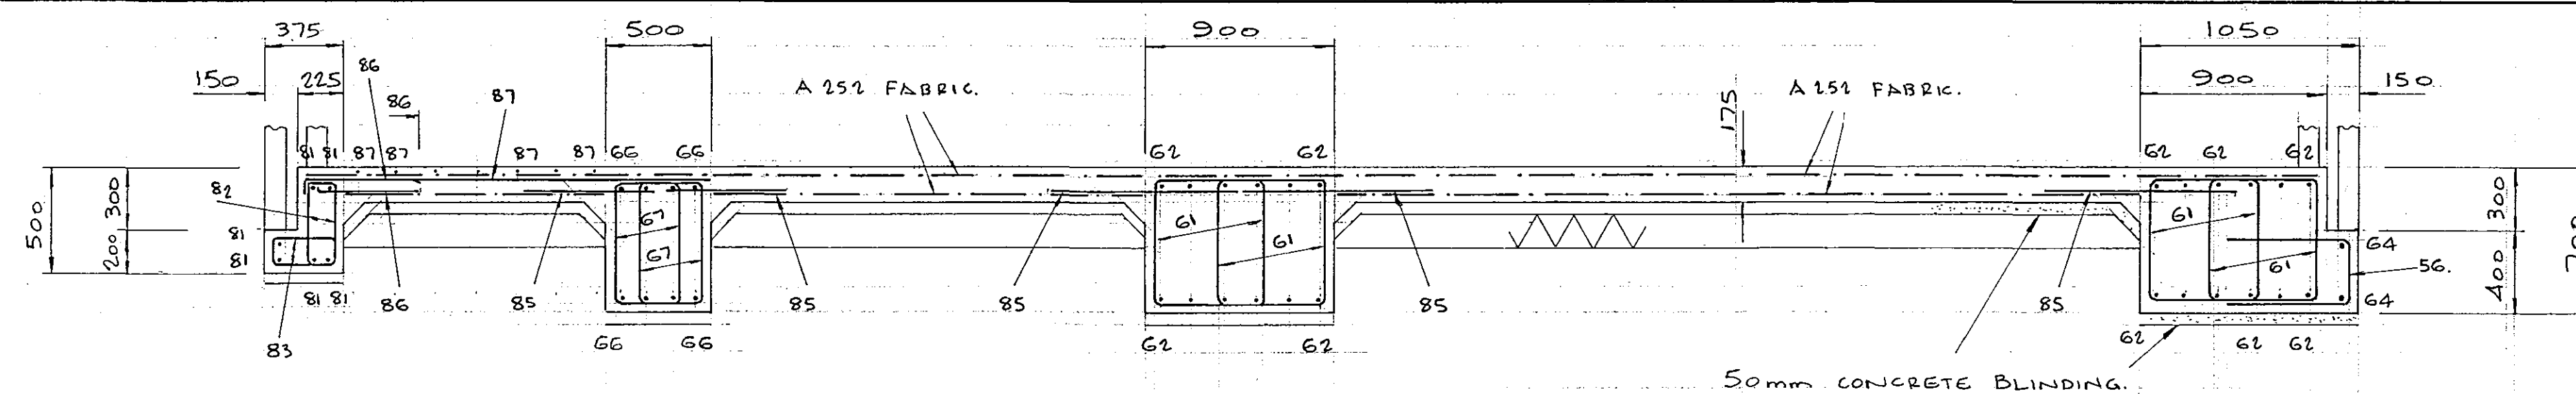


SECTION A-A

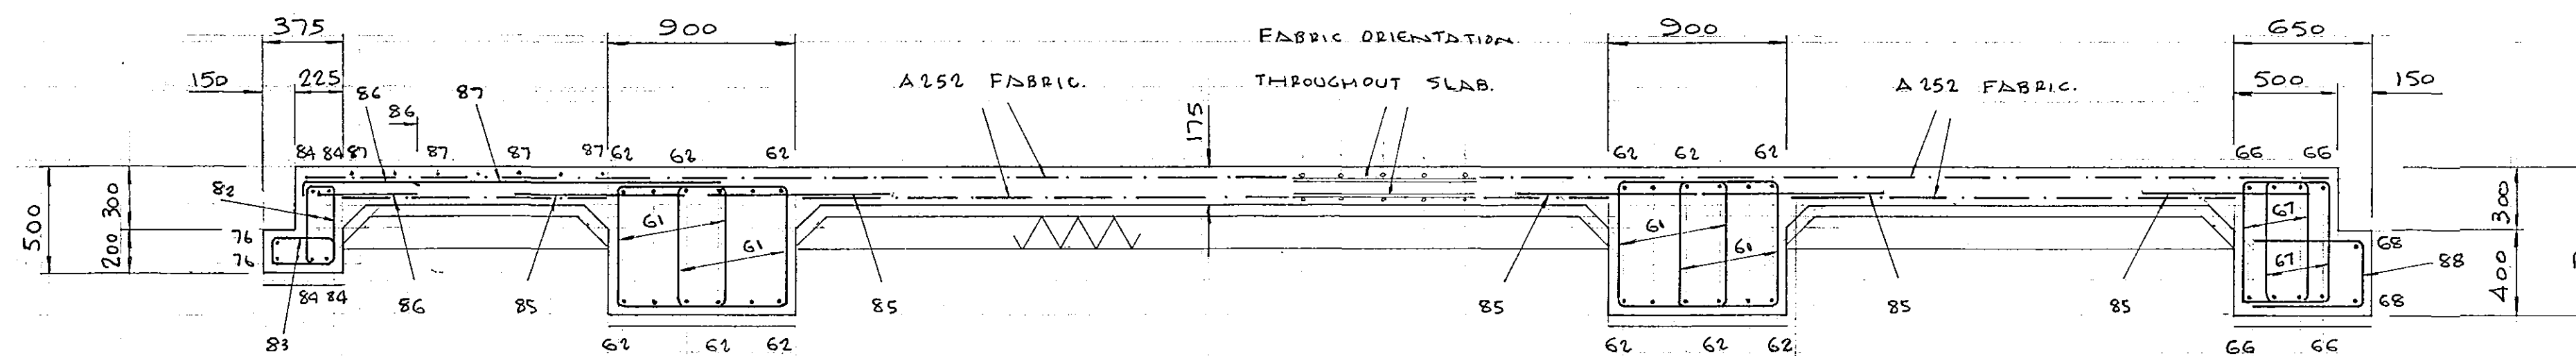


SECTION B-B

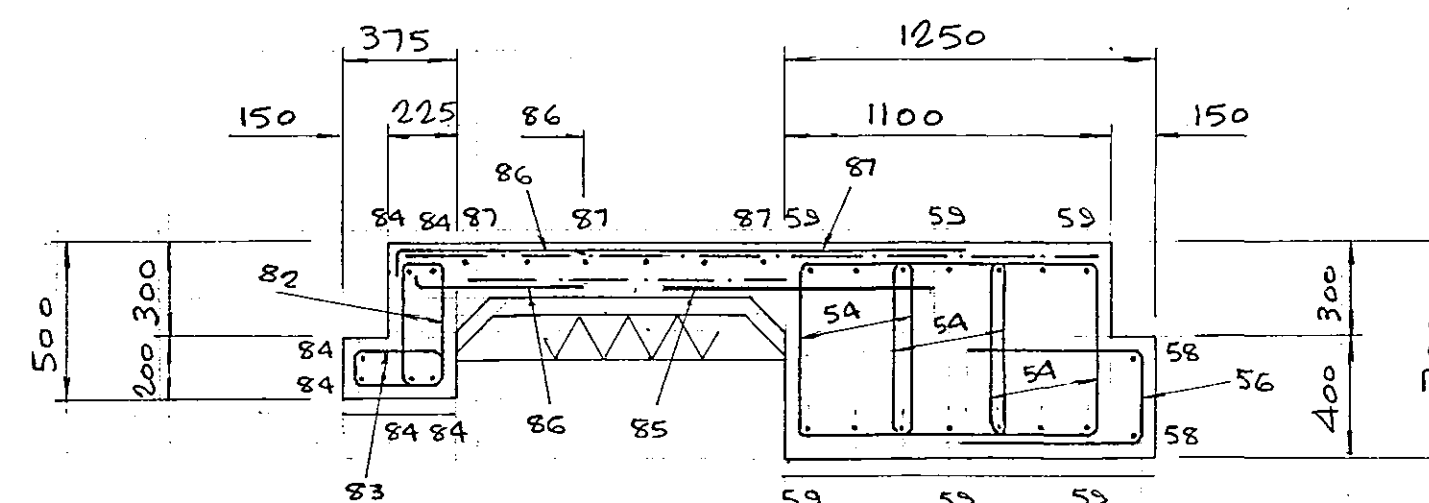


SECTION C-C

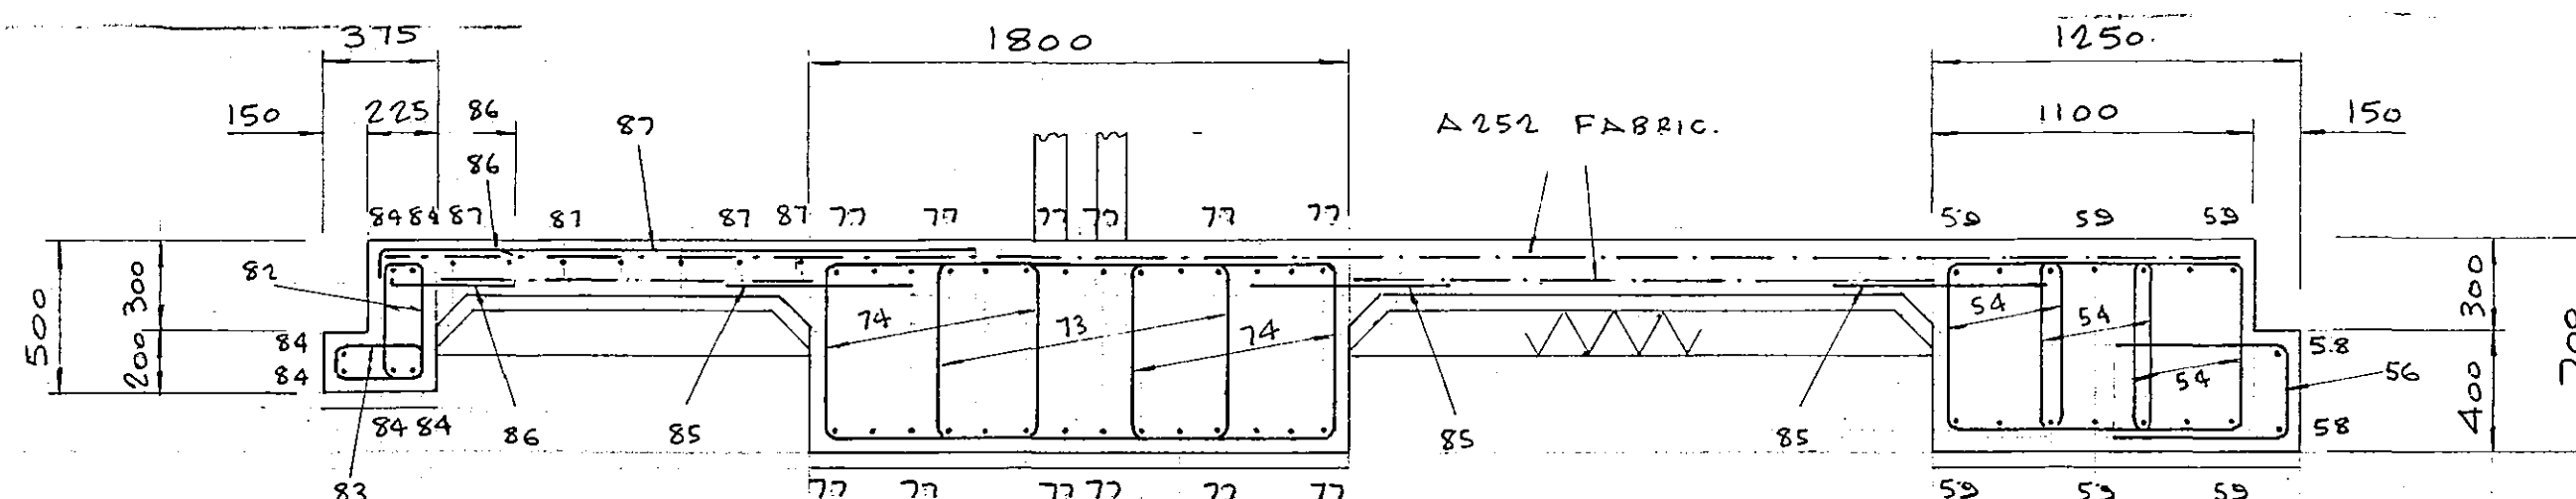

SECTION D-D

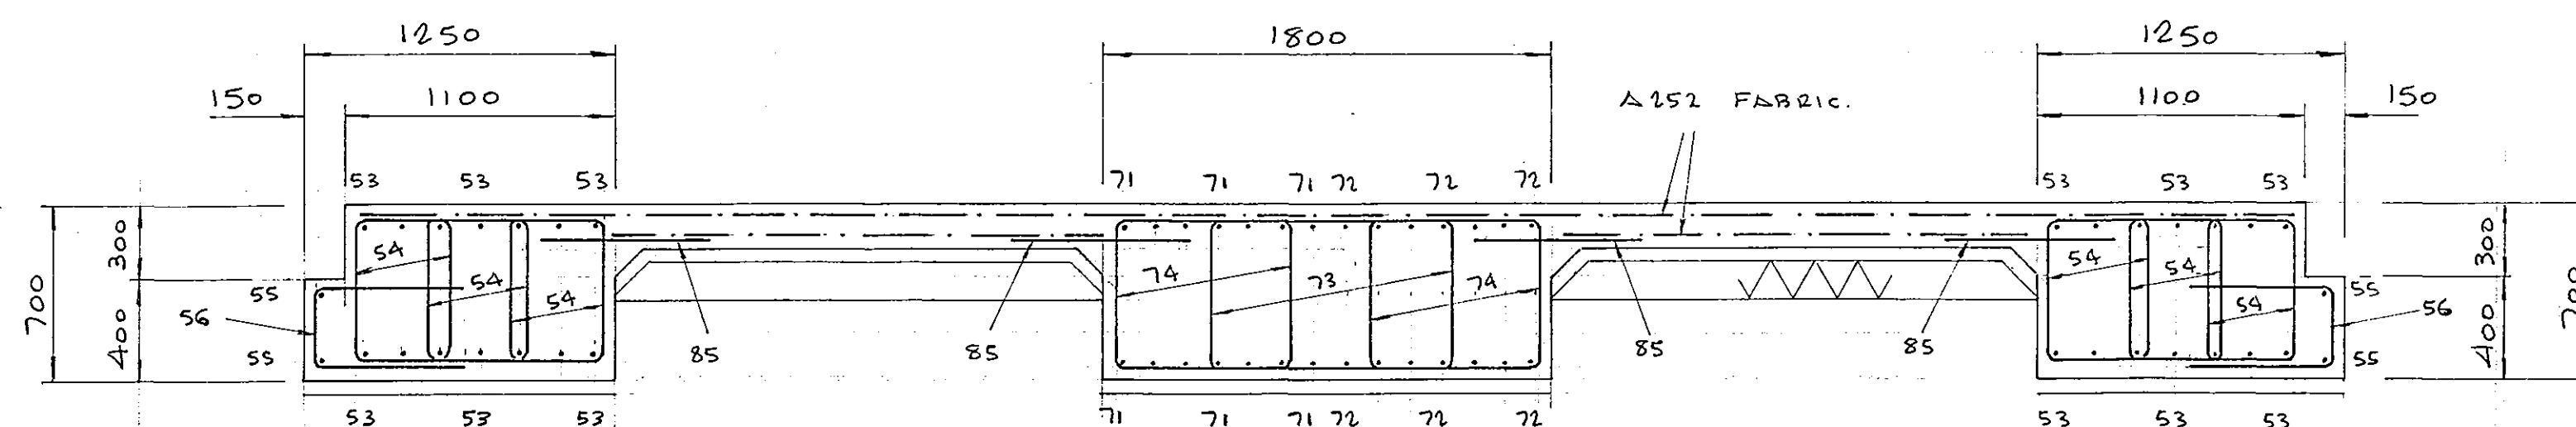

SECTION E-E

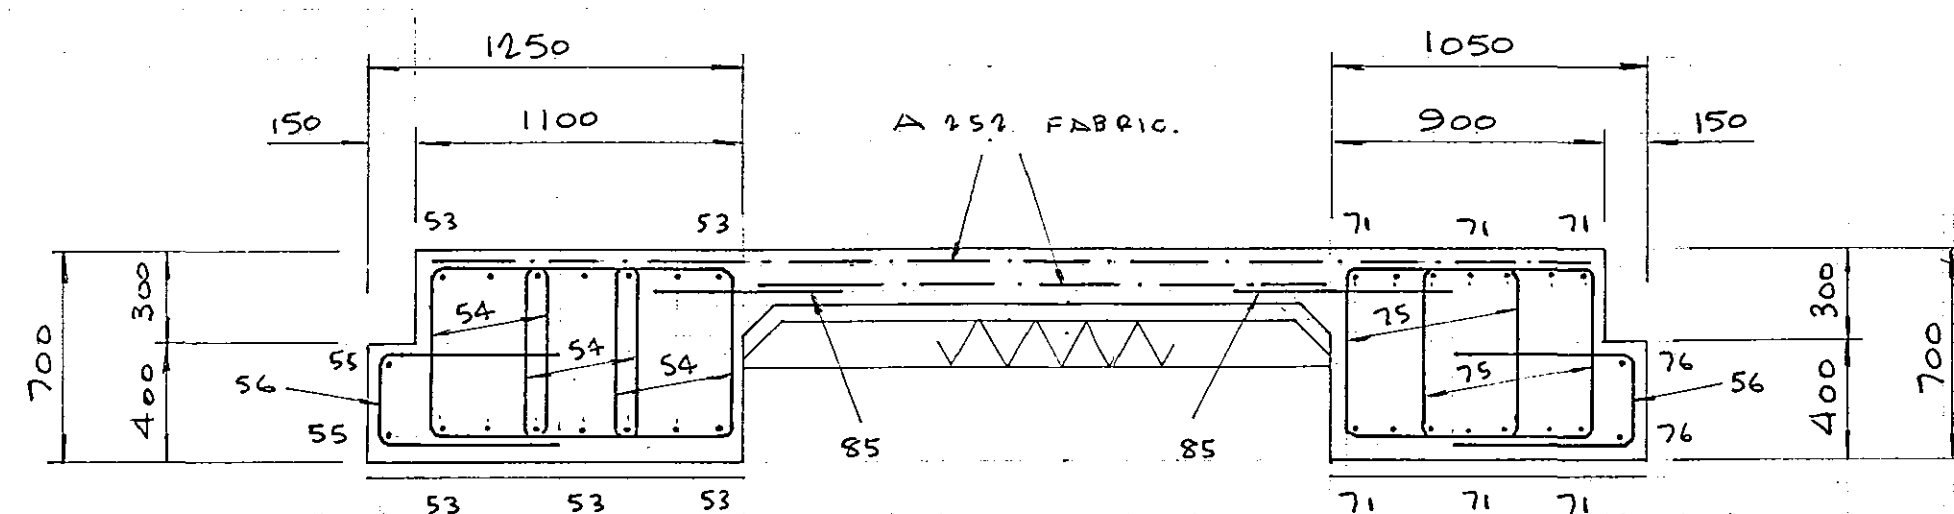

SECTION F-F

DETERMINED
PLAN

SRBC
Planning & Development
22 OCT 2003
Ref 1276/03

RECEIVED
20 OCT 2003

A 10.8.03 TITLES

Revisions

P & T
P & T RIDDINGTON LTD
CONSULTING ENGINEERS
163 GILBERT ROAD
CAMBRIDGE CB4 3PA
TELEPHONE 01223 300755
FACSIMILE 01223 301012

Project
HOUSING, LONG SUTTON.
UNITS 3 AND 4.

RAFT FOUNDATION ~
SECTIONS

Date 27.01.2003 Drawn

Scale 1:25.

Drawing No. Rev.

02198/2. A