



NOTES

1. THIS DRAWING IS TO BE
READ IN CONJUNCTION WITH
DRAWING N° 02198/1
AND THE ARCHITECTS DETAILS.

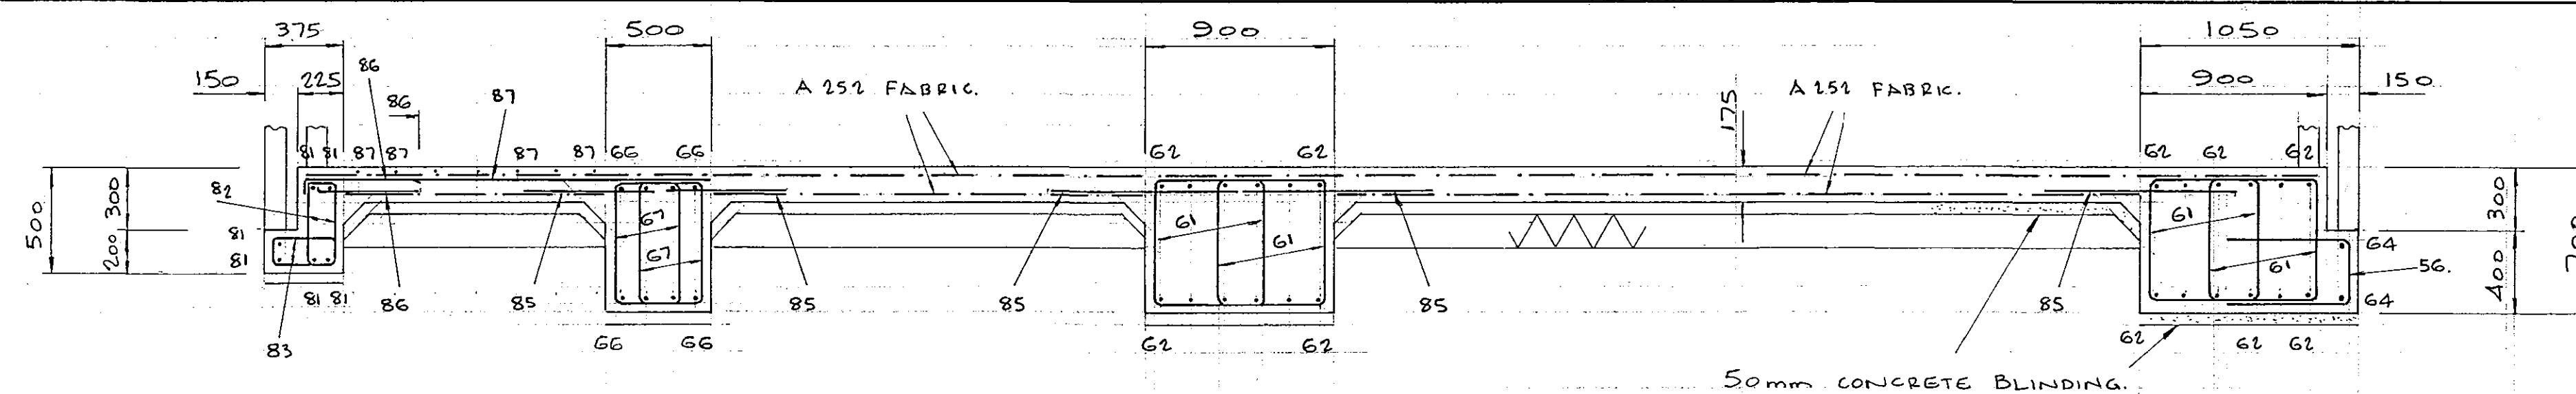

SECTION A-A

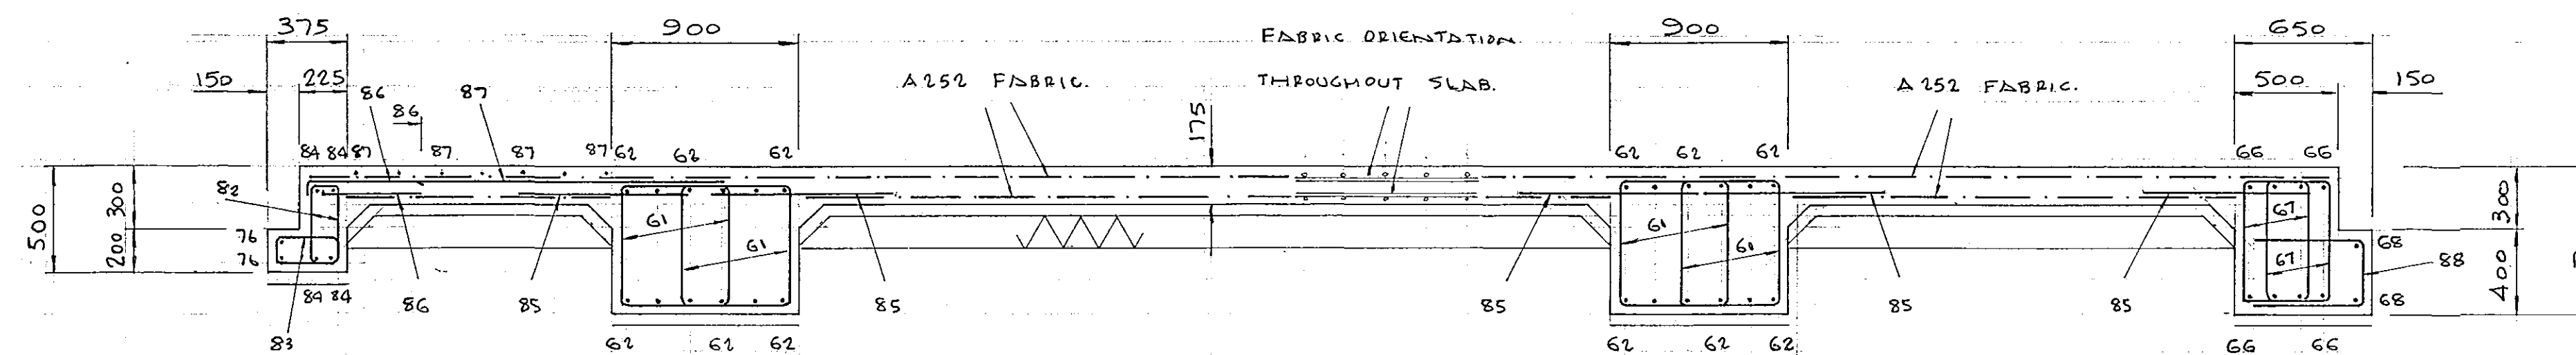

SECTION B-B

