




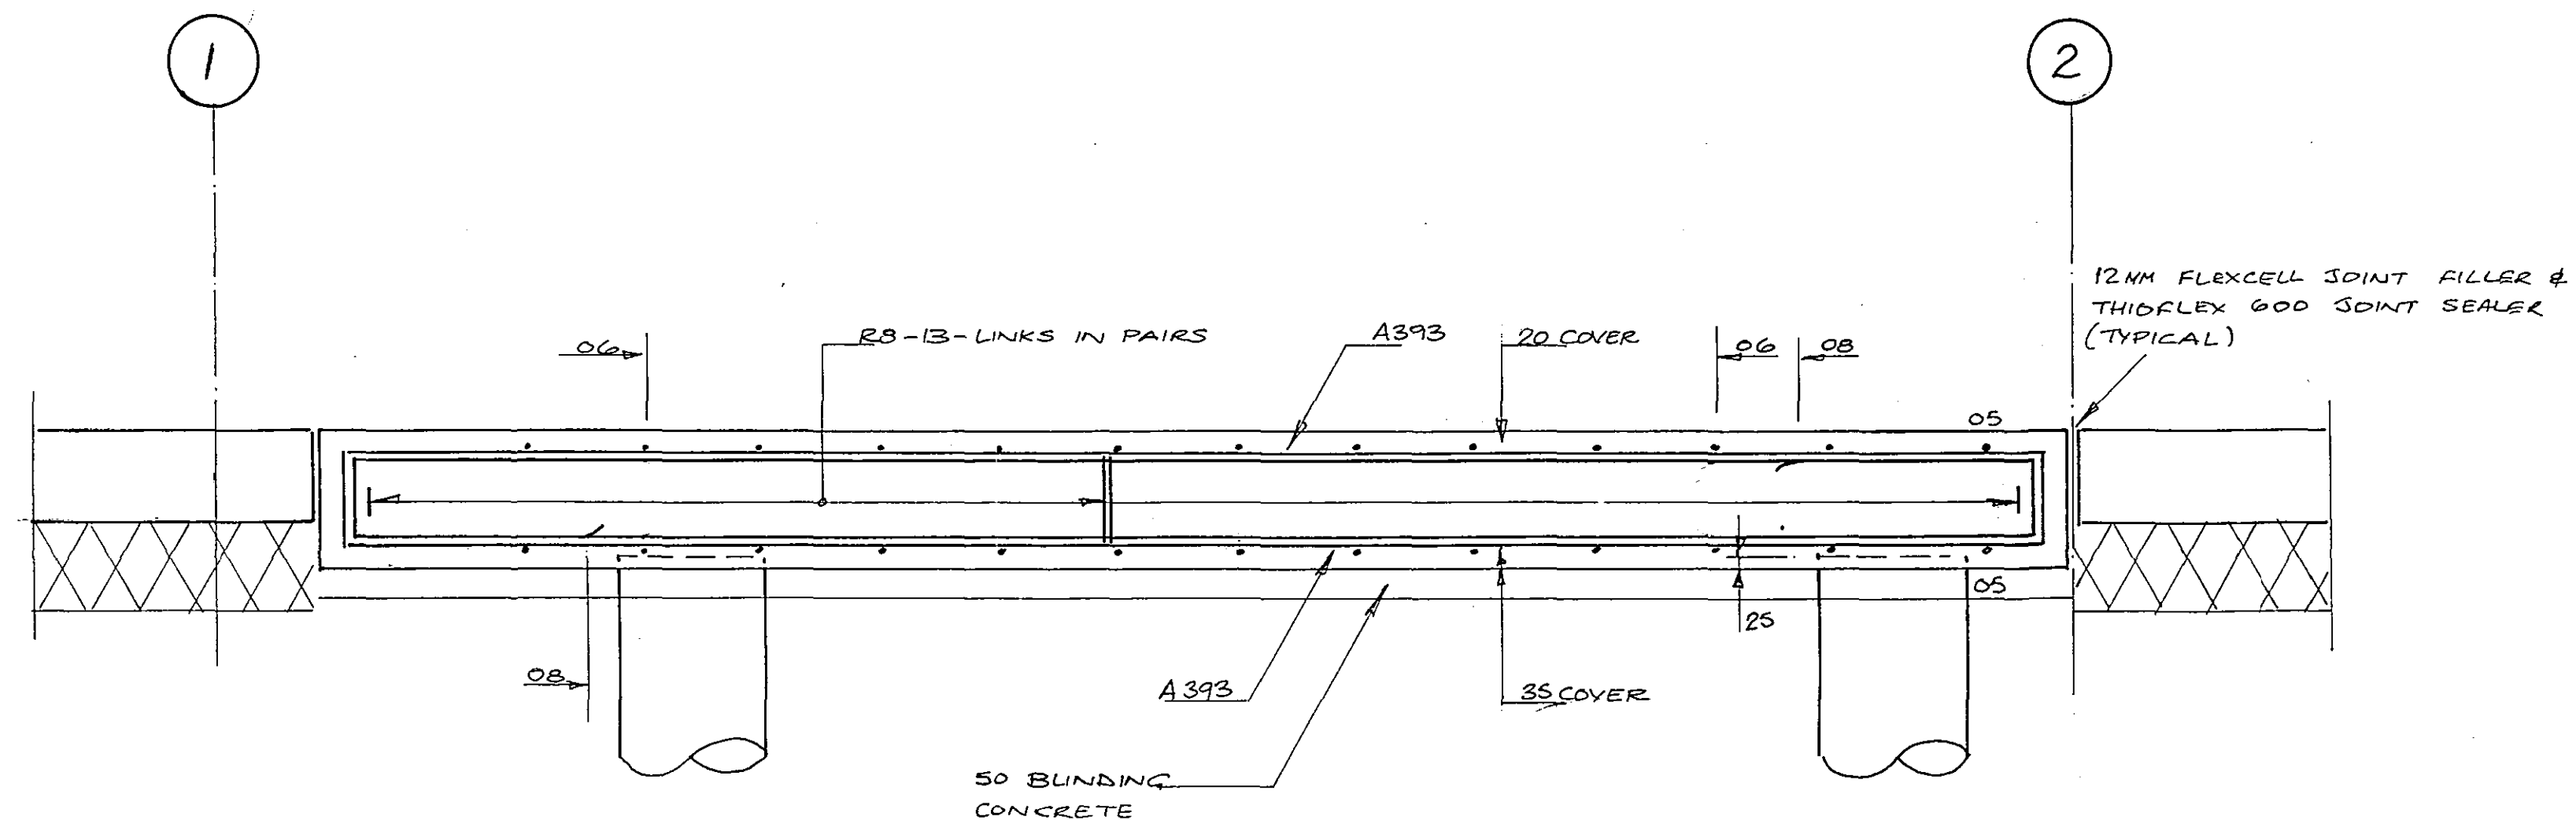

SECTION A-A

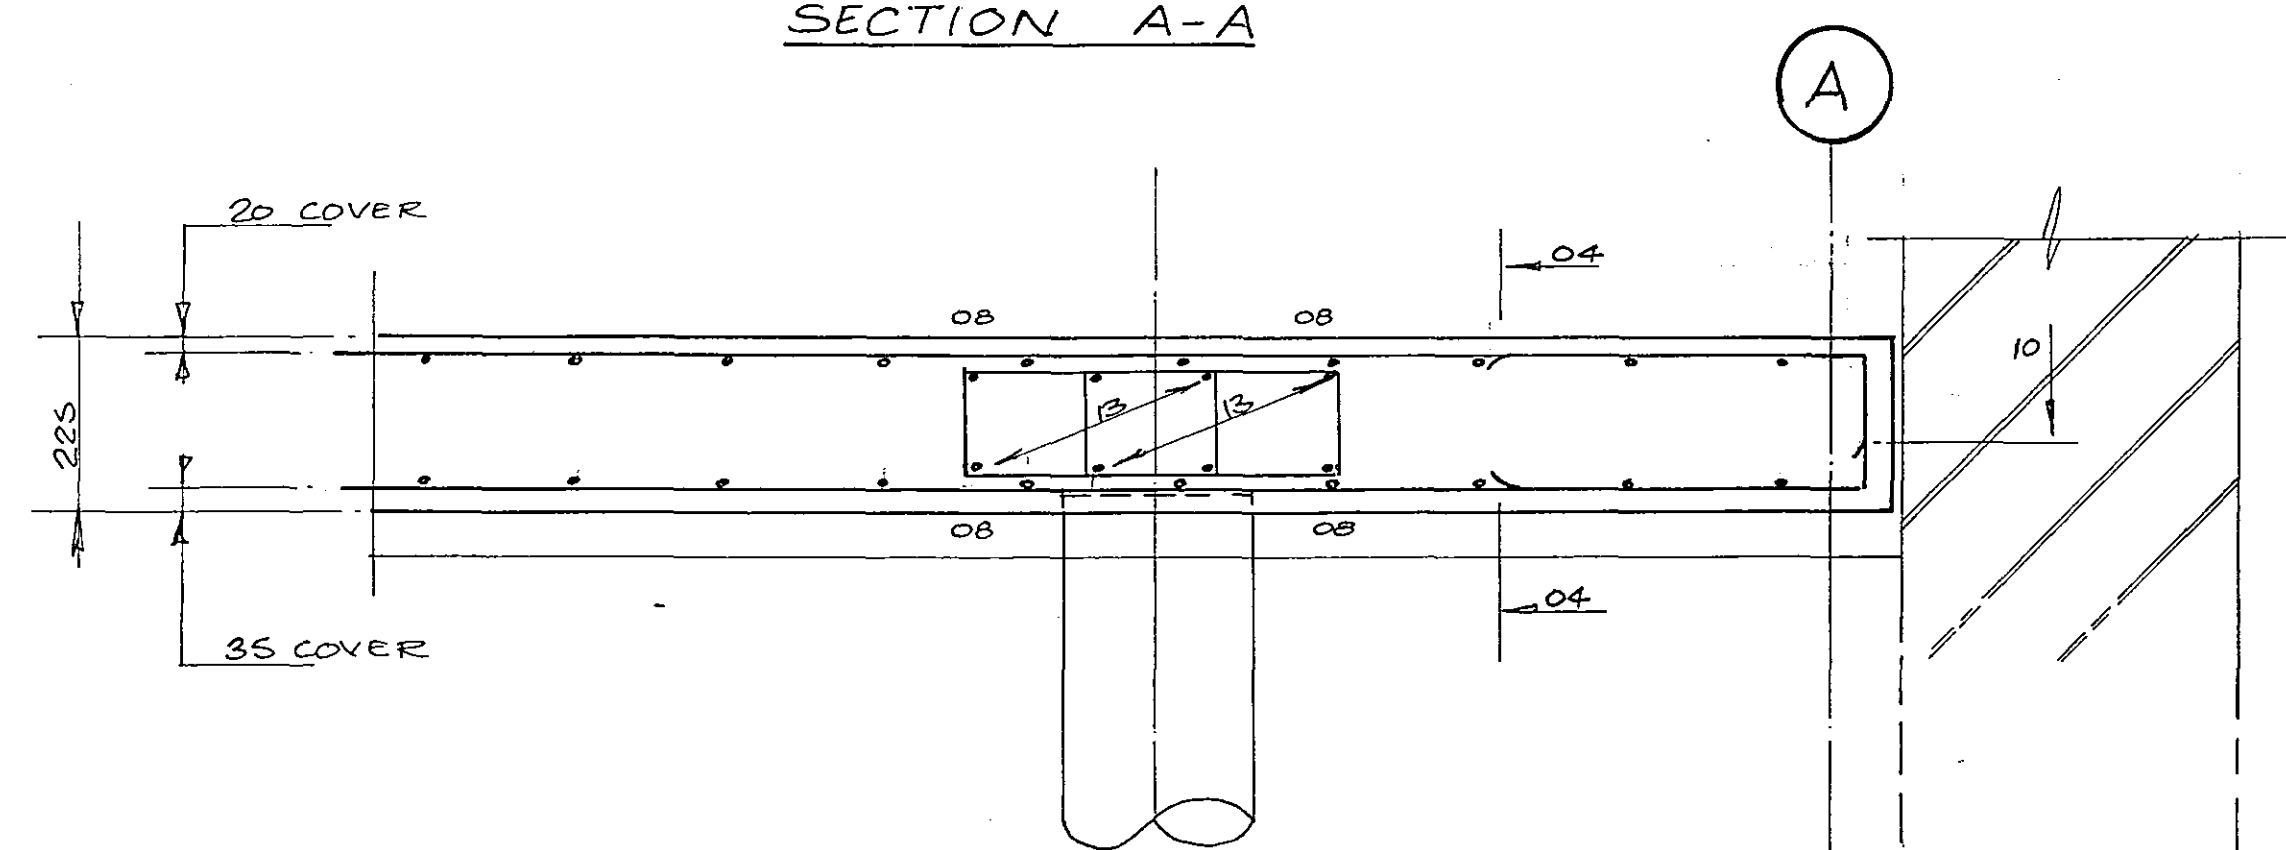

SECTION B-B

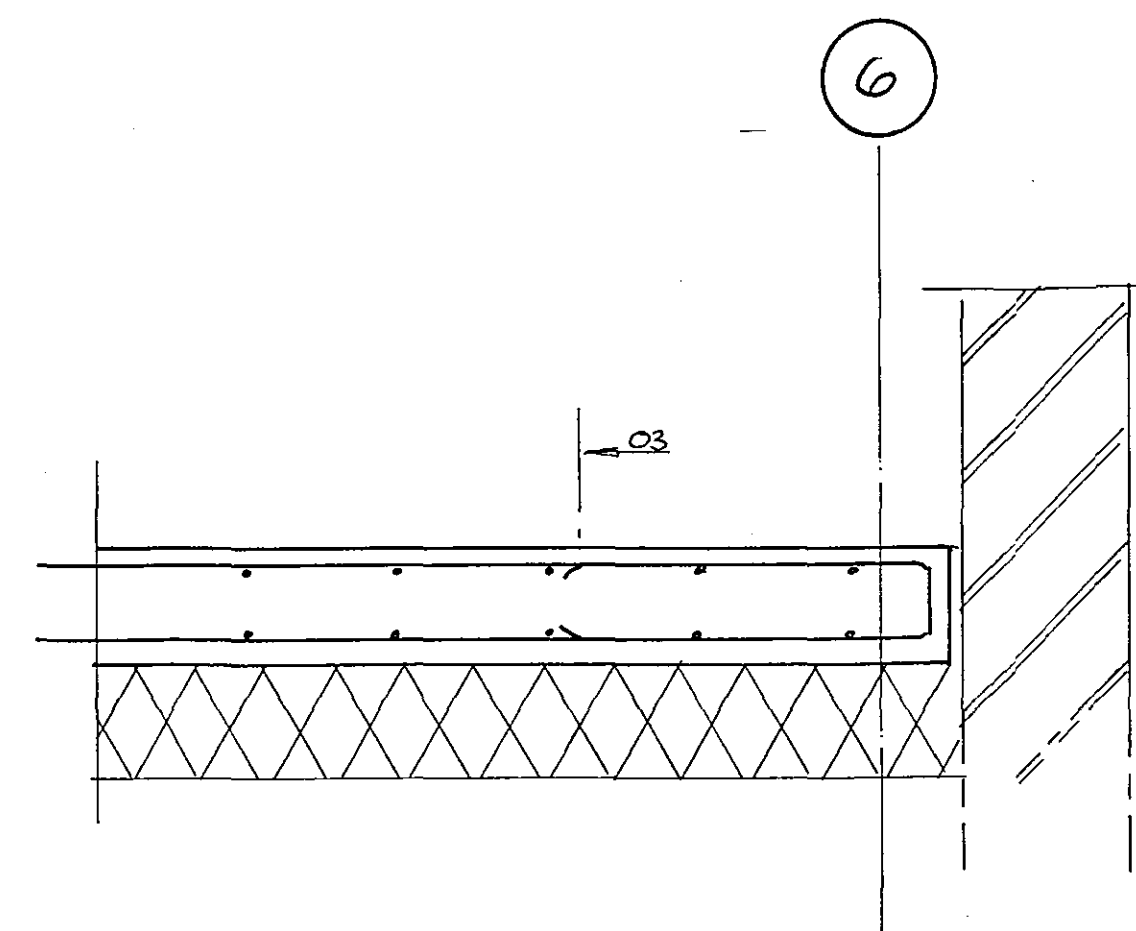

SECTION C-C

DETERMINED
PLAN

NOTES

SHDC
Planning & Development
22 OCT 2003
Ref: 1276/03

RECEIVED
20 OCT 2003

A 21.7.03 Redrawn

Revisions

P&T P & T RIDDINGTON LTD
CONSULTING ENGINEERS
163 GILBERT ROAD
CAMBRIDGE CB4 3PA
TELEPHONE 01223 300755
FACSIMILE 01223 301012

Project
MARKET HOUSE & CORN
EXCHANGE
LONG SUTTON

SECTIONS TO 0049-4

Date 22.7.03 Drawn PR

Scale 1:10

Drawing No. Rev.

0049-5 A