



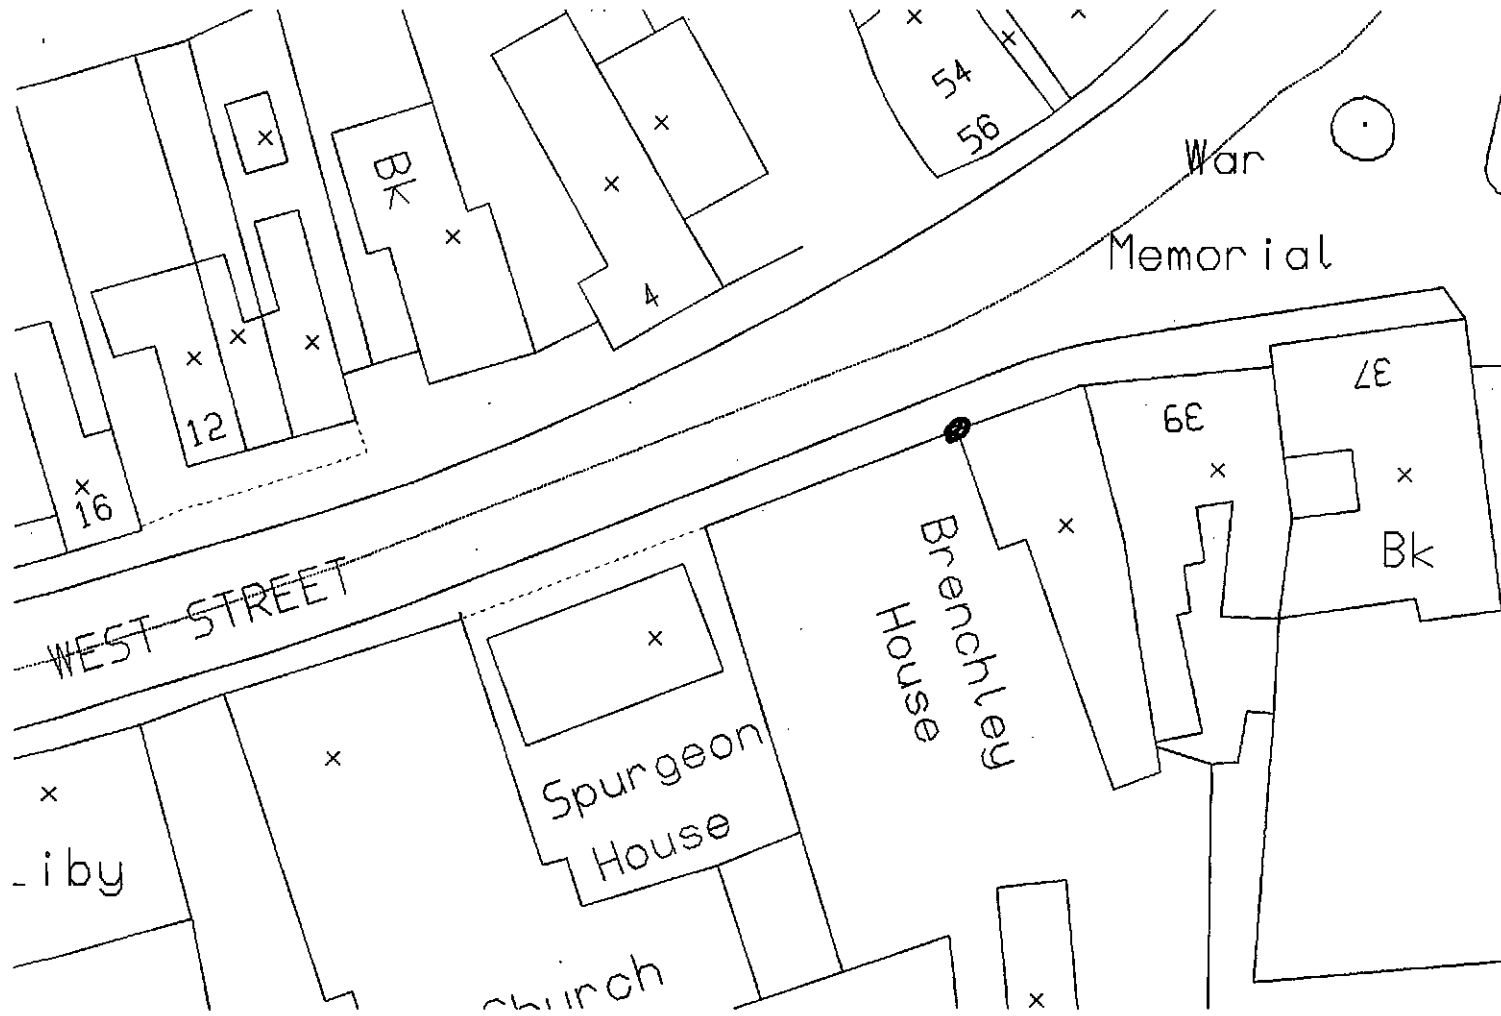


SHDC
Planning & Development
21 SEP 2007
Ref: 1281/07

SHDC
Planning & Development
21 SEP 2007
Ref: 1281/07

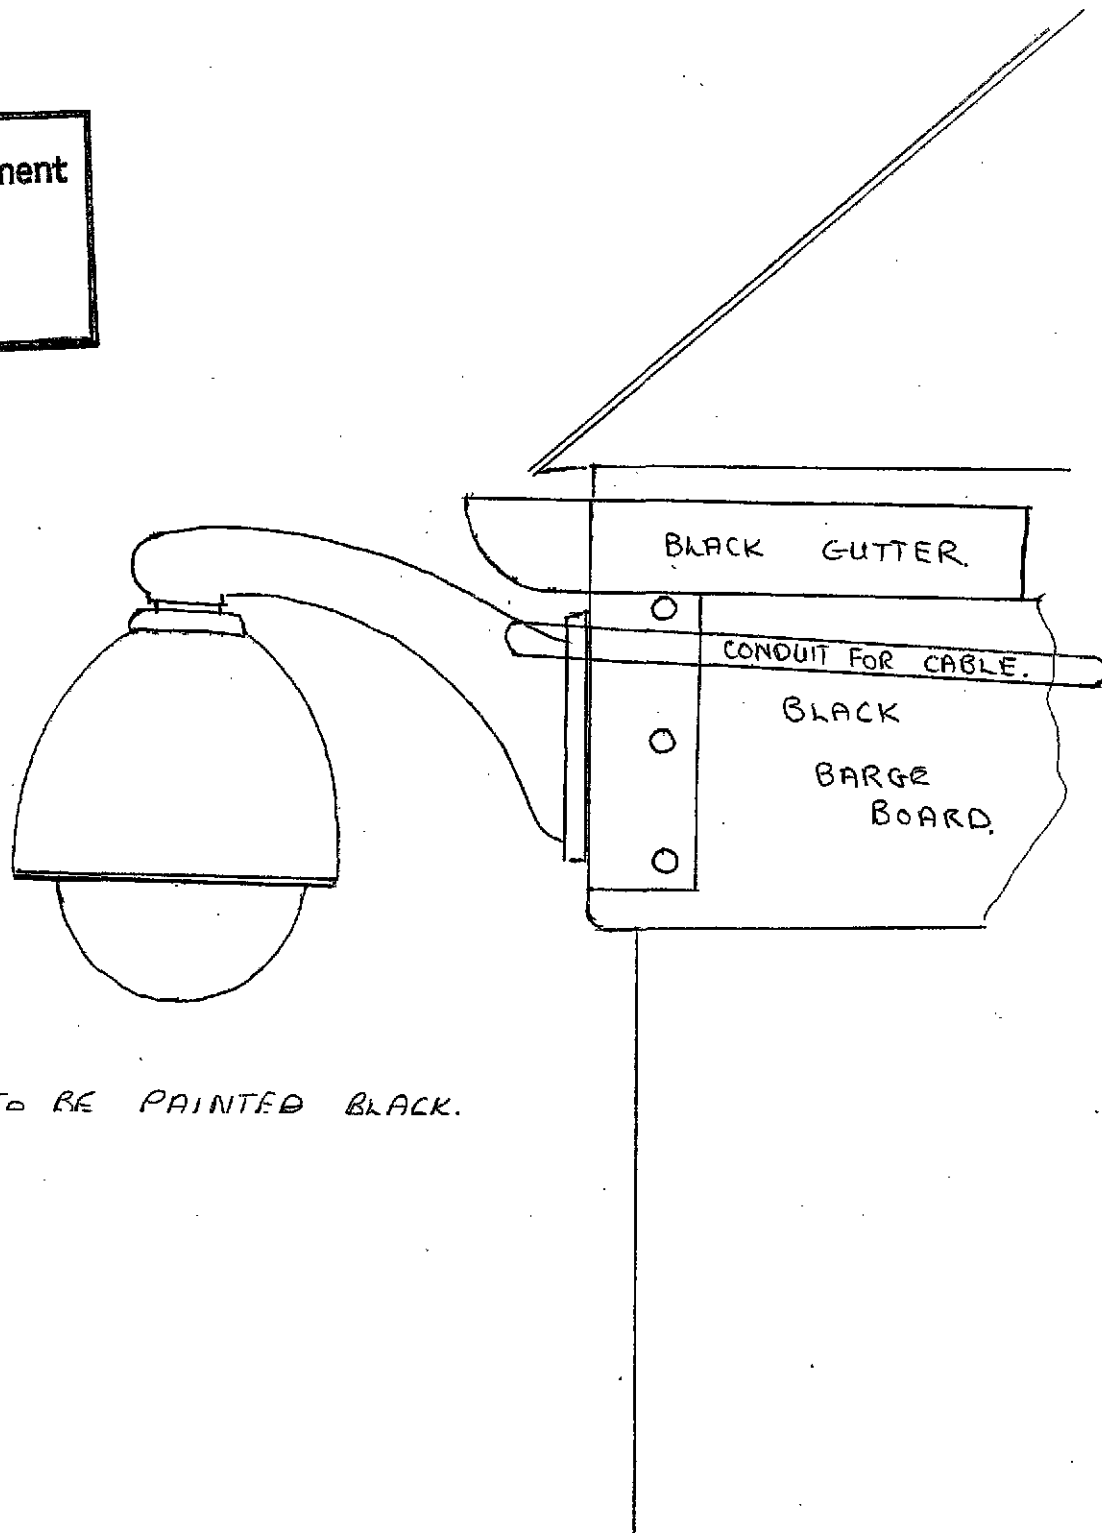

CAMERA TO BE PAINTED BLACK.

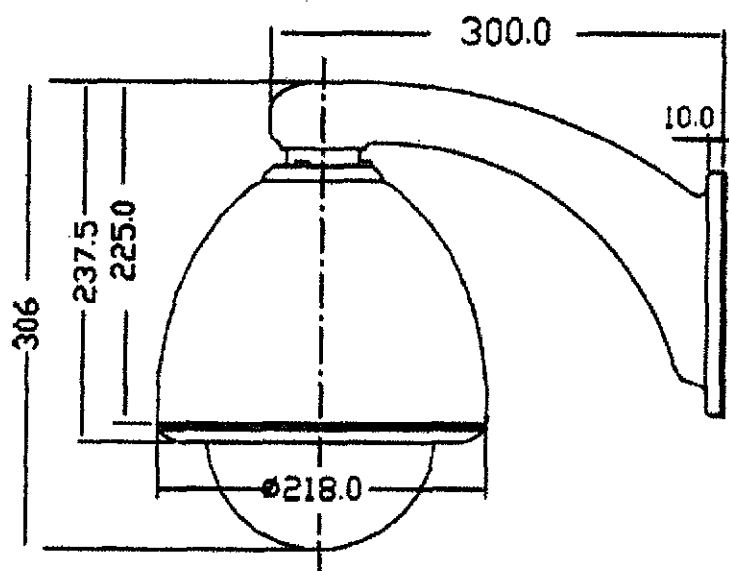

SHDC
Planning & Development
21 SEP 2007
Ref: 1281/07