
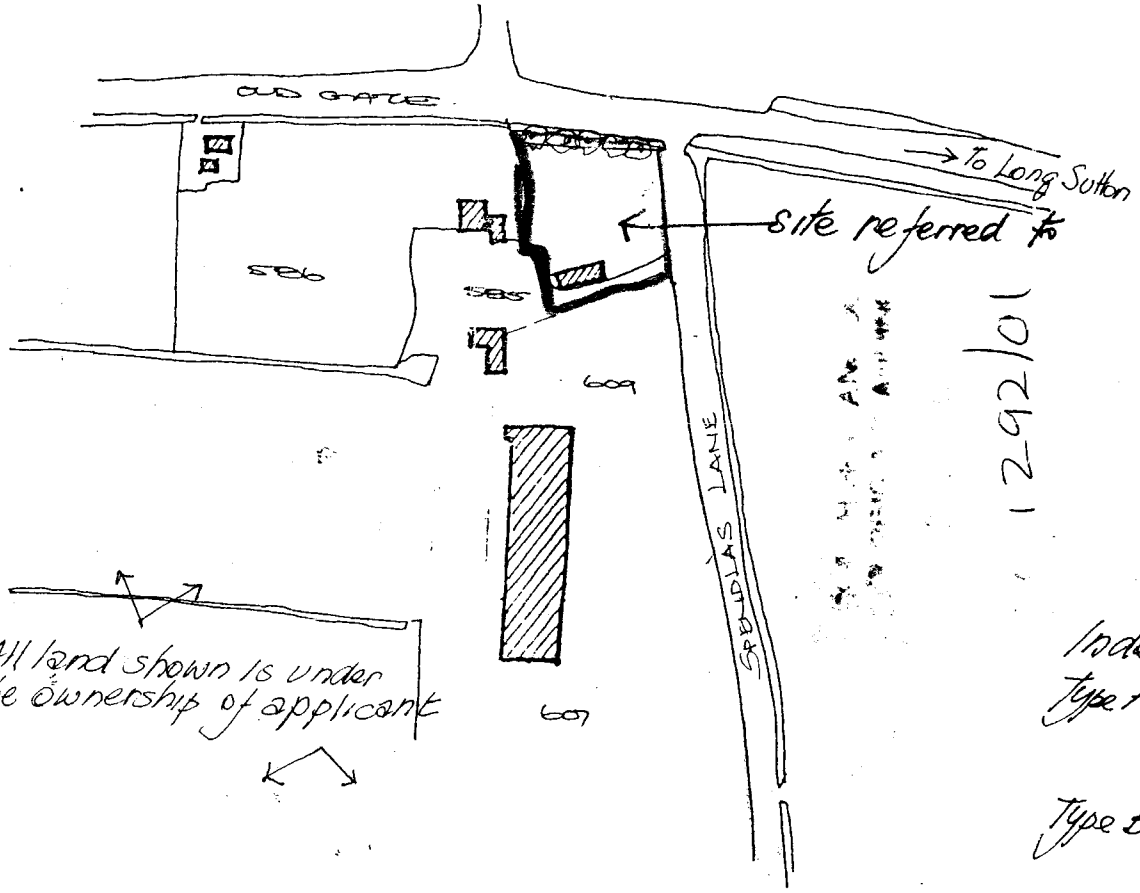


LONG SUTTON

LOCATION. PLAN

SCALE: 1:2500.
O.S. CXL IV. S.

PROPOSED EXTENSION
TO IVY COTTAGE.
SPENDLAS FARM
for
Mr and Mrs P. NEAVERSON
November 2001.

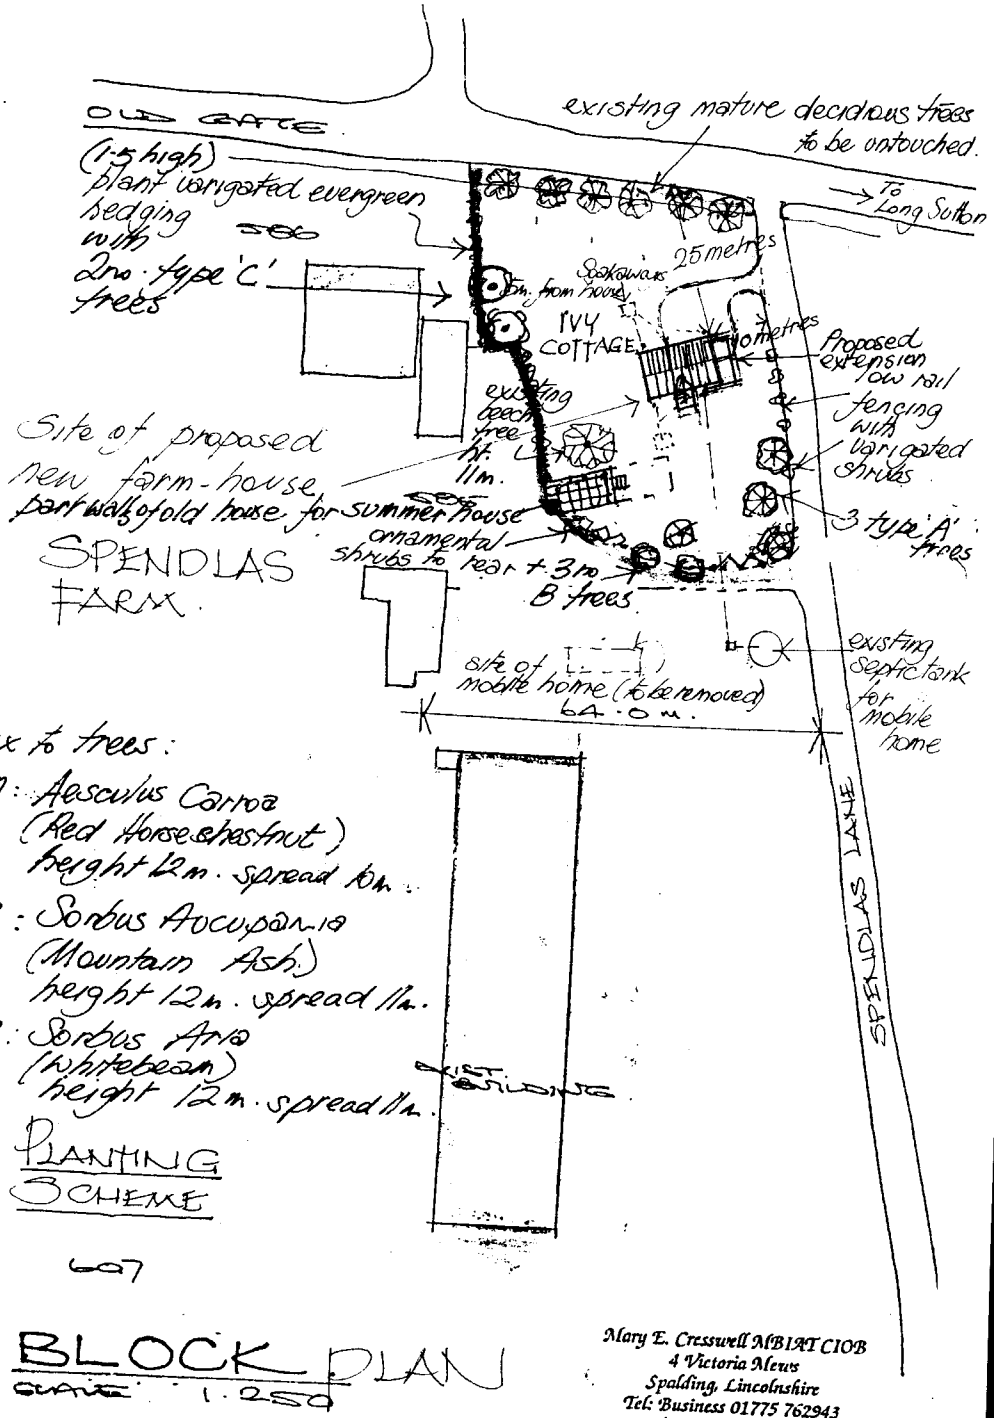

Index to trees:

Type A: Aesculus Carnea (Red Horse chestnut) height 12m. spread 10m.

Type B: Sorbus Aucuparia (Mountain Ash) height 12m. spread 11m.

Type C: Sorbus Aria (Whitebeam) height 12m. spread 11m.


PLANTING SCHEME

BLOCK PLAN

SCALE: 1:250

Mary E. Cresswell MBIAT CIOB
4 Victoria Mews
Spalding, Lincolnshire
Tel: Business 01775 762943
Home: 01775 723656

PROPOSED NEW FARM-HOUSE for MR. P. NEAVERSON. 1986

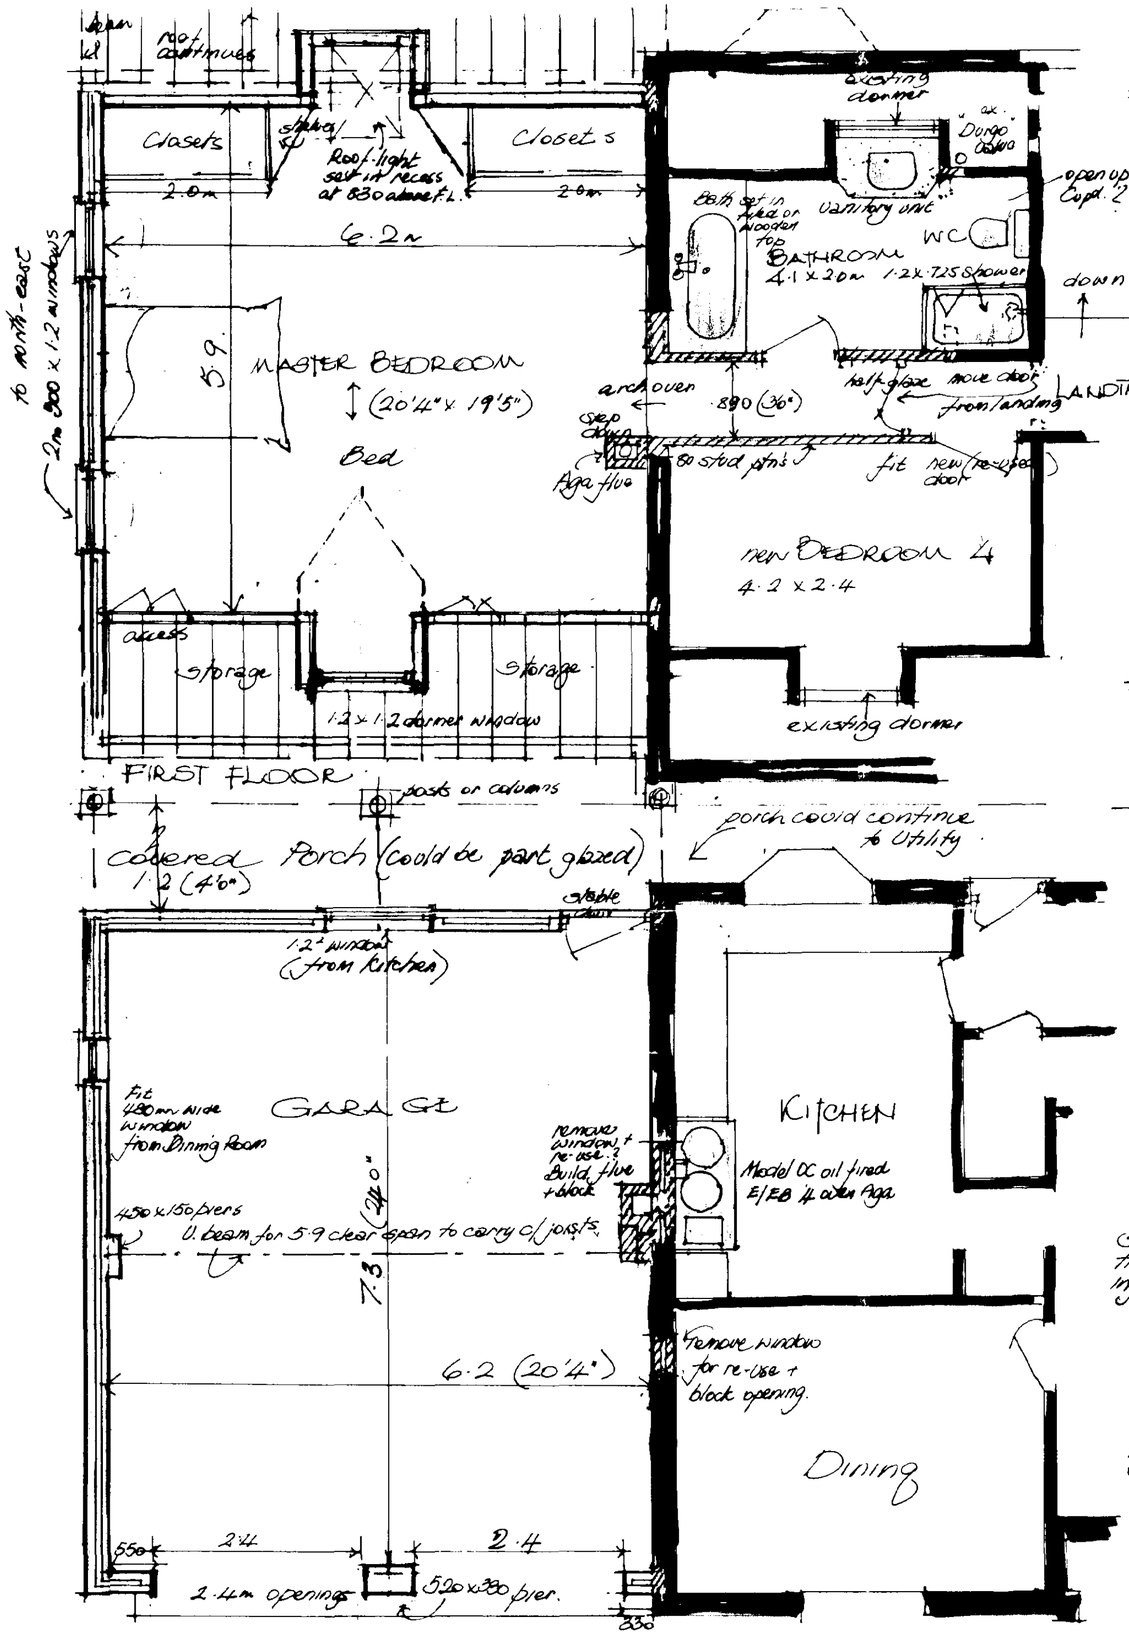

SOUTH HOLLAND DC
HOUSING & PLANNING
09 NOV 2001
Ref: 1292/01

Mary E. Cresswell MRIBAT CIOB
4 Victoria Mews
Spalding Lincolnshire
Tel: Business 01775 762943
Home: 01775 723656

PROPOSED GARAGE (with Bedroom over) EXTENSION to SPENDLAS FARM • OLD GATE • LONG SUTTON

for Mr and Mrs P NEAVERSON

Scales 1:100 and 1:50mm

Drawing no: 208/5