
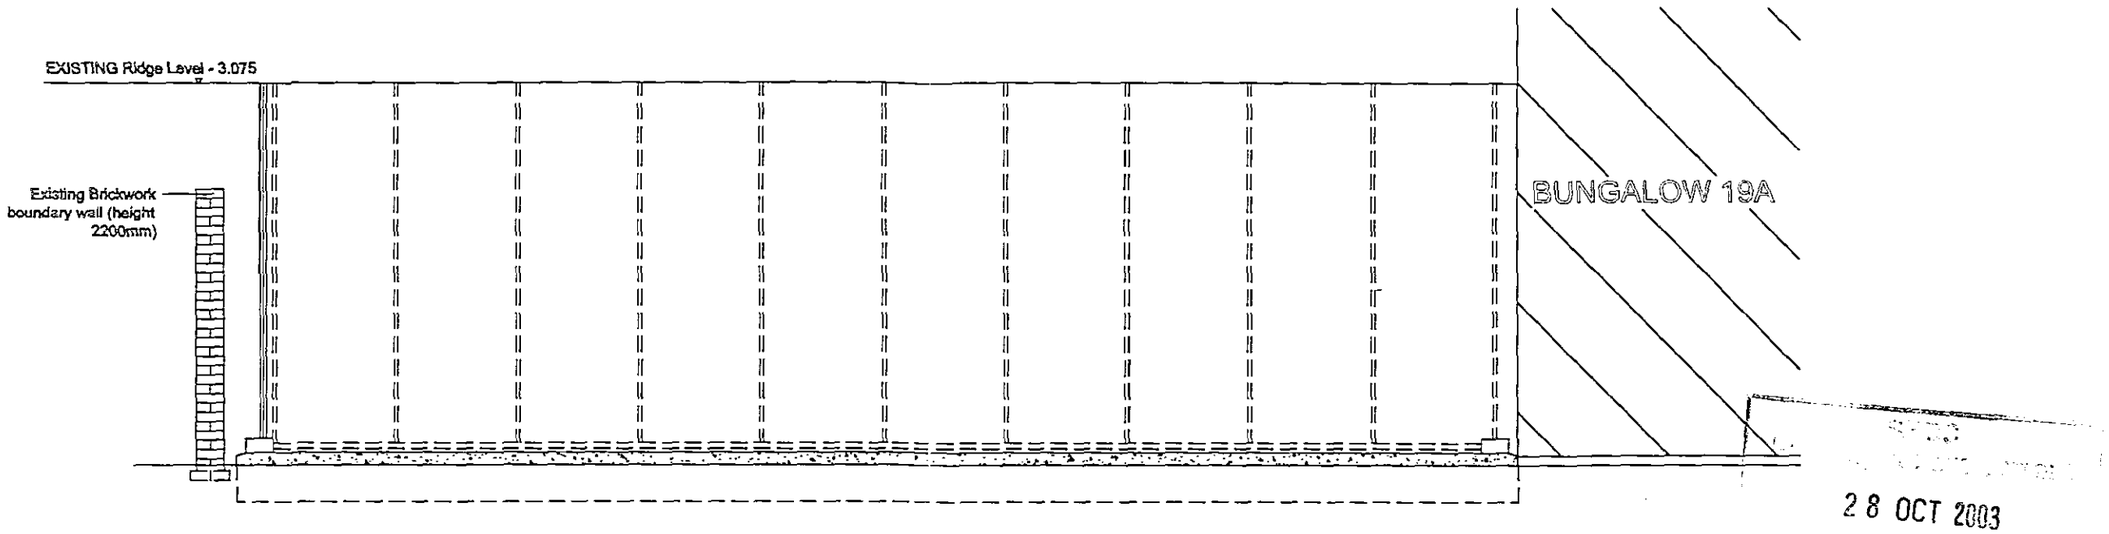


SECTION A-A

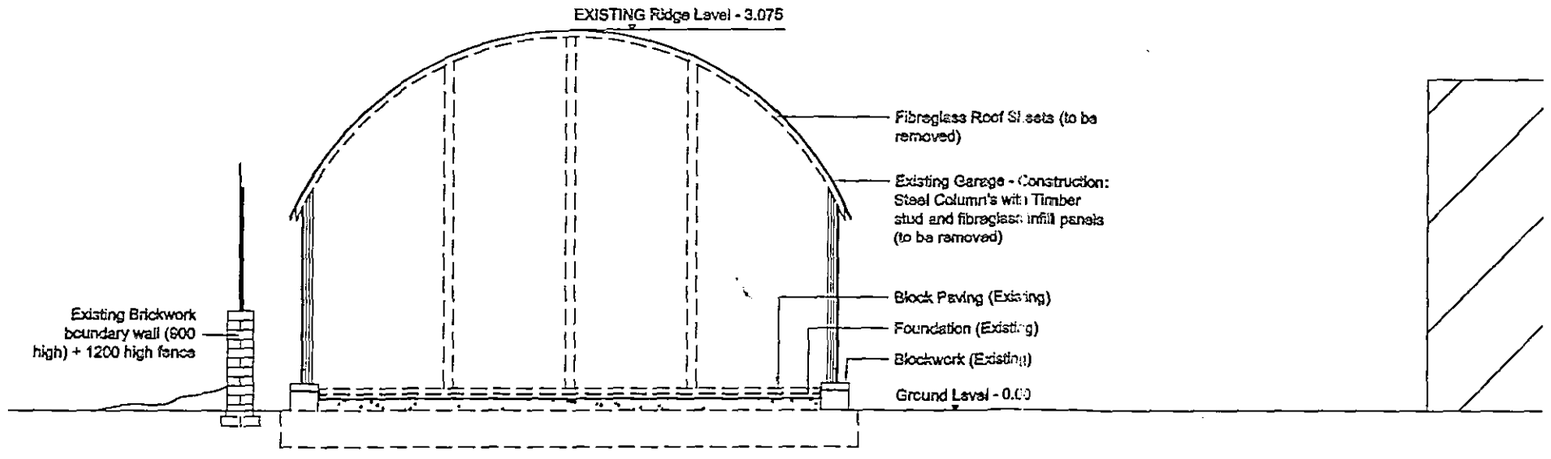

SECTION B-B

28 OCT 2003

1300/03

DETERMINED PLAN

Notes
1. All Dimensions in Millimetres U.N.O.
2. All Levels in Metres U.N.O.

PROPOSED NEW GARAGE

Mr H D Jacobs
19A Market Street
Long Sutton

EXISTING SECTIONS

Scale at A3	1:50
Date	Oct '03
Drg No.	002/003