
7442


7250.

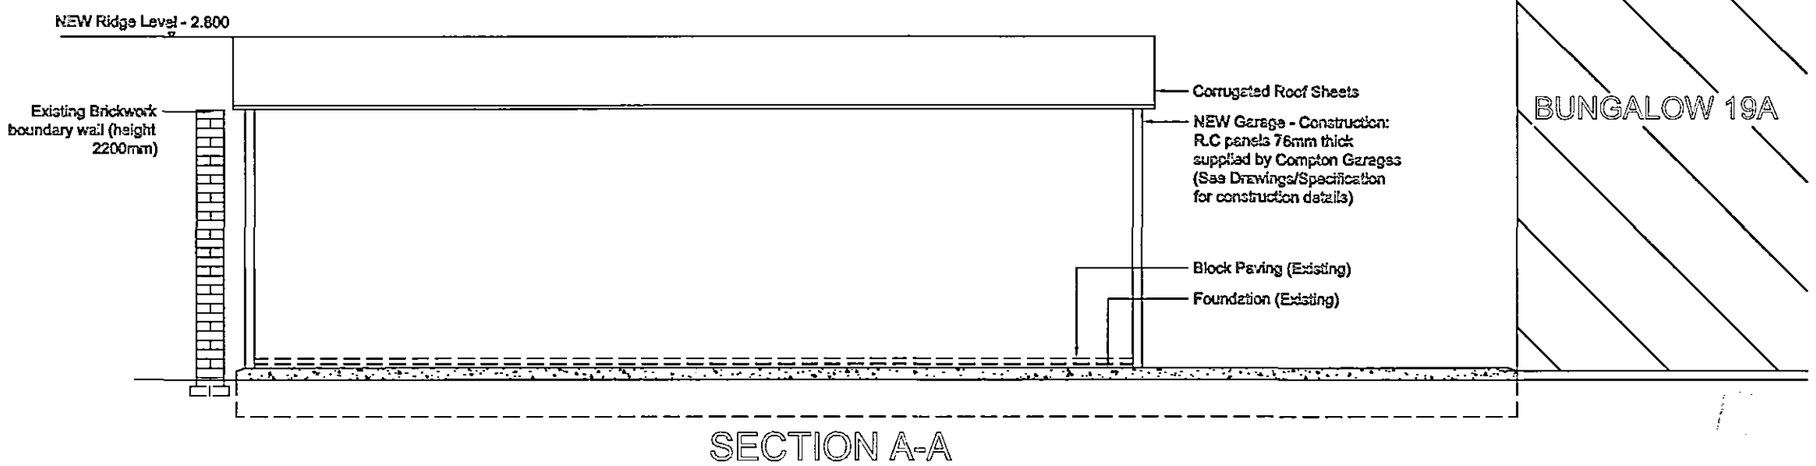

SECTION A-A

28 OCT 2003

13001 03

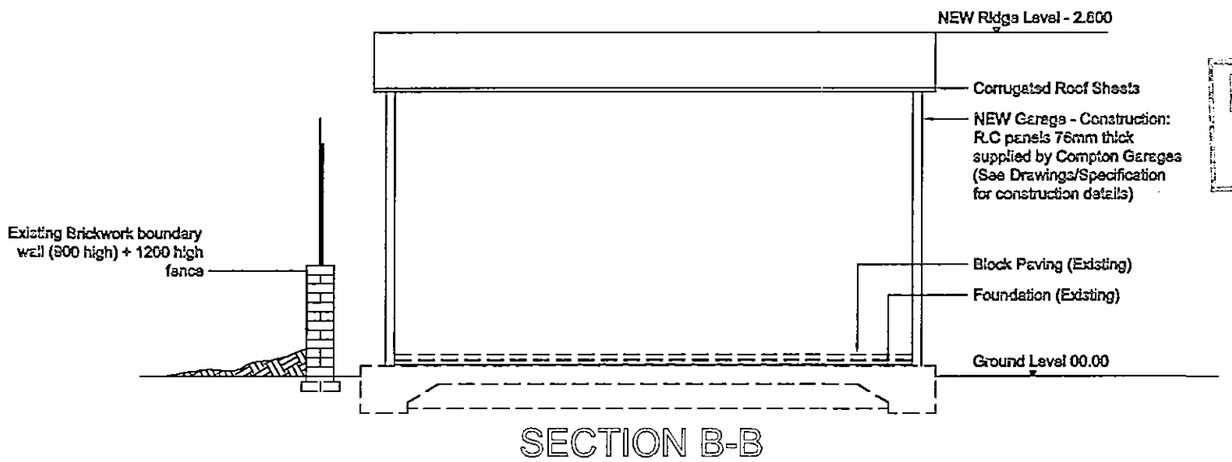

SECTION B-B

DETERMINED PLAN

Notes
1. All Dimensions in Millimetres U.N.O.
2. All Levels in Metres U.N.O.

PROPOSED NEW GARAGE

Mr H D Jacobs
19A Market Street
Long Sutton

PROPOSED SECTIONS

Scale at A3	1:50
Date	Oct '03
Drg No.	003/002