

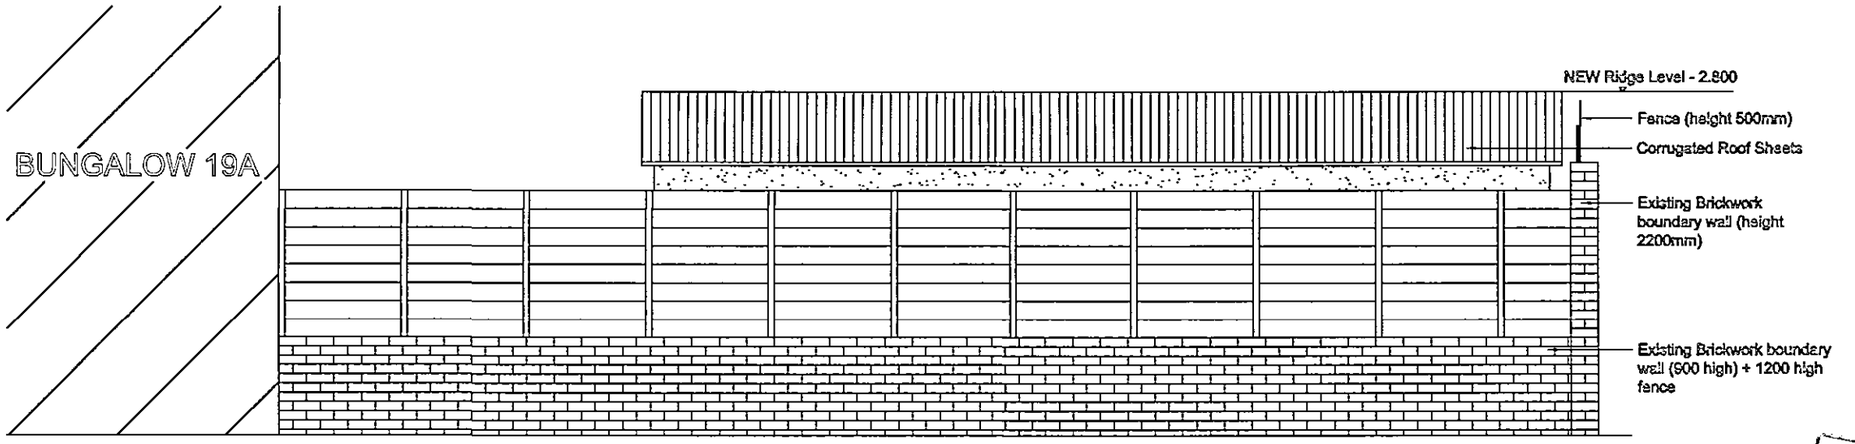



ELEVATION 1

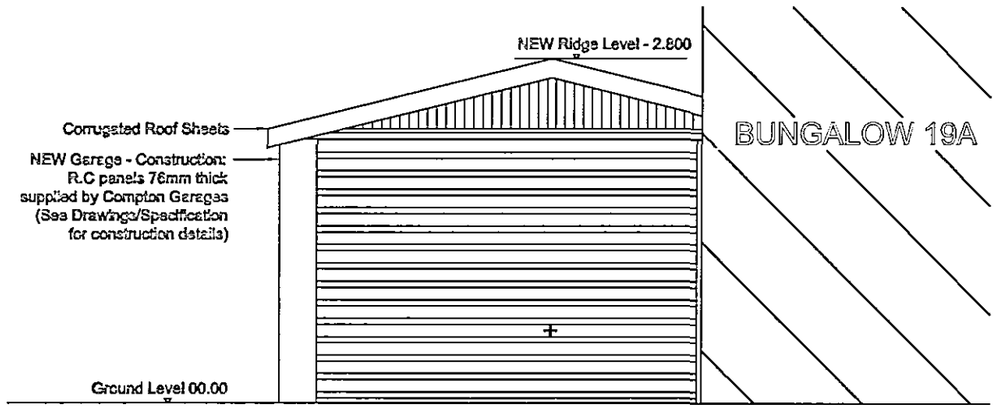

ELEVATION 2

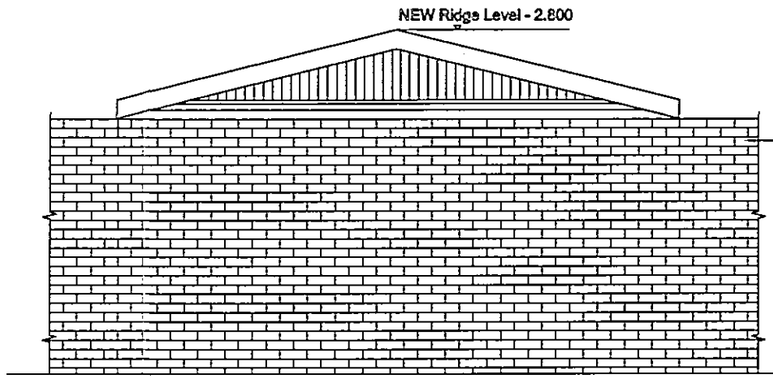

ELEVATION 4

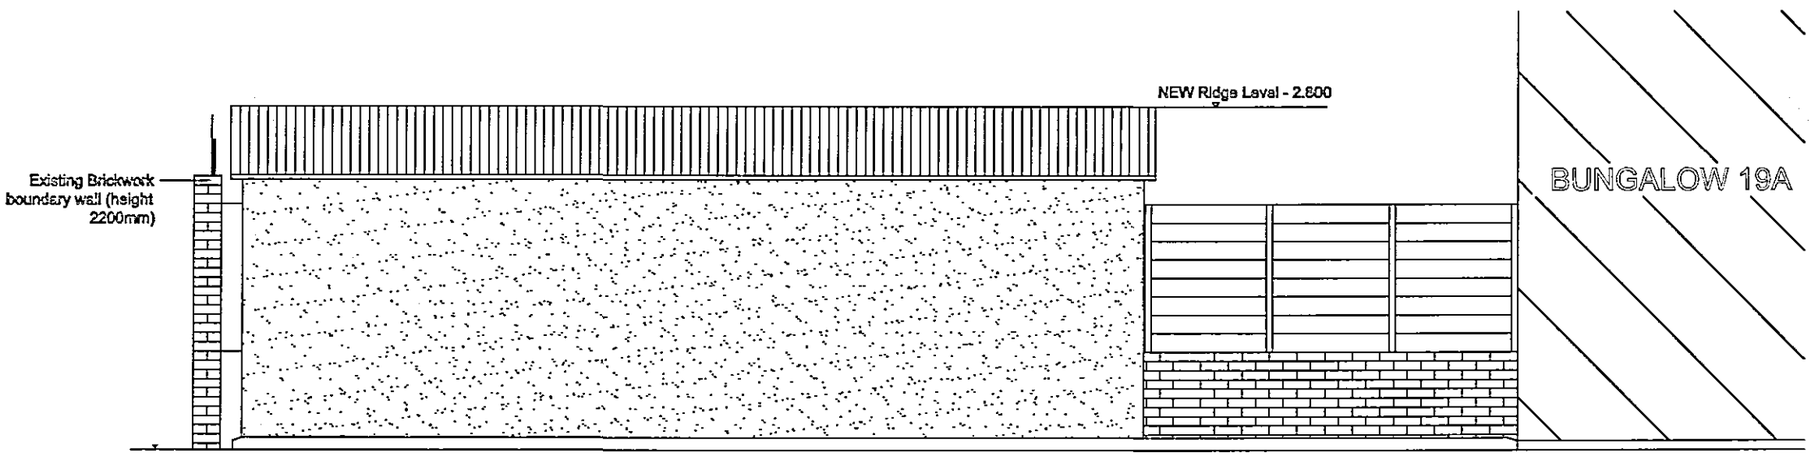

ELEVATION 3

4

20 [illegible] 2003

1300/03

DETERMINED
PLAN

Notes
1. All Dimensions in Millimetres U.N.O.
2. All Levels in Metres U.N.O.

PROPOSED NEW GARAGE

Mr H D Jacobs
19A Market Street
Long Sutton

PROPOSED ELEVATIONS

Scale at A3	1:50
Date	Oct '03
Drg No.	003/001