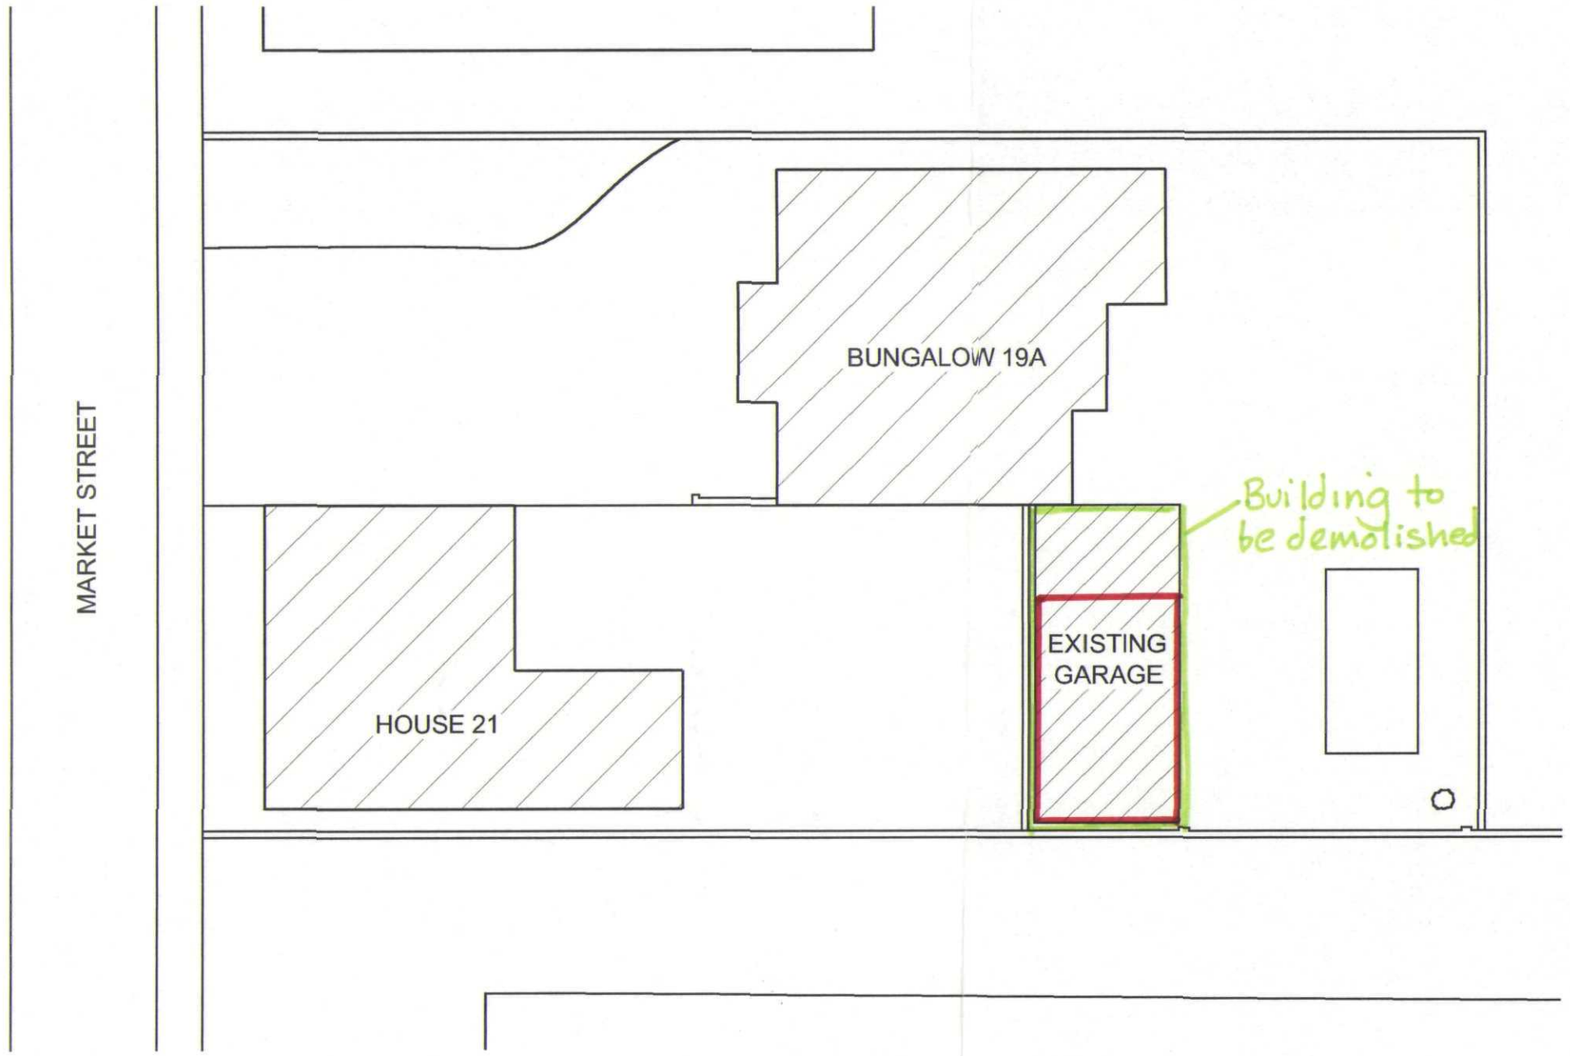


SITE PLAN

SCALE 1:200

DETERMINED PLAN

SHDC
Planning & Development
20 NOV 2003
Ref 1300/03

PROPOSED NEW GARAGE

Mr H D Jacobs
19A Market Street
Long Sutton

EXISTING SITEPLAN

Scale at A3	1:200
Date	Nov '03
Drg No.	001/001A