


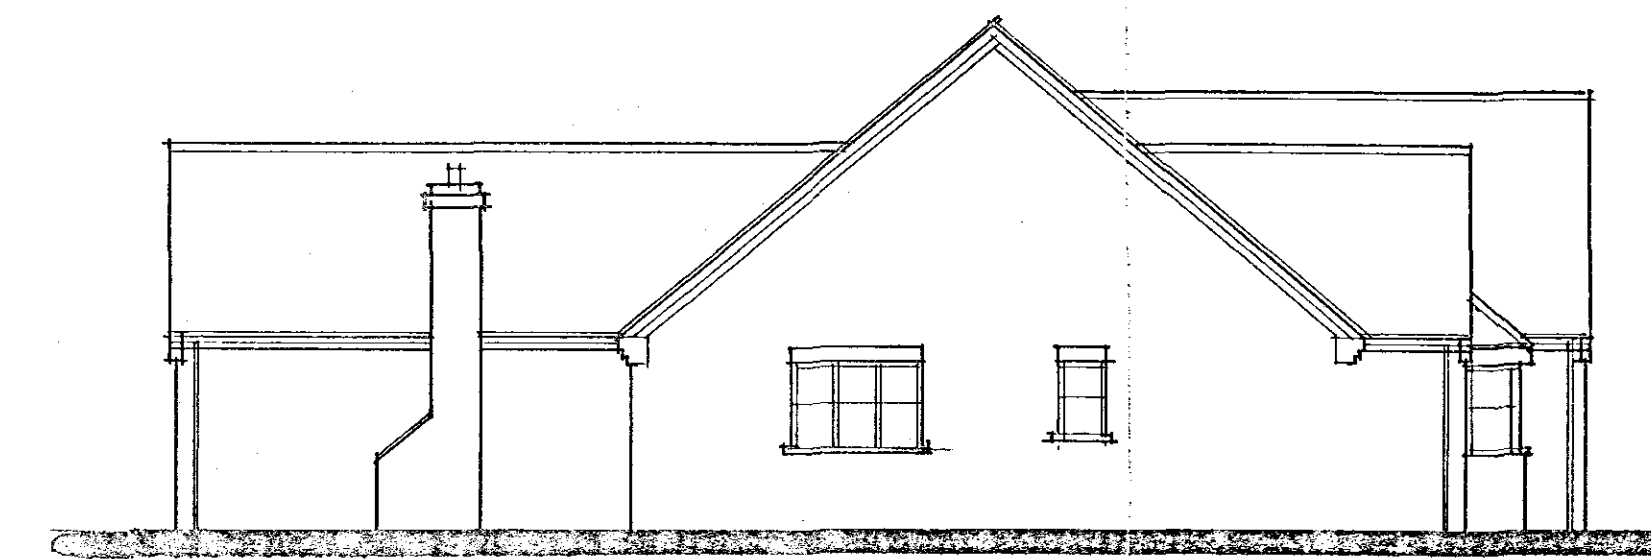


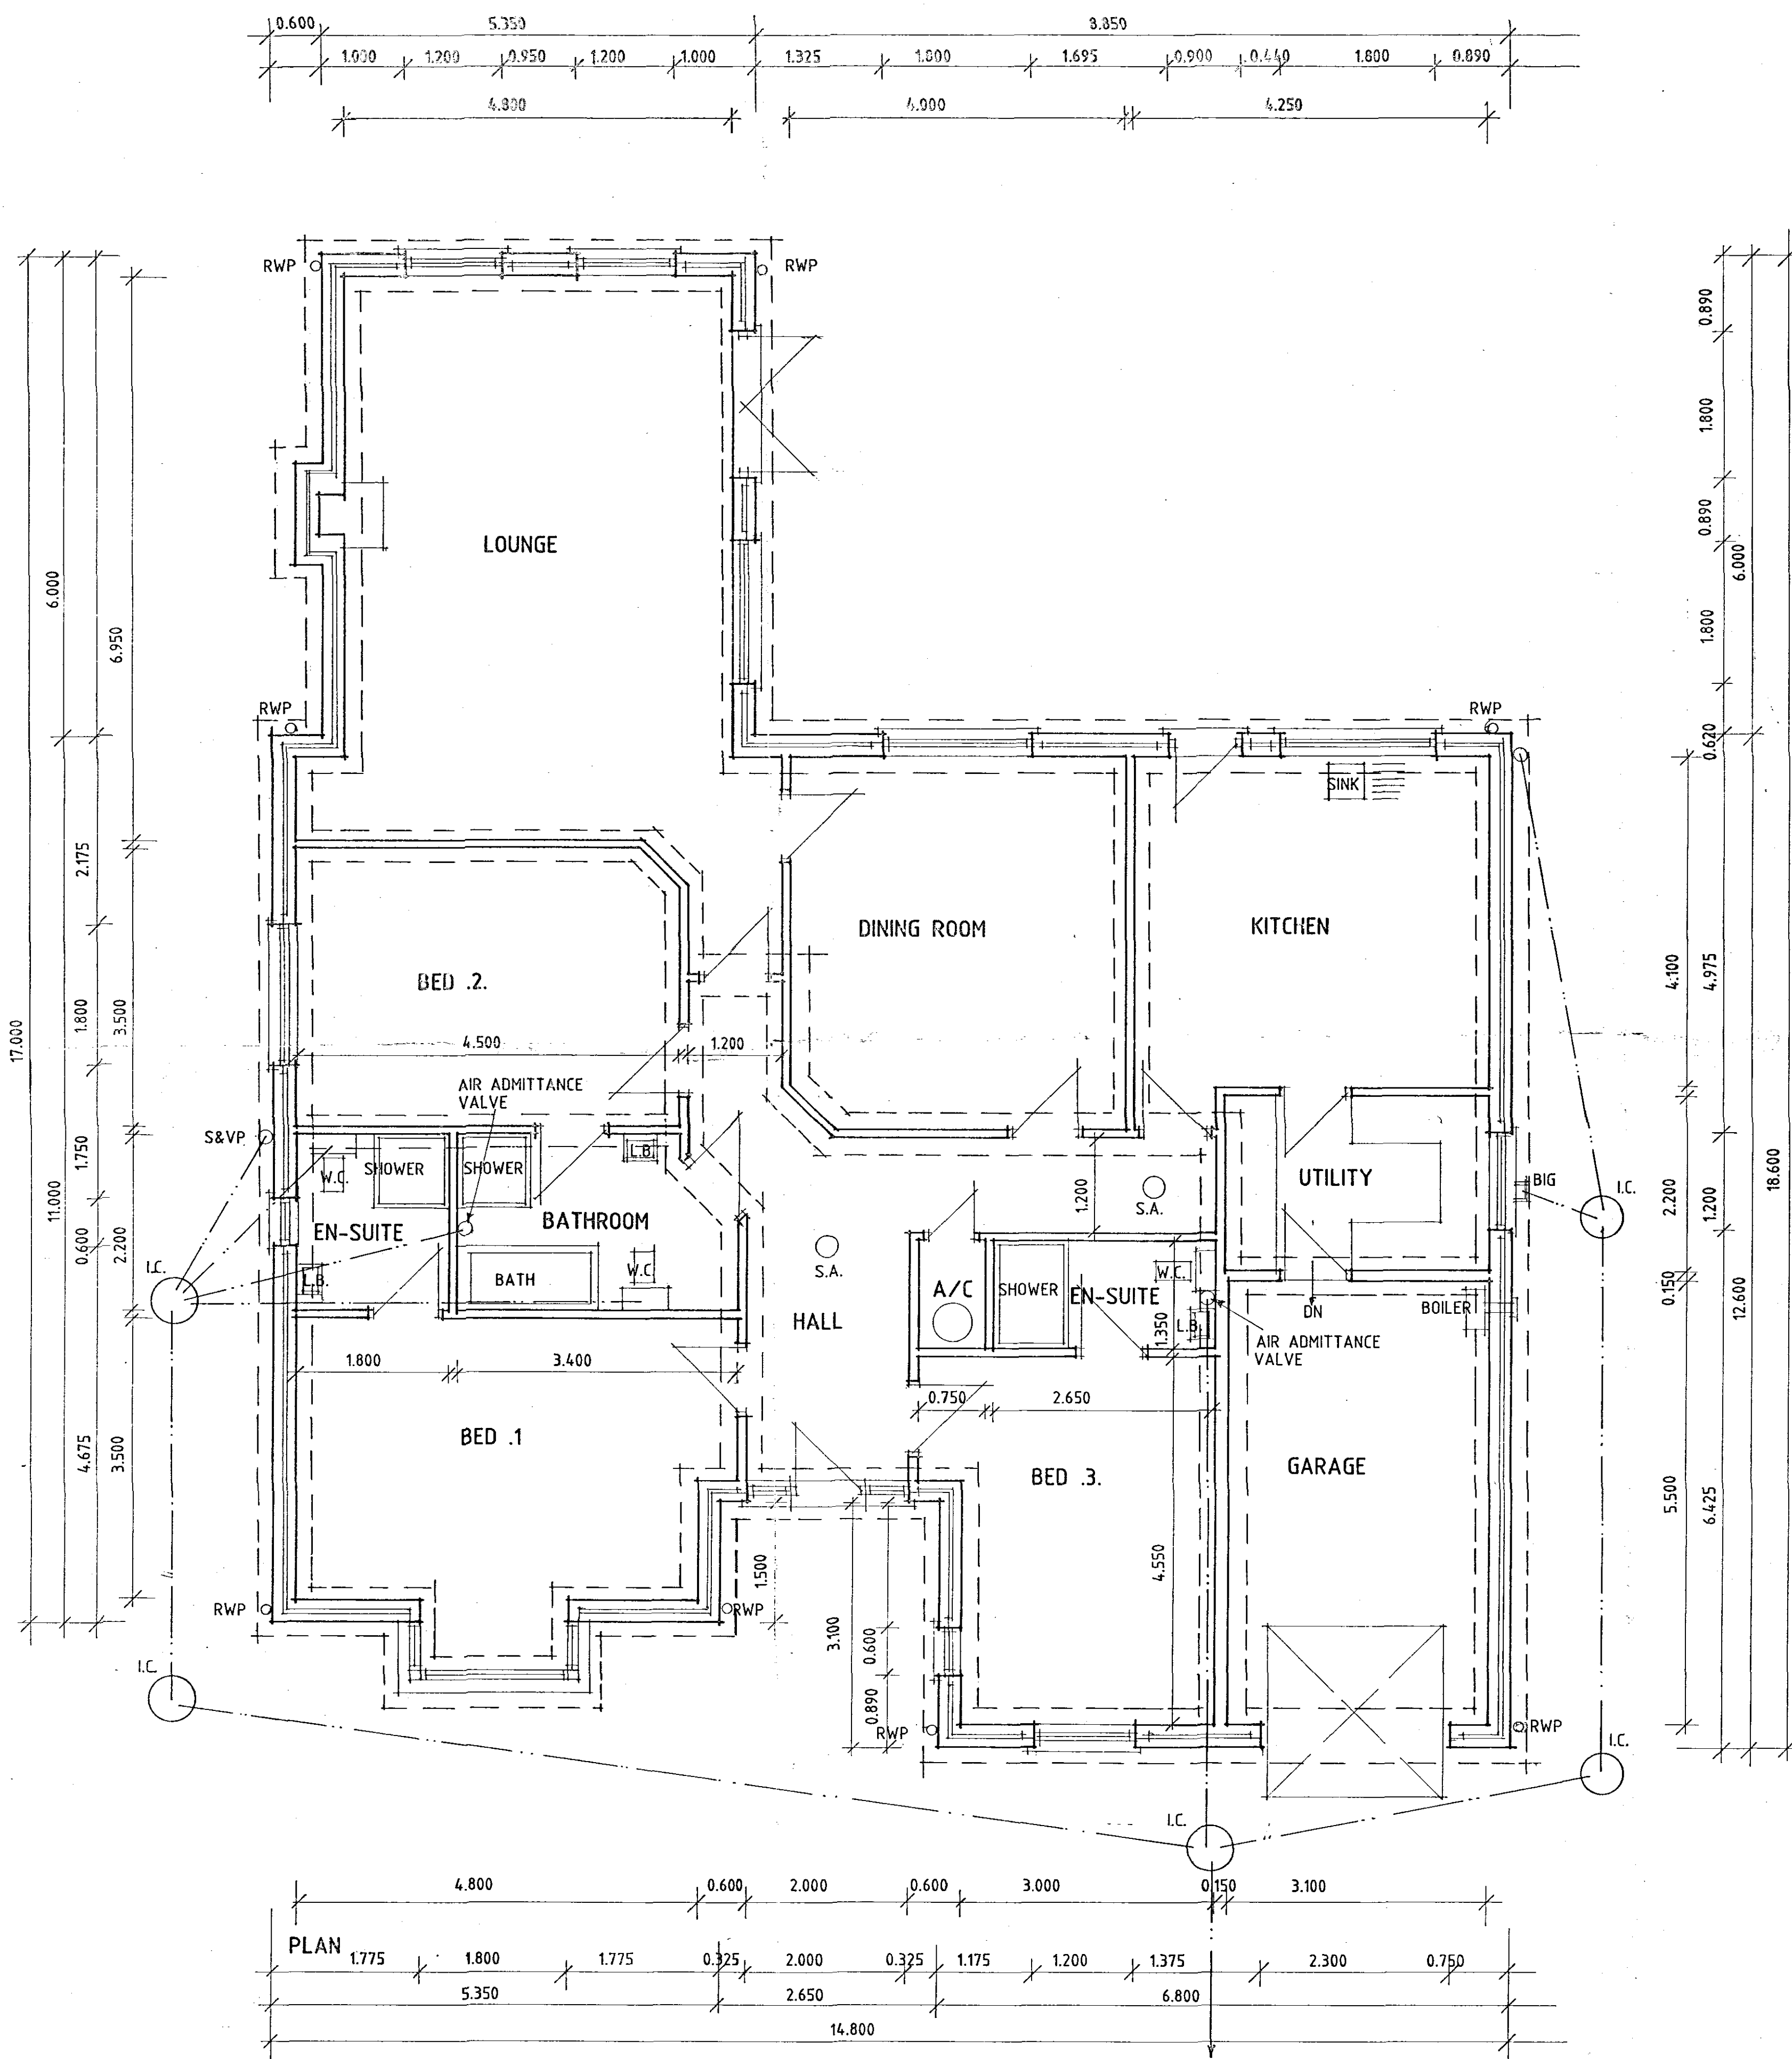


SIDE

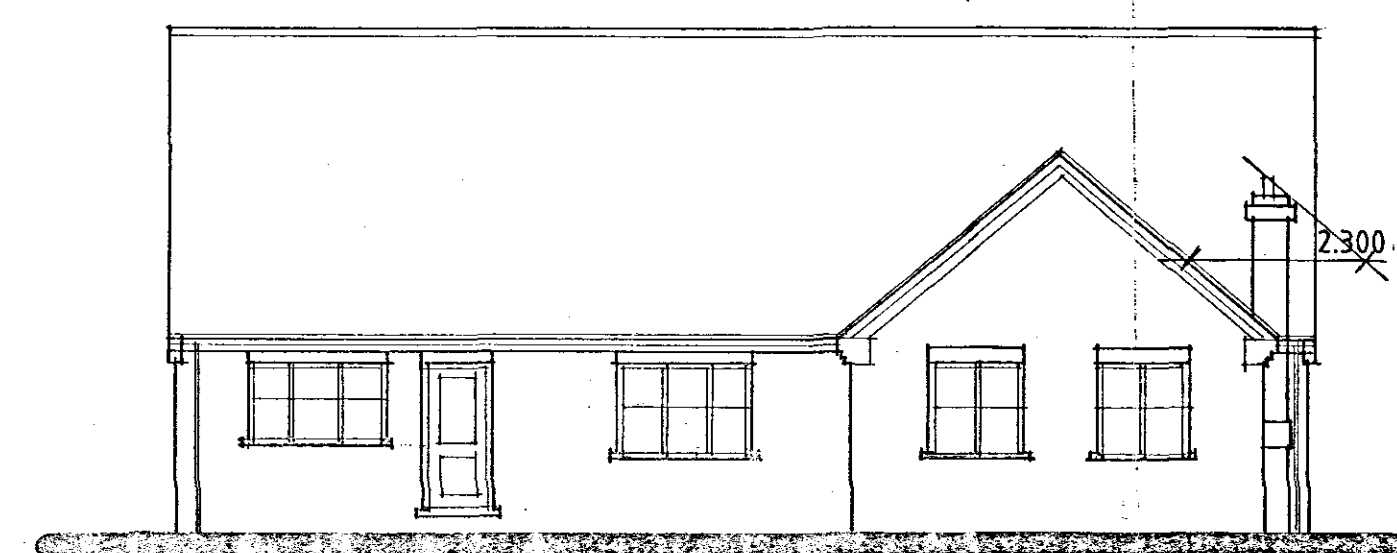

REAR

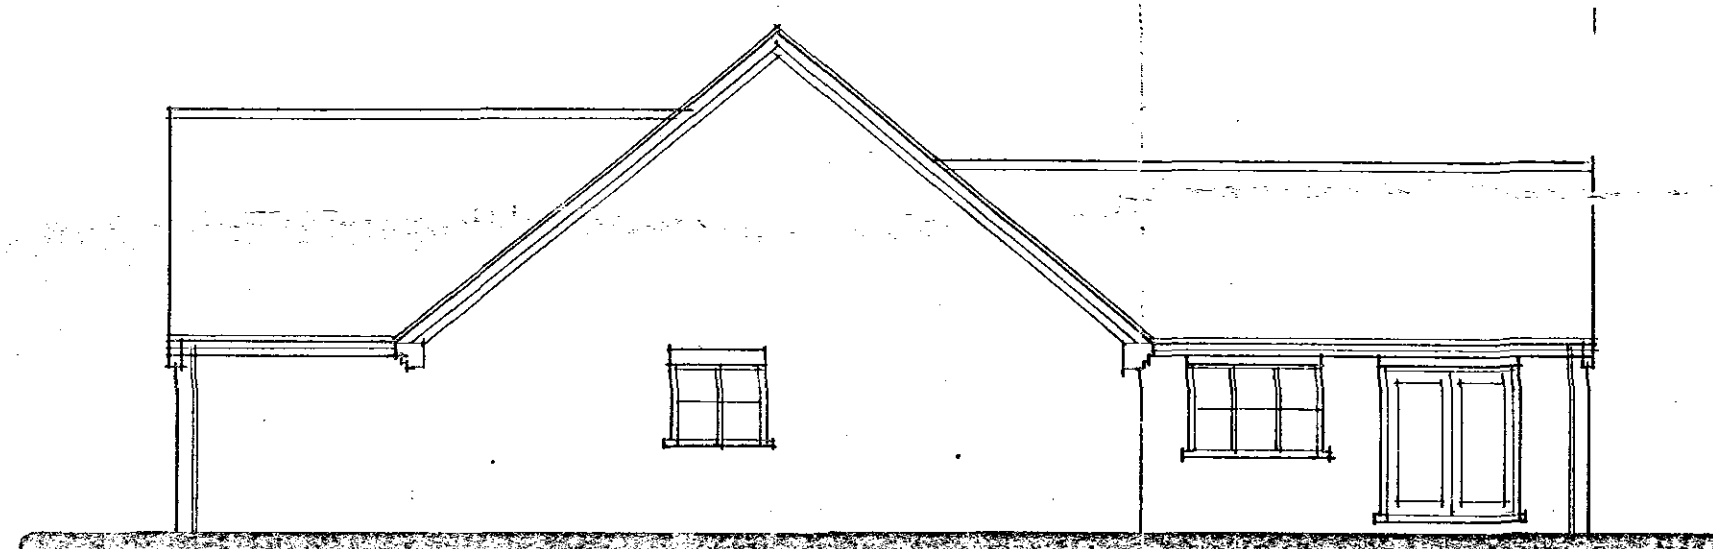

SIDE

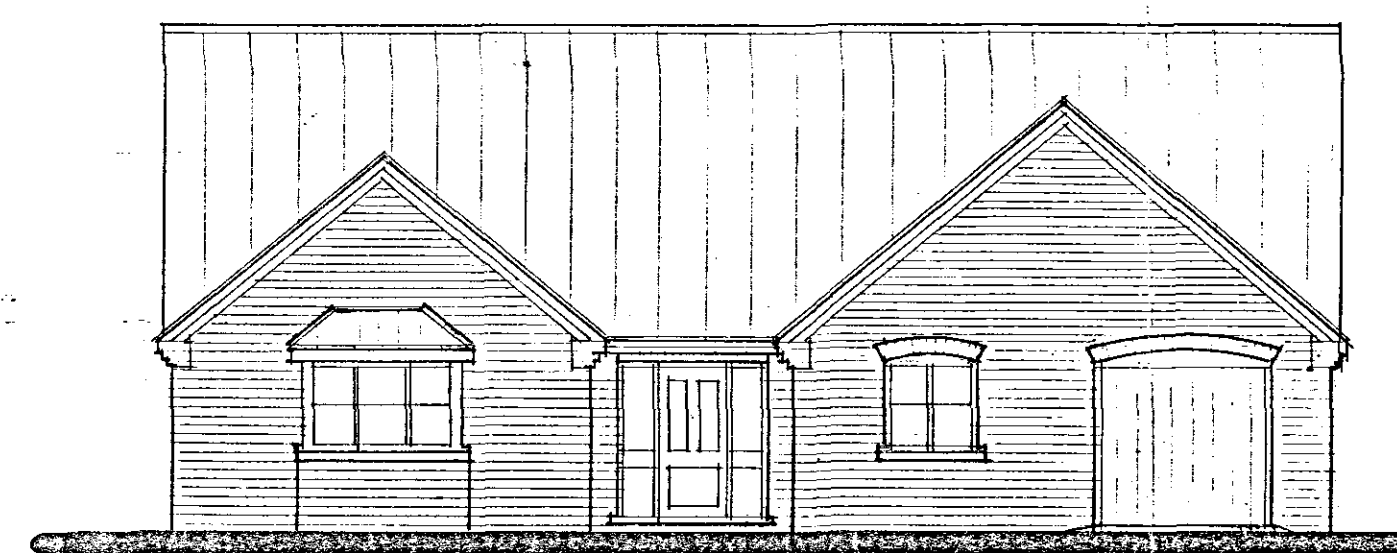

FRONT

Status
DESIGN
CONSULTANTS IN ARCHITECTURE & PLANNING

PROPOSED REPLACEMENT
DWELLING AT DELPH ROAD,
LONG SUTTON FOR

MR. P. D. HOLT.

**DETERMINED
PLAN**

1:50 1:100 SD04-073/2

AUG-04 B.GILHAM.

SHDC
Planning & Development
30 SEP 2004
Ref: 130704

2 Edinburgh Walk, Holbeach,
Spalding, Lincs. PE12 7AP.
Tel: 01406 424343 Fax: 01406 490702