

General Notes

Do not scale from this drawing

This drawing is copyright and may not be altered, traced, copied, photographed or used for any purpose other than that for which it is issued without written permission from Messrs Status Design.

The General Contractor is to check all dimensions on site and report discrepancies to the Architect.

All details shown on this drawing are based upon typical site conditions related to the area. No responsibility can be accepted for abnormal conditions unless reported to the Architects so that design amendments may be considered. Site soil surveys are recommended in respect of foundations to establish specific site conditions before foundation work is undertaken.

Please note this drawing is not a conveyance drawing.

Proposed on-site soakaways to be maintained by the owner for the life duration of the property.


This drawing is limited in the amount of information contained and does not purport to contain a full specification of the works. It is solely for the purpose of obtaining Planning and Building Regulations approvals. This drawing must not be used as a contract document alone. The works will not be supervised or inspected by Status Design unless specifically contracted to do so. It is the client or their agent's responsibility to control workmanship, substitution of materials, adherence to specification, variations to contract, etc.

All materials to be new unless stated otherwise and all components and materials, etc. to be used, fitted and installed, etc. in strict accordance with manufacturers' instructions and relevant Code of Practice. Materials should conform to appropriate British Standard specification or BBA Certificate or European Code equivalent.

The Employer/Client shall ensure that the selected contractor is conversant with and adopts all measures necessary to achieve compliance with Health and Safety Legislation for Building Sites and Work Places. The Employer/Client is advised that should the works need to comply with the Construction Design and Management Regulations 1994 (CDM) and Health and Safety at Work, etc., Act 1974 (HSW Act) an independent Planning Supervisor will be required, whom should be supplied with a set of all relevant drawings, etc.

The works shall comprise of all that shown on the drawings and information, etc. Works that may not specifically be shown but may be reasonably inferred as necessary to carry out the works shall be deemed to be included.


These notes relate to this drawing and all associated drawings.

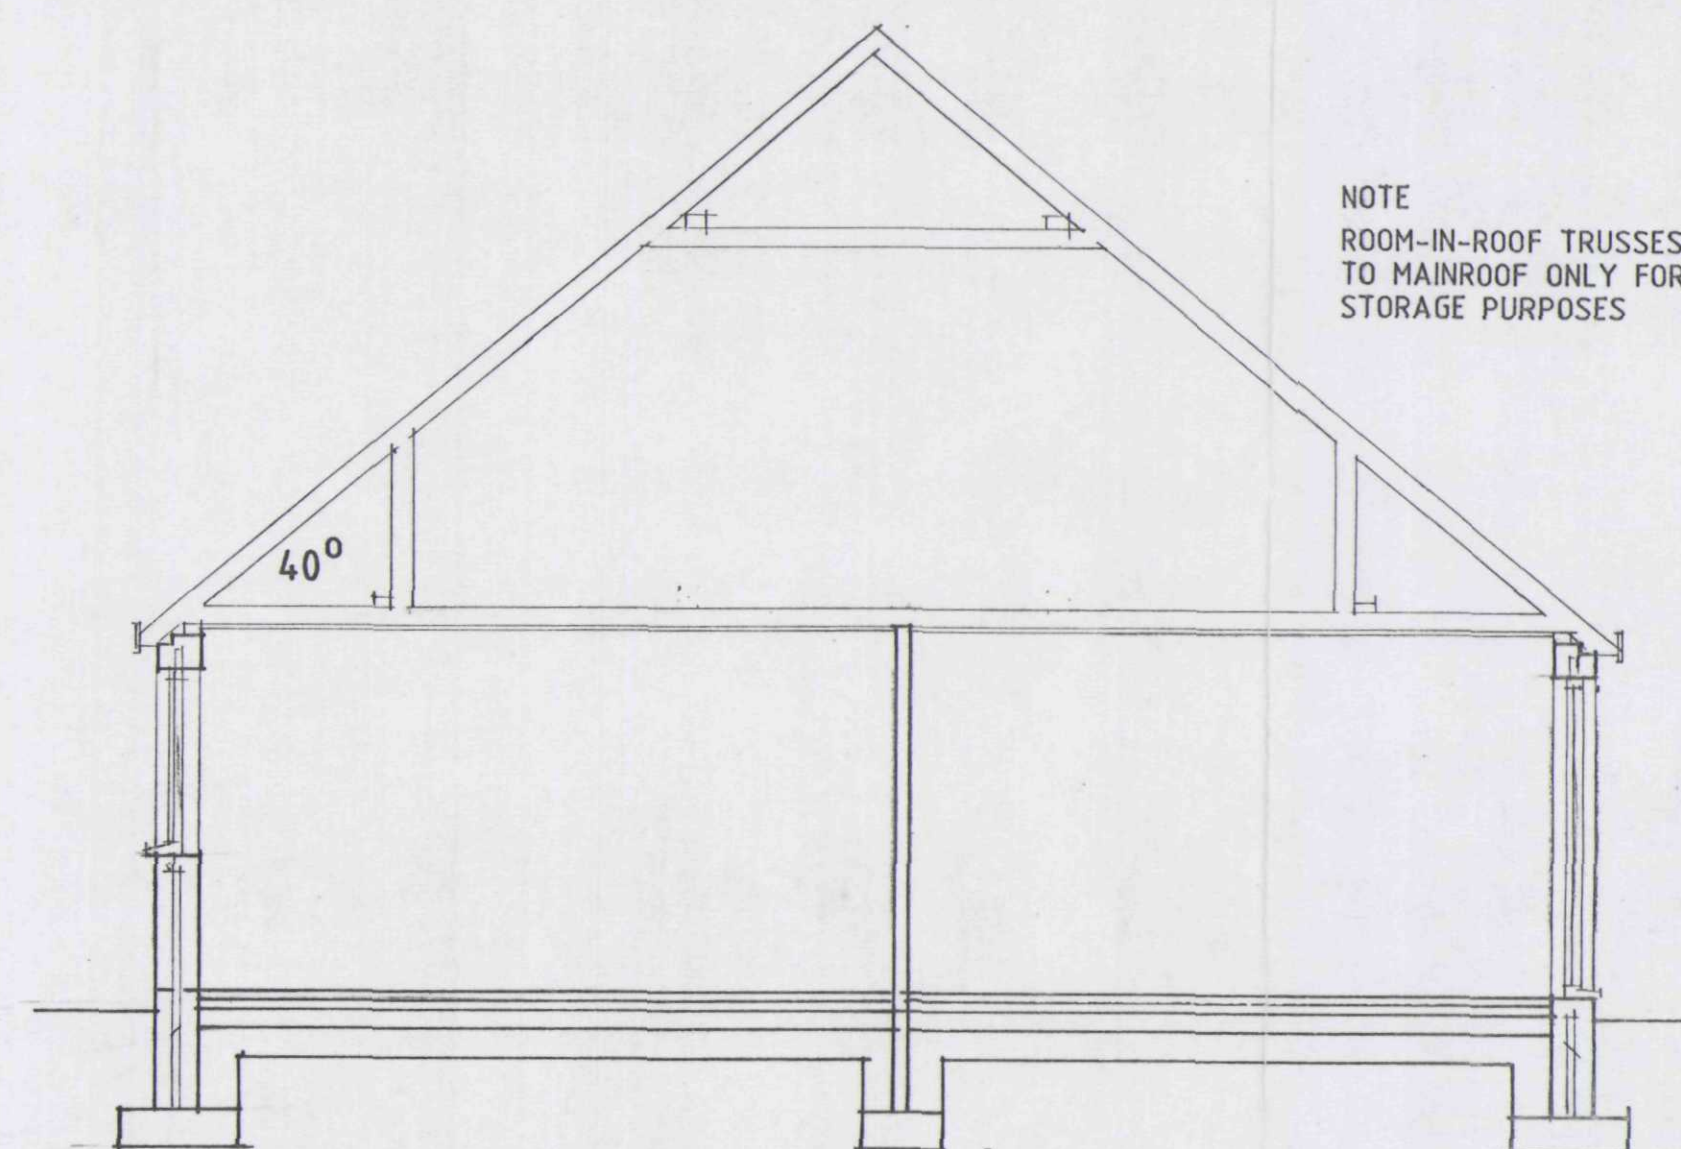


SECTION

NOTE
ROOM-IN-ROOF TRUSSES
TO MAINROOF ONLY FOR
STORAGE PURPOSES

THIS DRG TO BE READ IN CONJUNCTION WITH
SD04-073/2, TECHNICAL INFORMATION - SD04-073/TI

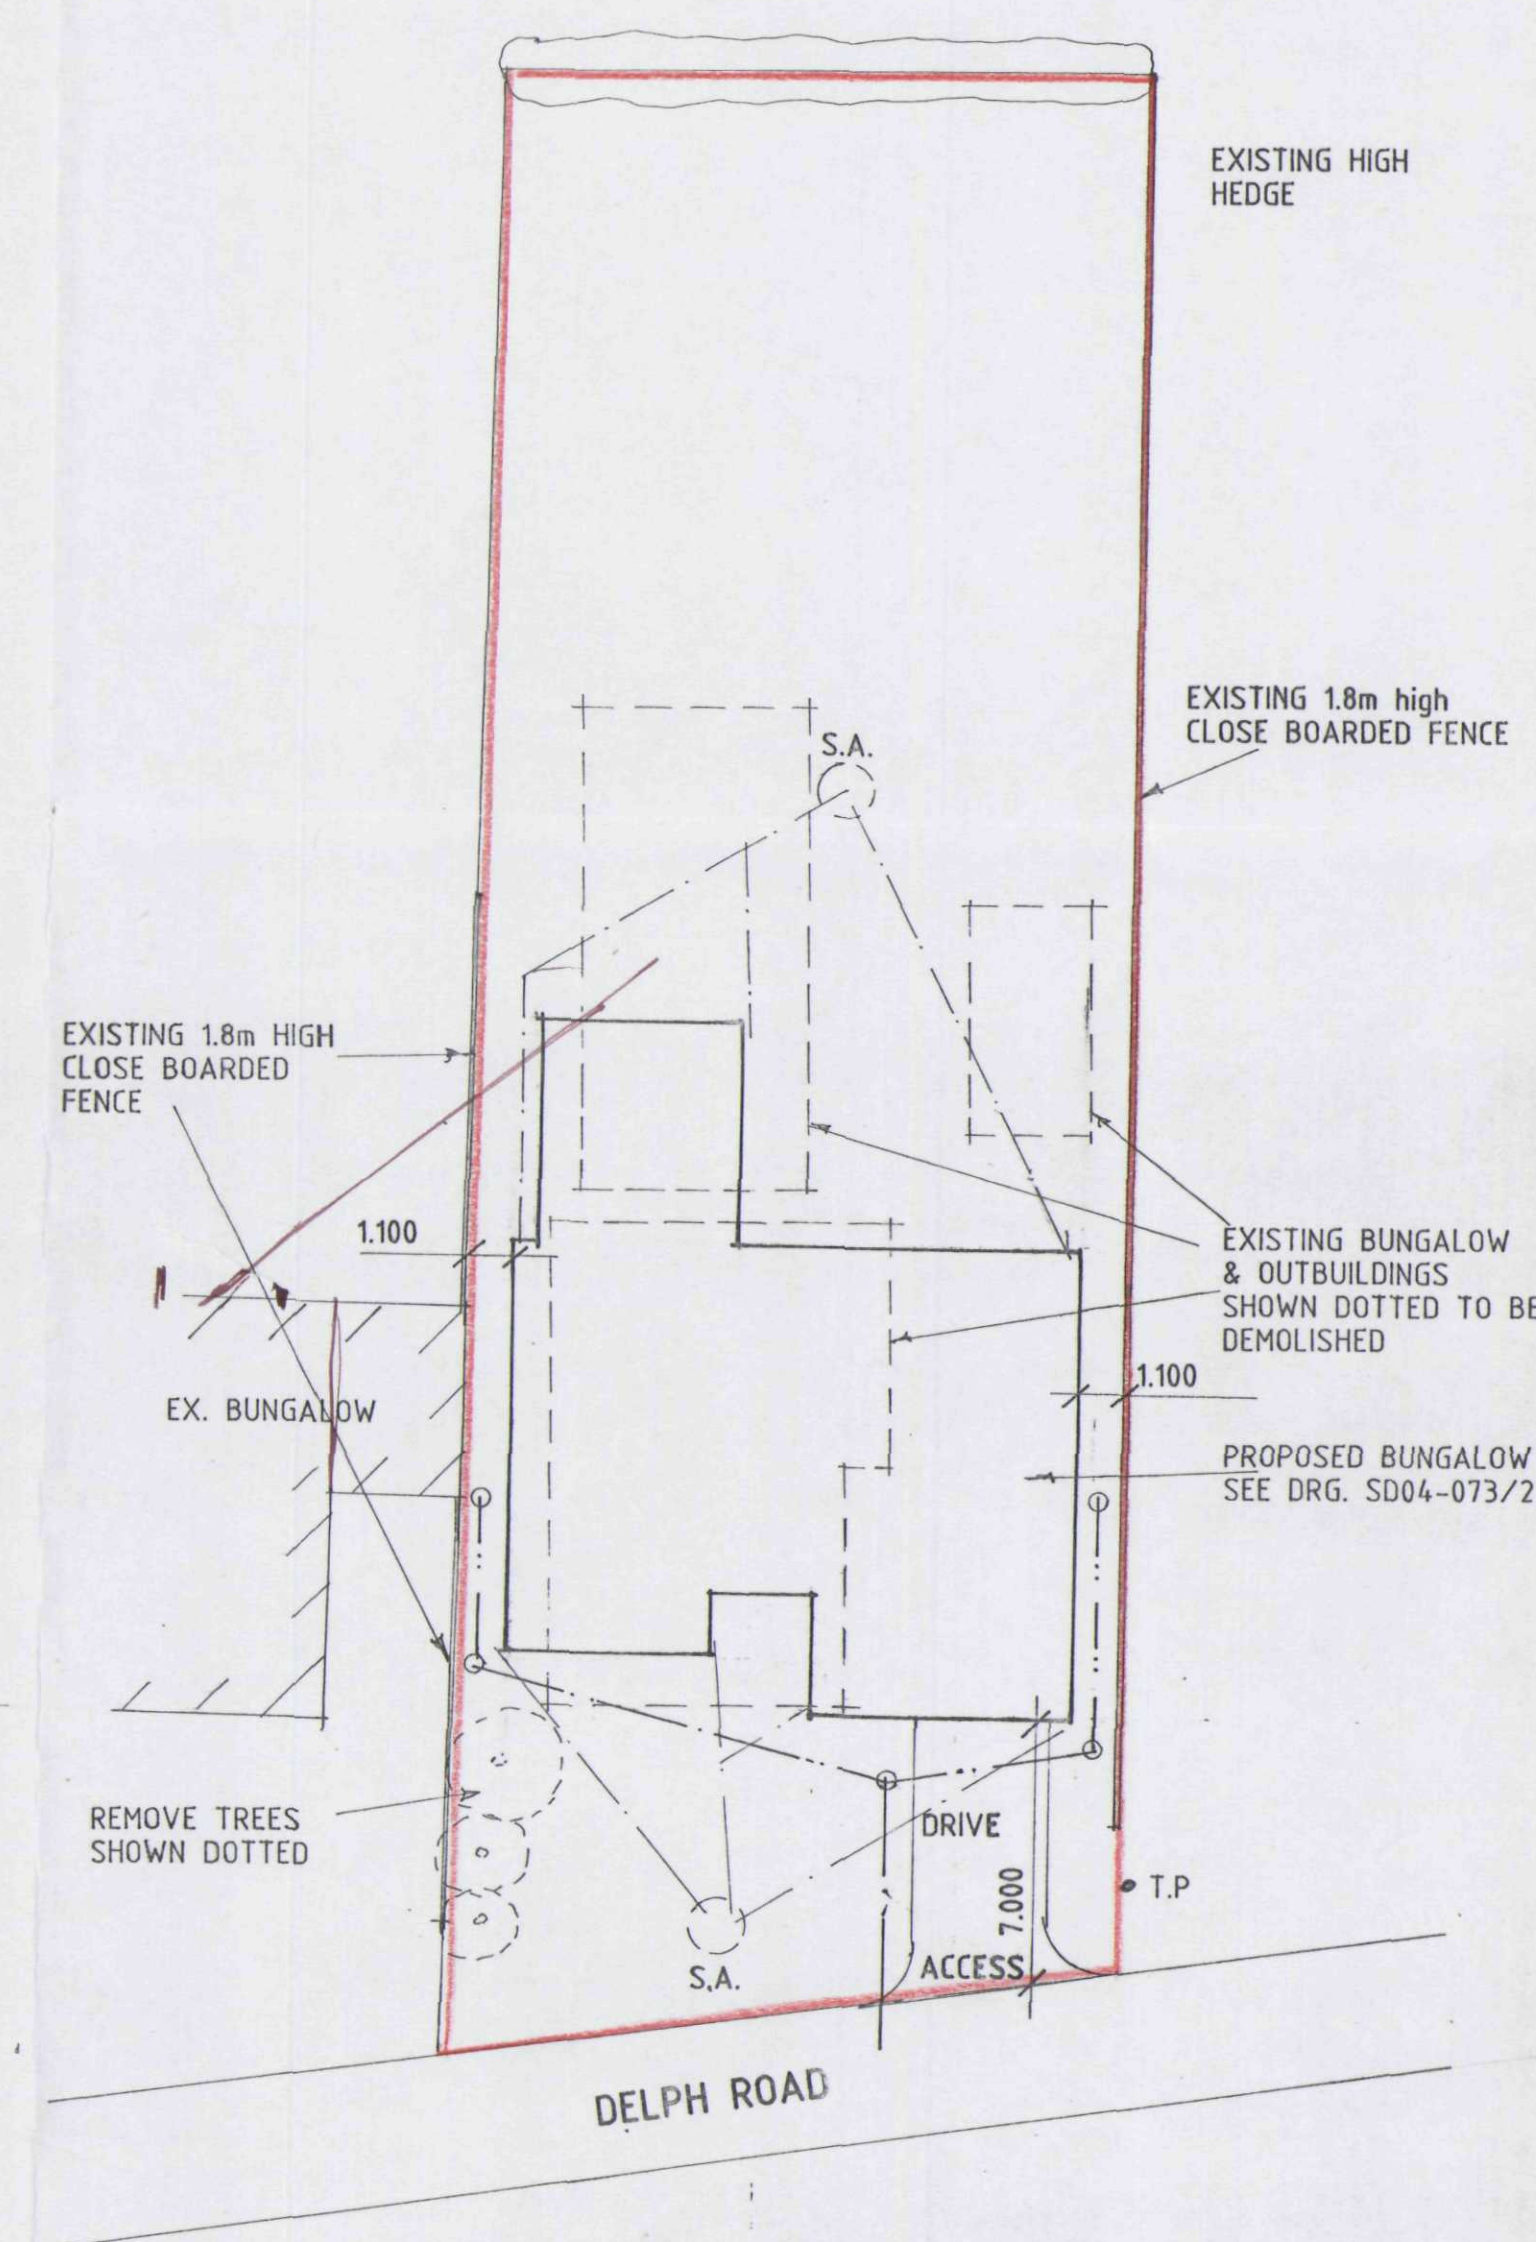

SITE PLAN

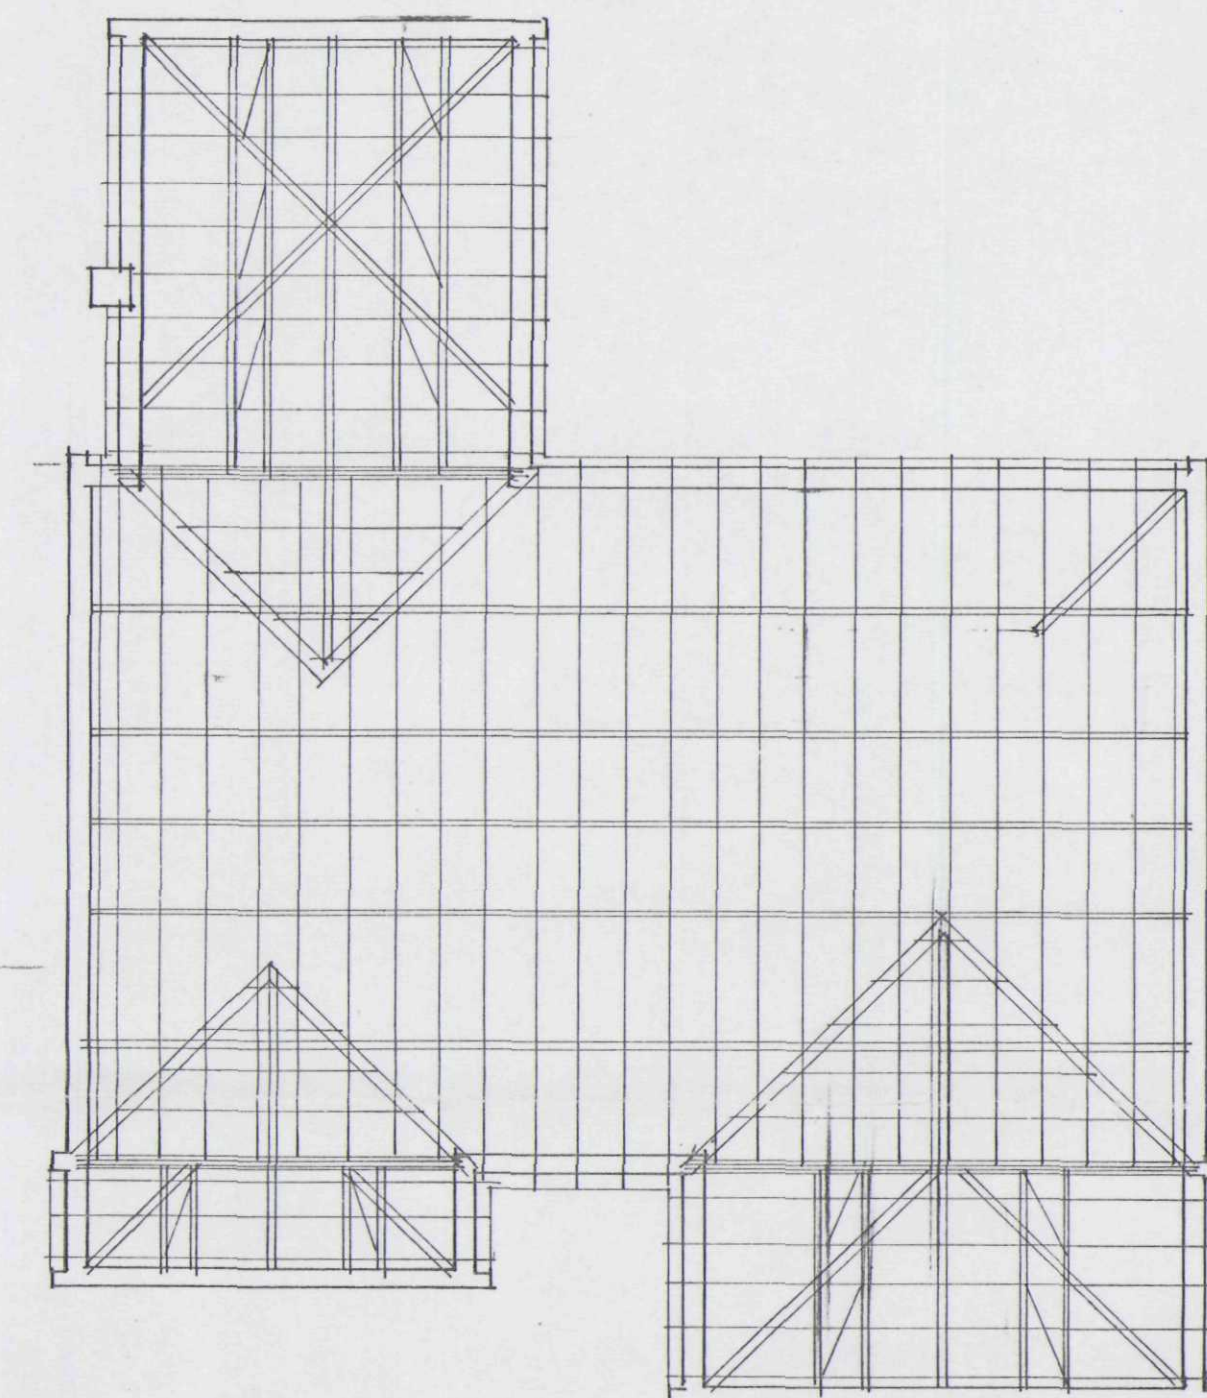

ROOF PLAN

Existing bungalow and outbuilding as shown dotted to be removed.

External Materials
Red facing bricks
Clay plain roof tiles
UPVC windows and doors
Stone sills to windows

Access
Re-use existing access

Drive
Washed gravel on 100mm well compacted hardcore with edging kerbs.

Landscaping/Screening
Existing hedge and boundary fences to remain where shown.
Existing small trees shown dotted to be removed.

Foul Drainage
Connect foul drains to sewer in Delph Road, all to Anglian Water requirements.

**DETERMINED
PLAN**

SHDC
Planning & Development
30 SEP 2004
Ref: 1304/04

A - DETAILS ADDED 21.9.04

Status
DESIGN
CONSULTANTS IN ARCHITECTURE & PLANNING

PROPOSED REPLACEMENT
DWELLING AT DELPH ROAD,
LONG SUTTON FOR

MR. P. D. HOLT.

1:200 SD04-073/1

AUG-04 B.GILHAM.

2 Edinborough Walk, Holbeach,
Spalding, Lincs. PE12 7AP.
Tel: 01406 424343 Fax: 01406 490702