


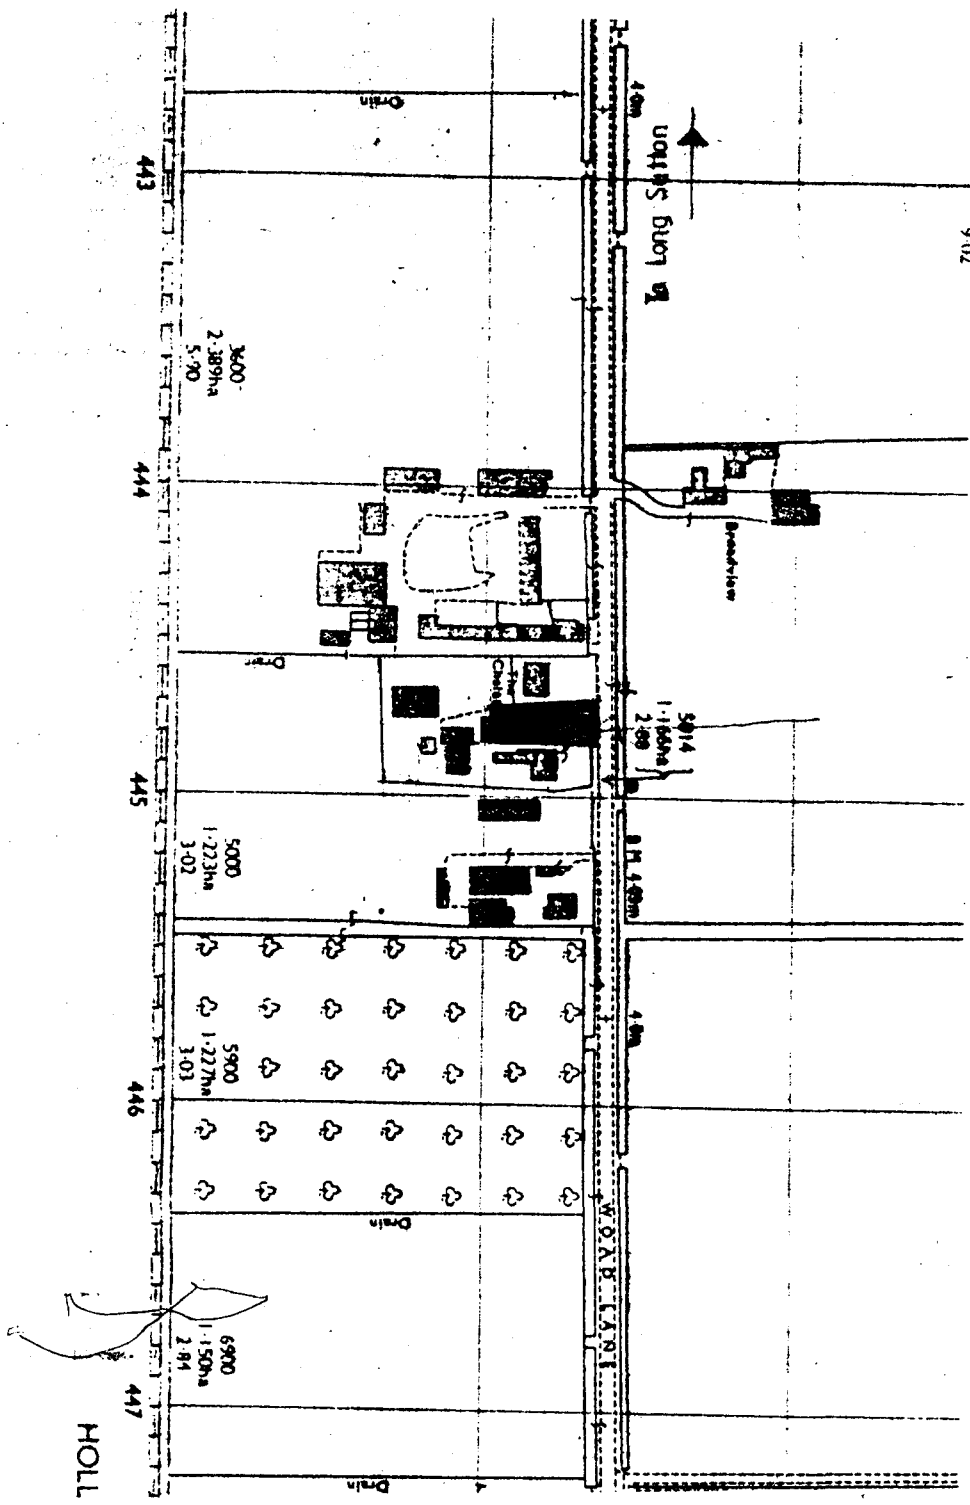

DEVELOPMENT
 0 DEC 2002
 1357/m
 RE

LOCATION PLAN 1:2500


MADELEY MODERN
ROOF Tiles - Slate 6.02M

DISCREET 'MODERN'
Facing bricks
White UPVC windows




north


White UPVC fascia
and soffit
White UPVC rain water
goods

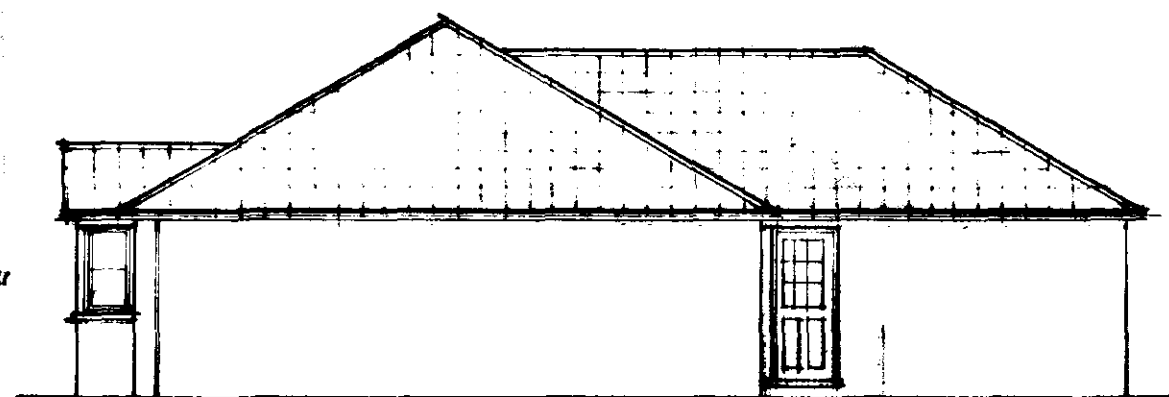


west

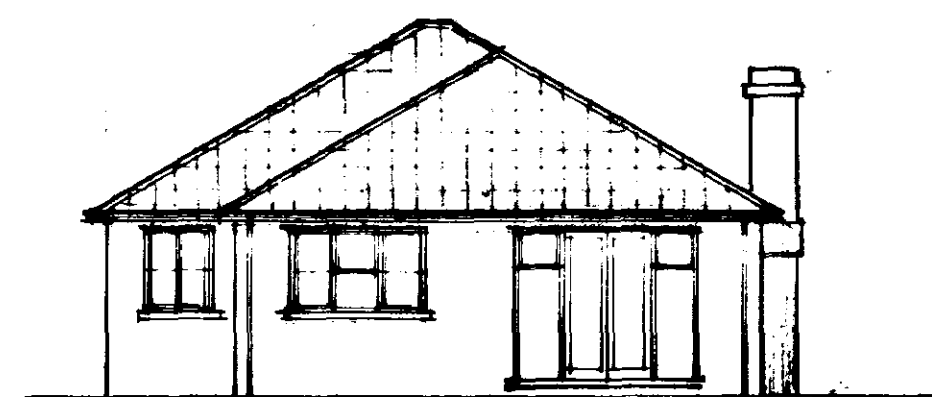


south

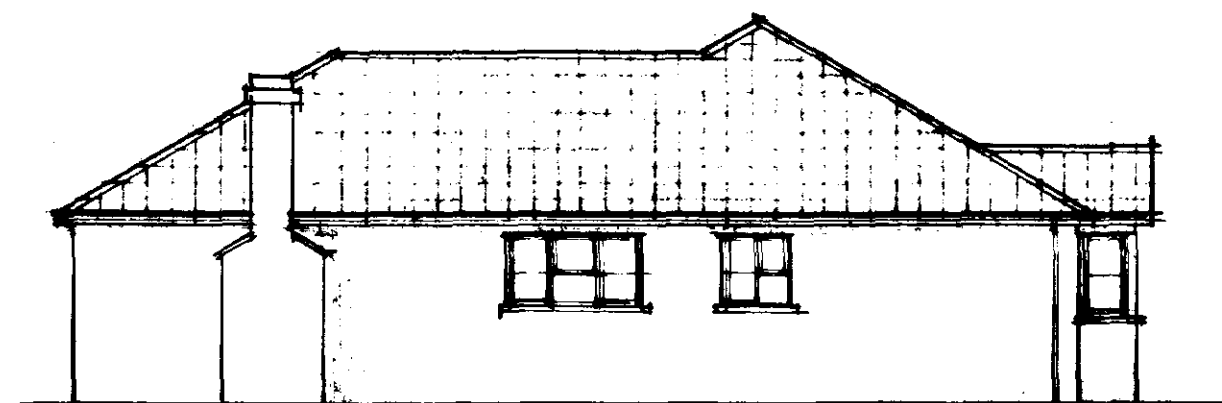

east

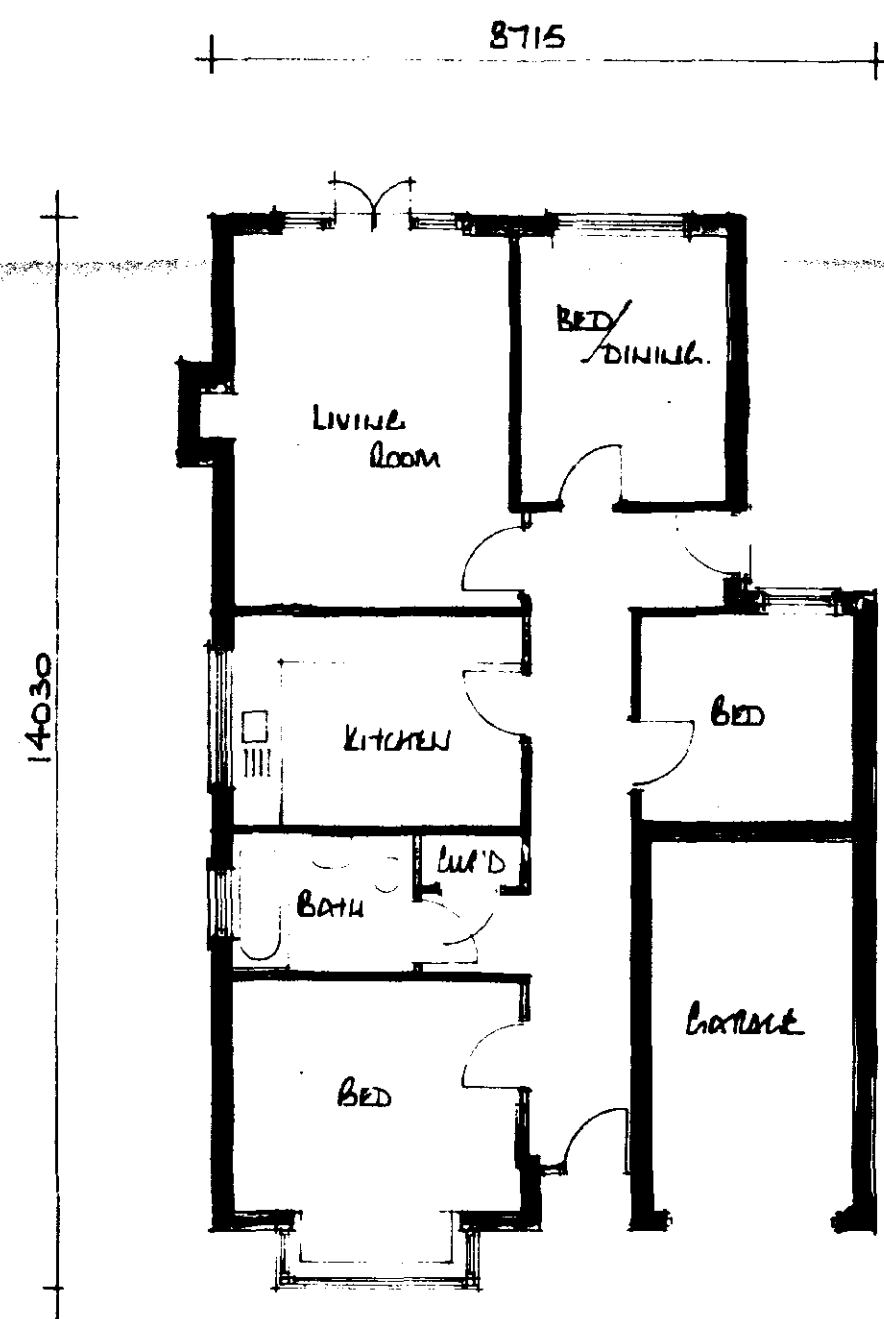

ground floor

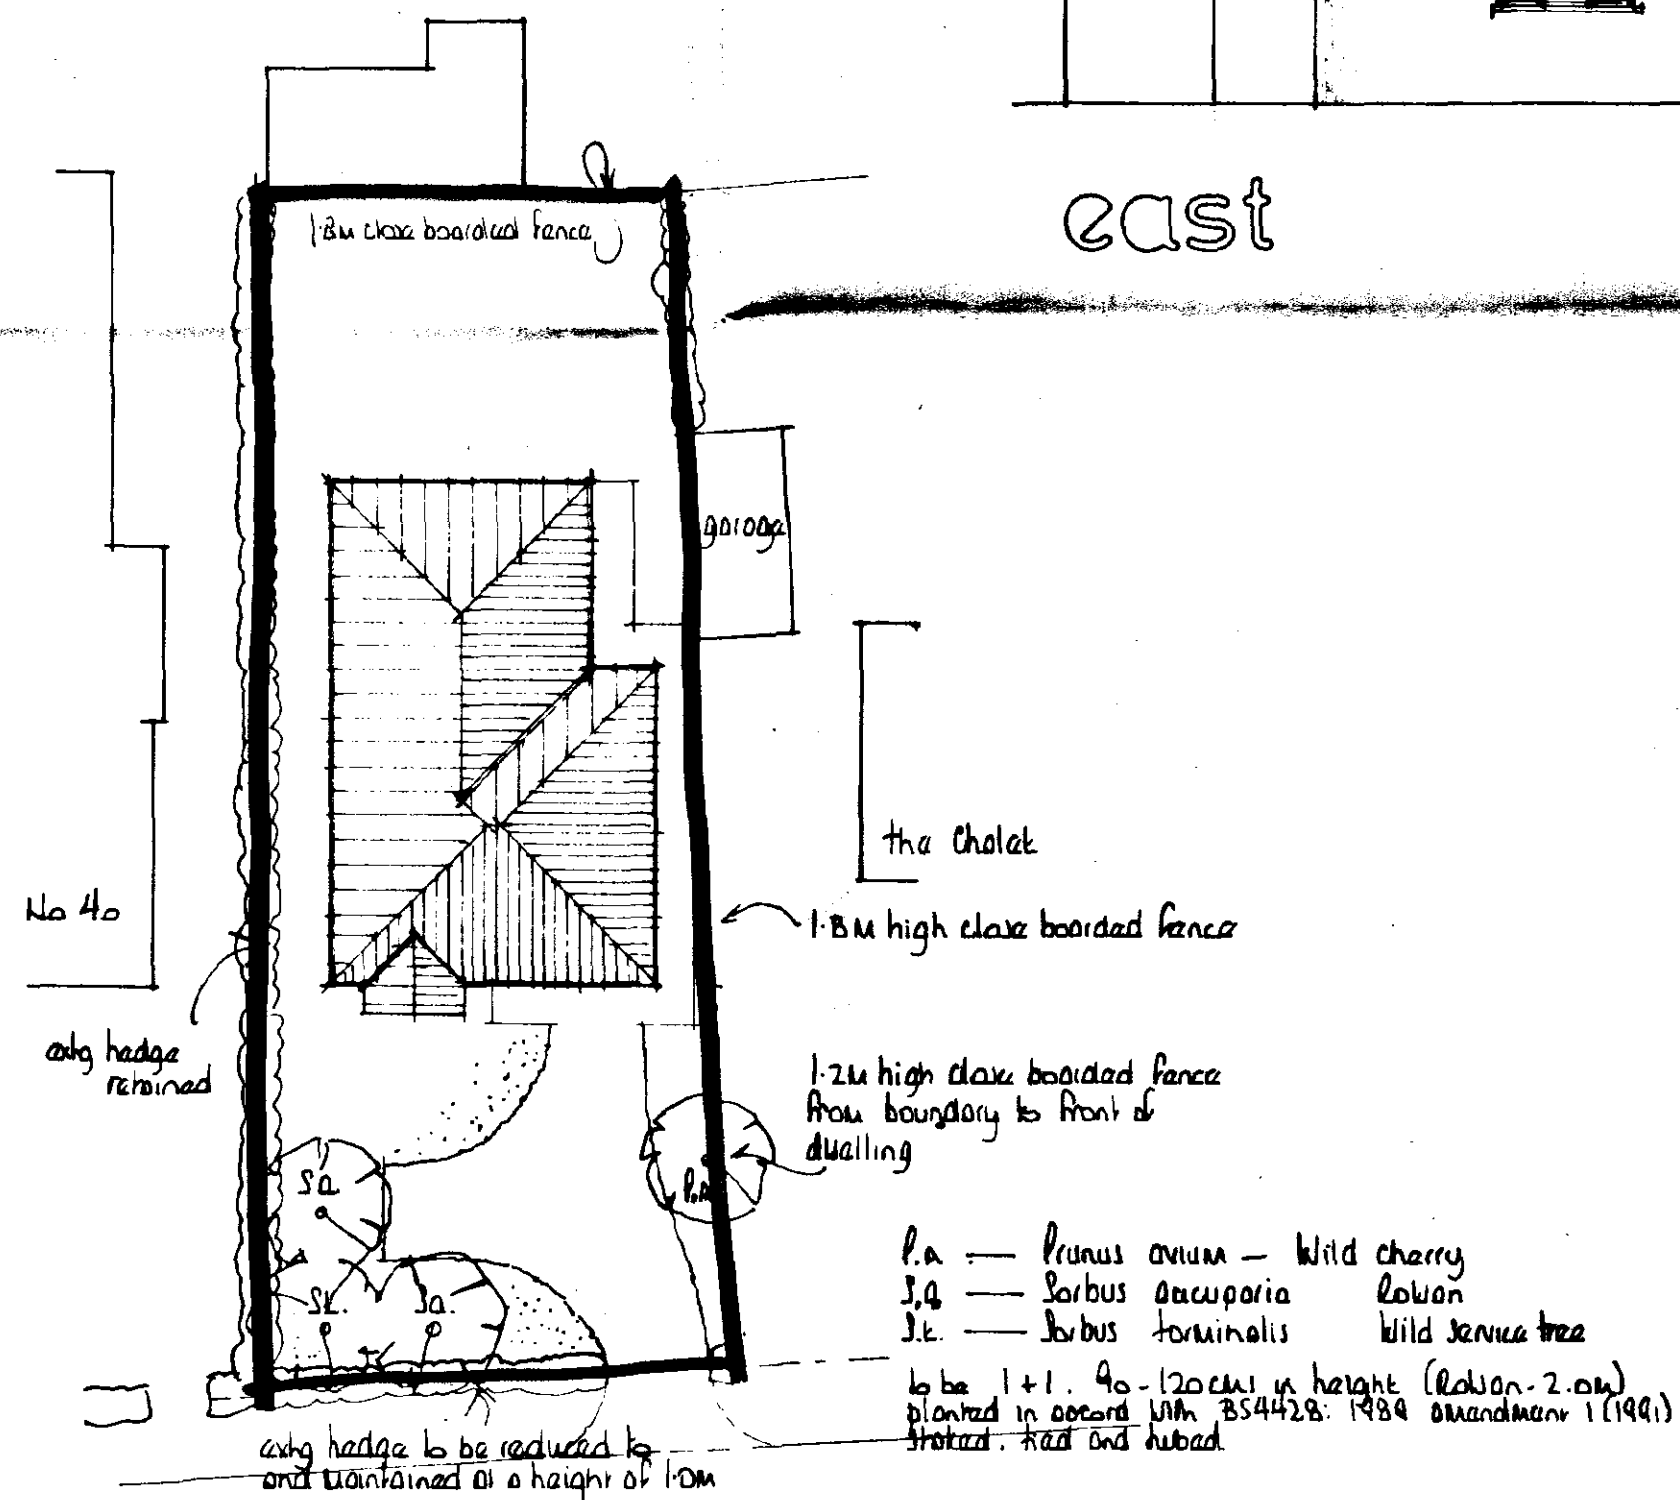

block plan

**DETERMINED
PLAN**

SKDC
Planning & Development
02 DEC 2002
Ref 1307/02

A	Date	Revisions
© copyright		
East Midlands Design Associates "Willow Lodge", Horseshoe Road, Spalding, Lincs PE11 3JA Tel: Spalding (0775) 767968		
Client Mrs M + Chris		
Job Title Proposed BLUEBIRD extension 40 word lane lower part of Spalding Lincs		
Drawing Title Plans & elevations as proposed		
Scale	1:100, 1:200	
Date	Nov. 02	Drawn by BL
Dwg No	02/42/01	
Rev		