



FENLAND DESIGN - Architectural Services

Proprietor: Barry F Judd

tel: 01553 828852

fax: 01553 829446

St Helens, Sutton Road, Walpole Cross Keys
King's Lynn. Norfolk PE34 4HE

**Proposed House and Double Garage
at
Adj. No. 41, Little London,
Long Sutton
SPALDING Lincs
for
Mr P Ketteringham**

**This drawing is for the purpose of
Planning Permission ONLY**

drawing noLS/10/01PP


04/11/00

SOUTH HOLLAND DC
HOUSING & PLANNING

09 NOV 2000


Ref:

1327/w

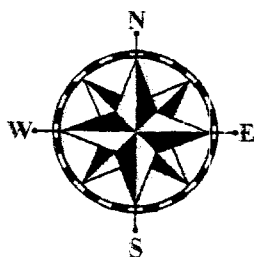


NOTE: Reproduced from the Ordnance Survey Map
by **Fenland Design – Architectural Services** with the
Sanction of the Controller of H.M. Stationery Office.
Crown Copyright Reserved.

Licence No. AR 375624

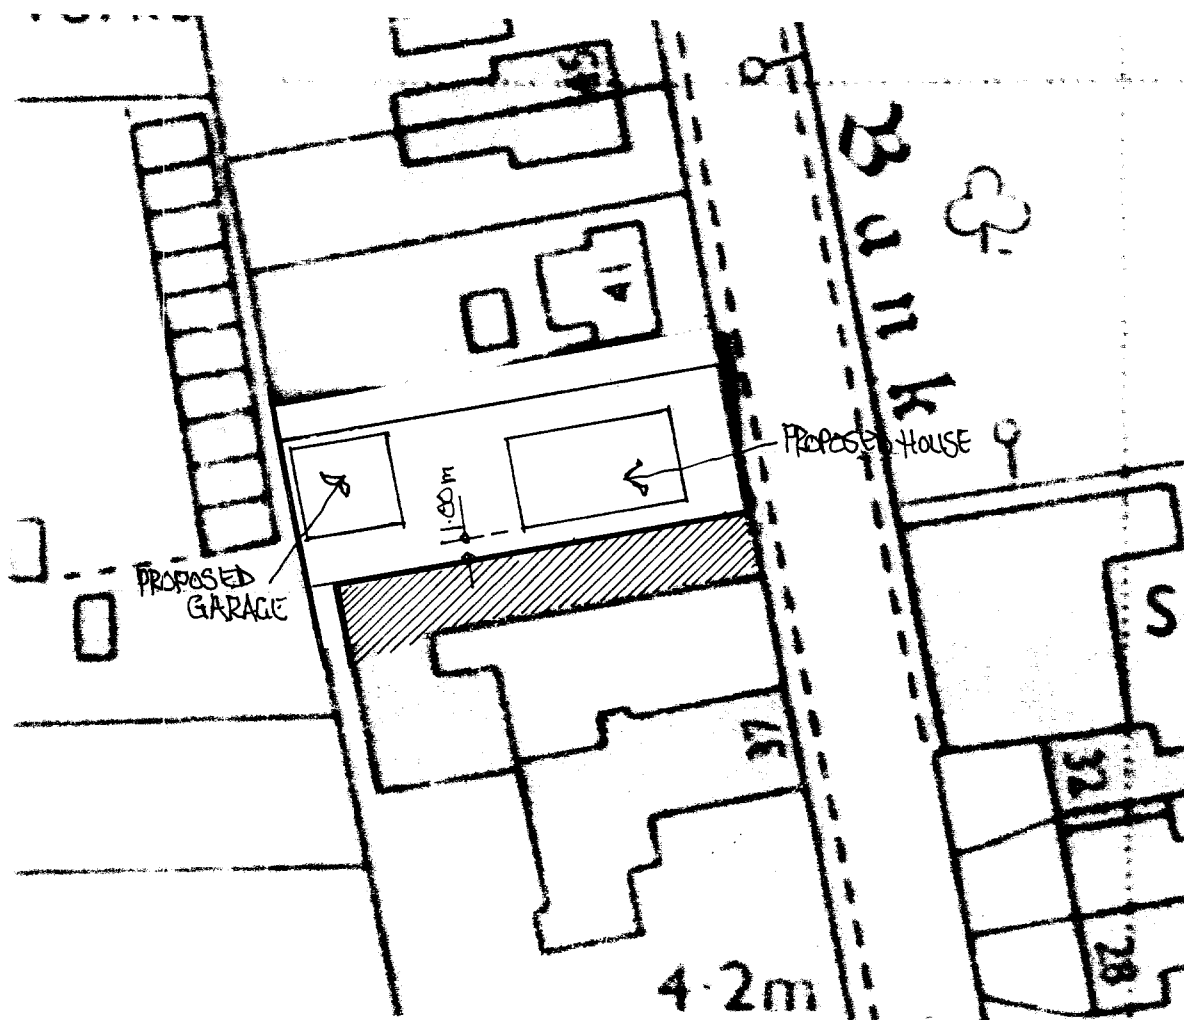


block plan

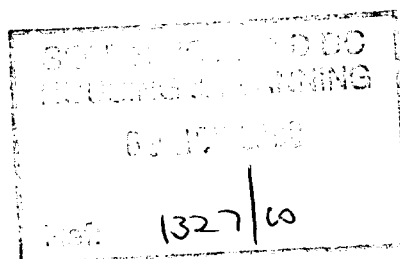


scale - 1:500



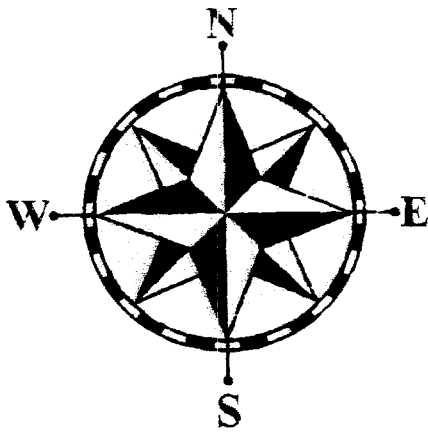

NOTE: Reproduced from the Ordnance Survey Map
by Fenland Design – Architectural Services with the
Sanction of the Controller of H.M. Stationery Office.
Crown Copyright Reserved.

Licence No. AR 375624

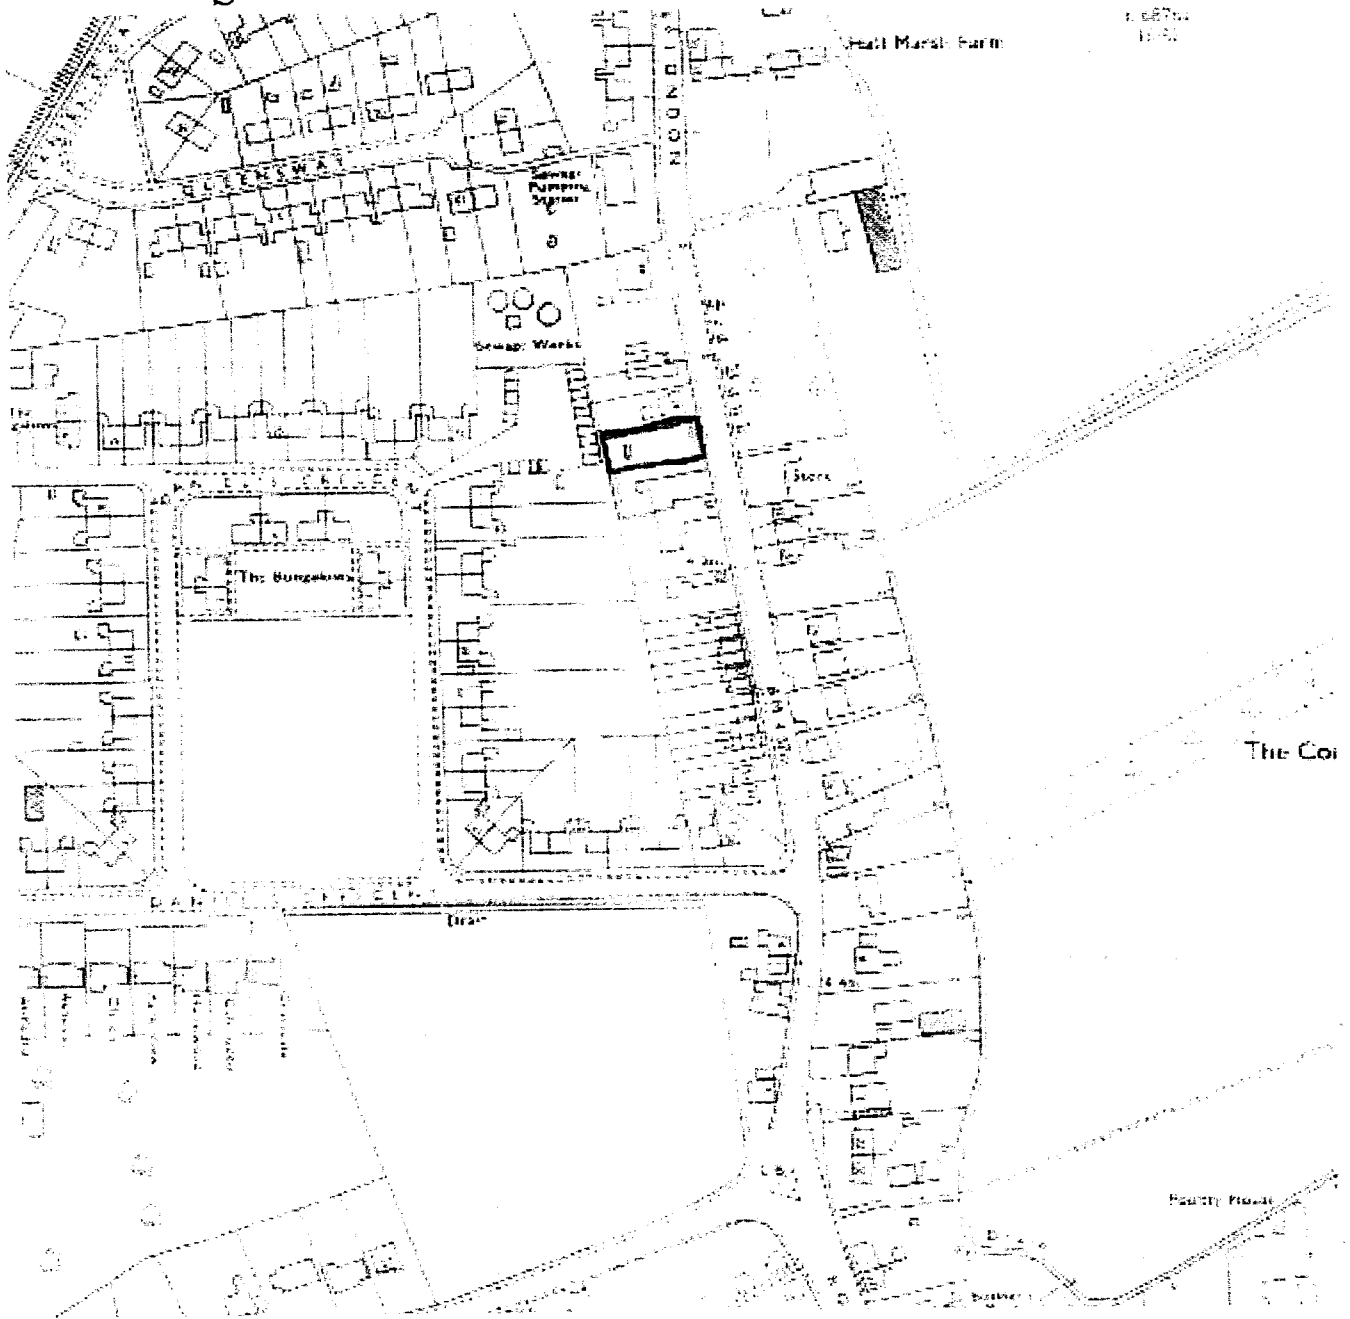


location plan

scale - 1:2500

SOUTH HOLLAND DC
HOUSING & PLANNING

09 NOV 2000


Ref: 1327/6

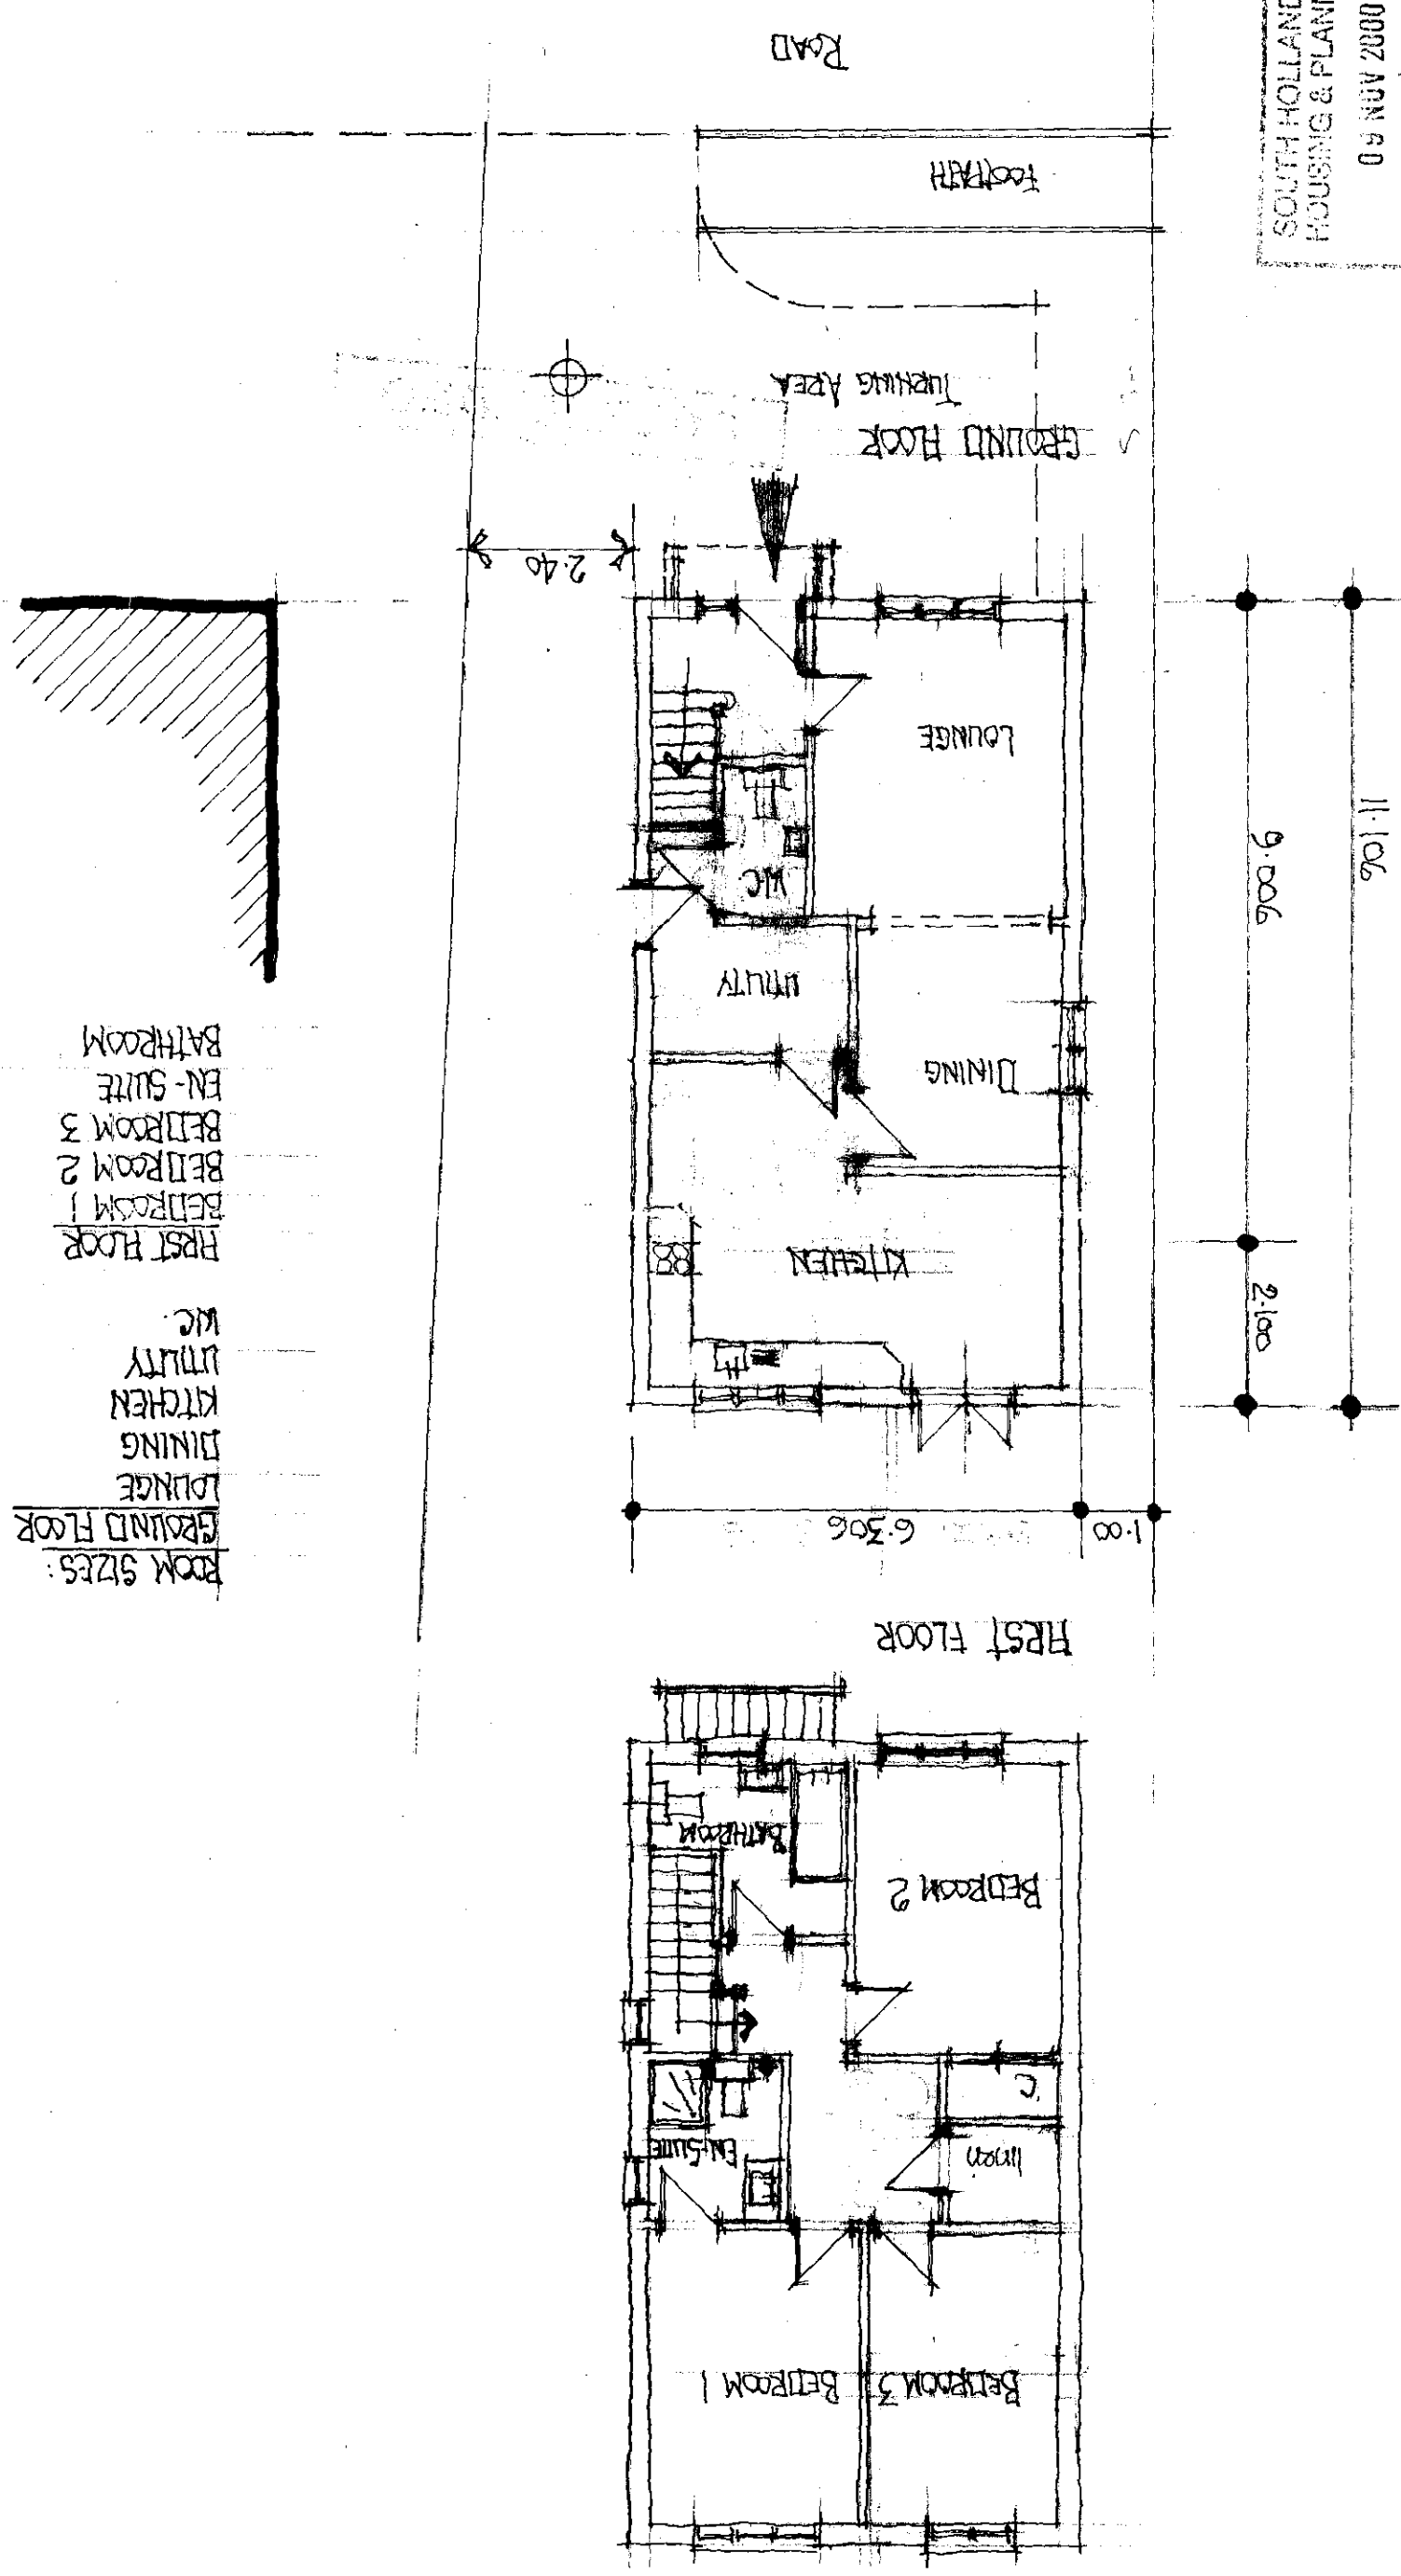


ROOM SIZES:

GROUND FLOOR	FIRST FLOOR
LOUNGE	BEDROOM 1
3.60 x 4.20	3.00 x 4.20
DINING	BEDROOM 2
3.00 x 3.40	2.90 x 4.20
KITCHEN	BEDROOM 3
5.80 max x 4.60	2.70 x 4.20
UTILITY	EN-SUITE
2.80 x 1.80 min.	1.80 x 2.30
W.C.	BATHROOM
1.15 x 2.10	2.80 max x 2.40

ROOF FINISH - Terracotta Red interlocking Concrete Tiles
 WALL FINISH - Red facing bricks - to match house
 White upvc window & door

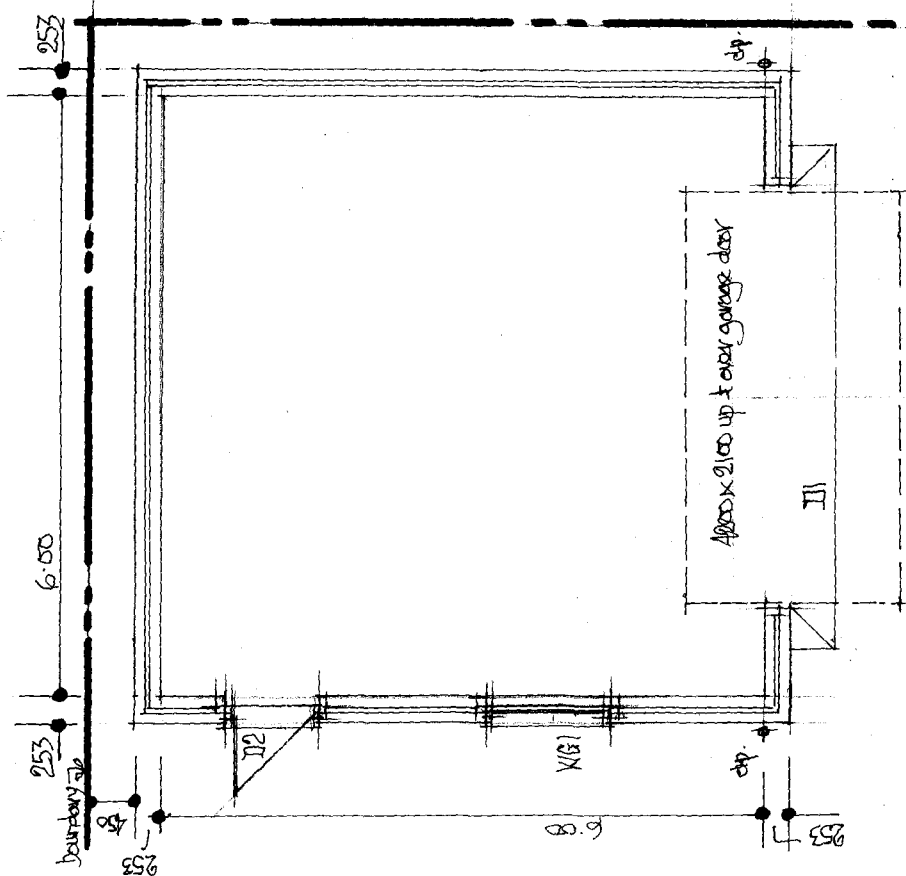

PLAN SCALE - 1:50

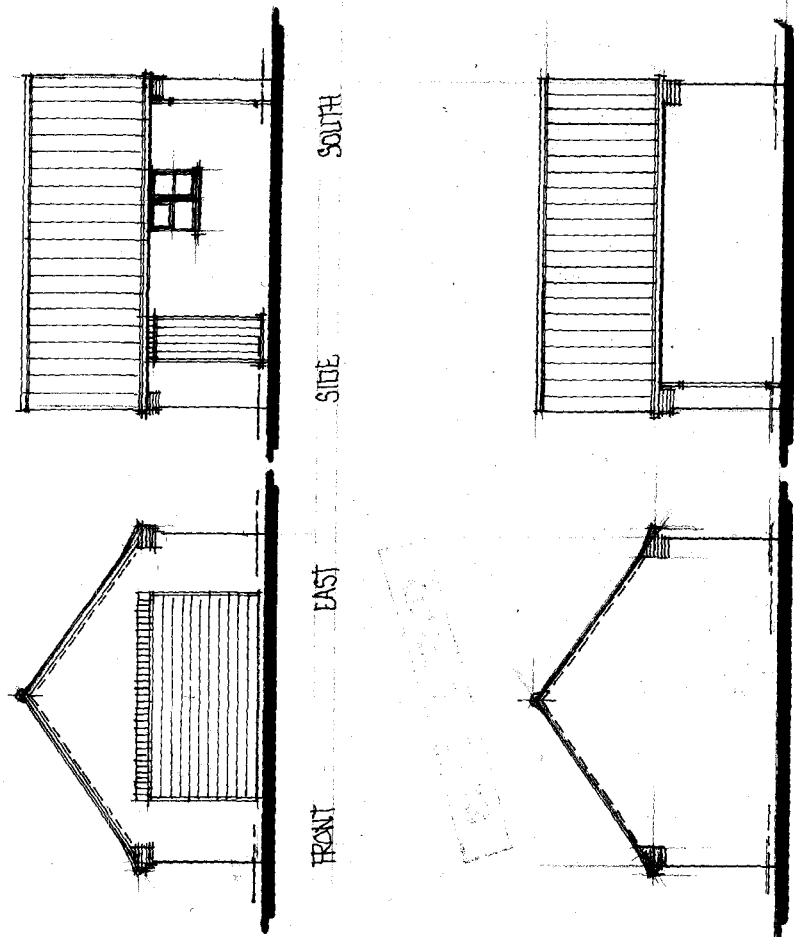


PROPOSED ELEVATIONS SCALE - 1:100

SOUTH HOLLAND CO
 HOUSEHOLD PLANNING


PROPOSED DOUBLE GARAGE AT 411 NO 41 LITTLE LONDON LONG SUTTON for MR. P. KETTERINGHAM

Ref 1327/100

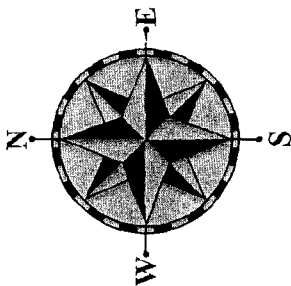



NOTE: Reproduced from the Ordnance Survey Map by Fenland Design - Architectural Services with the Sanction of the Controller of H.M. Stationery Office. Crown Copyright Reserved.

Licence No. AR 375624

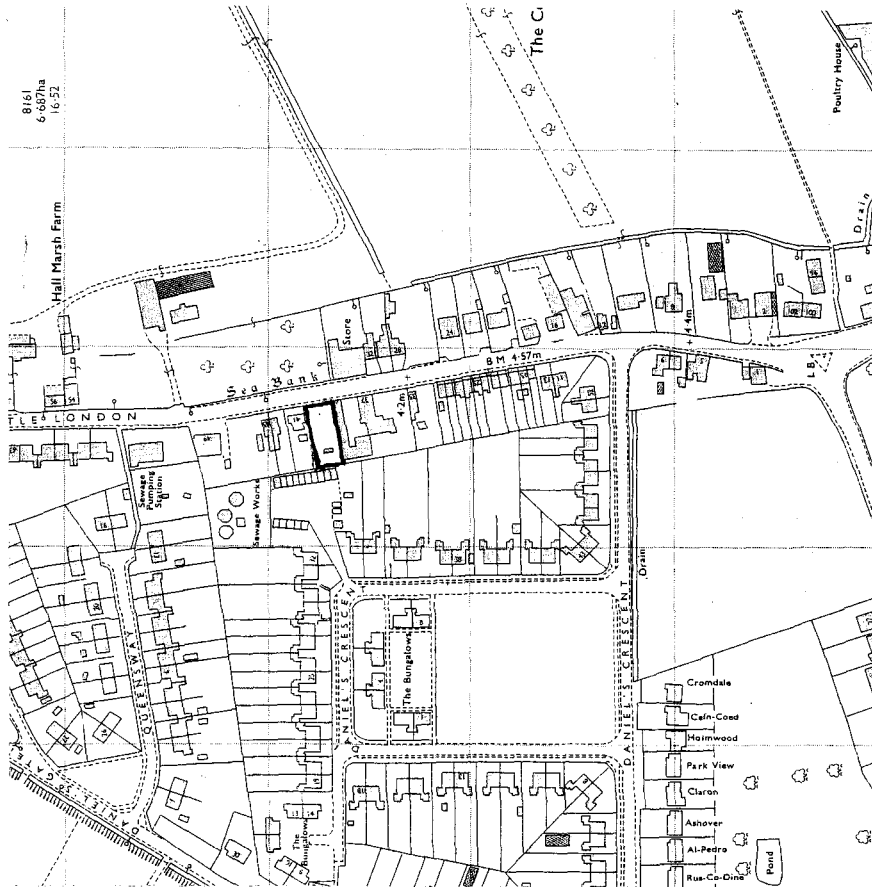

location plan

scale - 1:2500

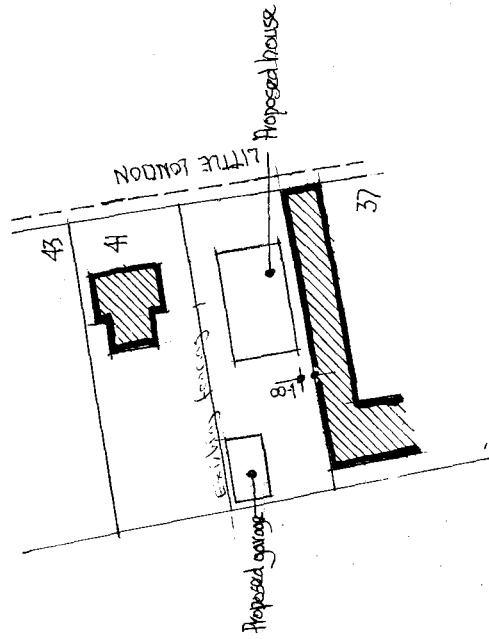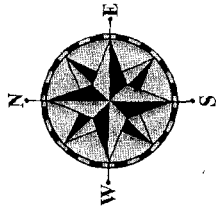


See 1:50 plan for landscaping

block plan

scale - 1:500


ROOF FINISH - Terracotta. Red Interlocking Concrete Tiles

WALL FINISH - Red facing bricks
White upvc windows & doors.

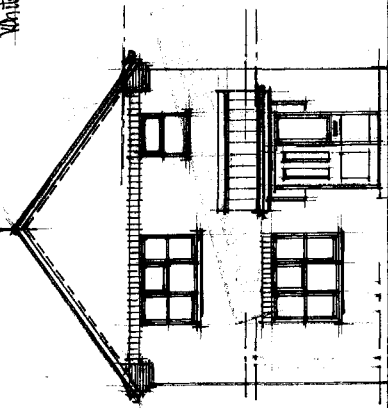


FRONT

EAST

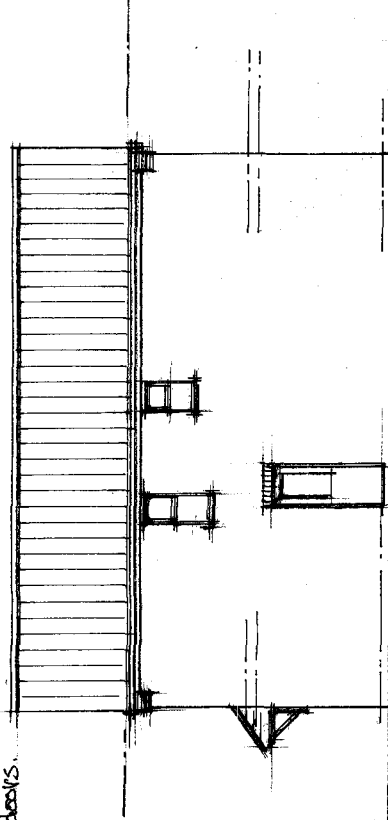


SIDE

NORTH

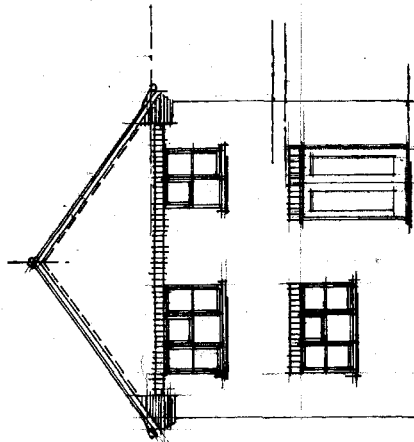

REAR

WEST

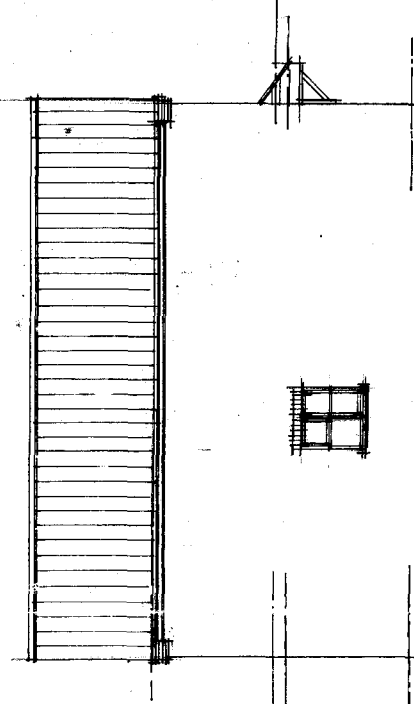

SIDE

SOUTH

PROPOSED ELEVATIONS

SCALE - 1:100



FENLAND DESIGN - Architectural Services

Proprietor: Barry F Judd

tel: 01553 828852




fax: 01553 829446

St Helens, Sutton Road, Walpole Cross Keys
King's Lynn. Norfolk PE34 4HE


**Proposed House and Single Garage
at
Adj. No. 41, Little London,
Long Sutton
SPALDING Lincs
for
Mr P Ketteringham**

**This drawing is for the purpose of
Planning Permission ONLY**



drawing noLS/10/01PP

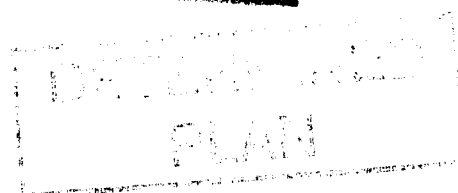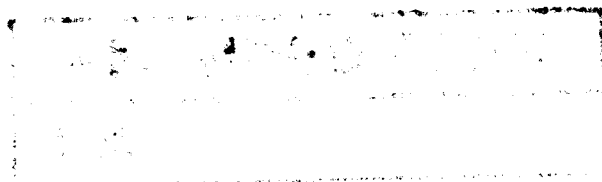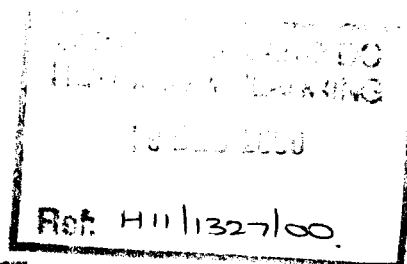

ROOF FINISH - Terracotta Red interlocking Concrete Panthles
 WALL FINISH - Red facing bricks - to match house
 White upvc window & door.

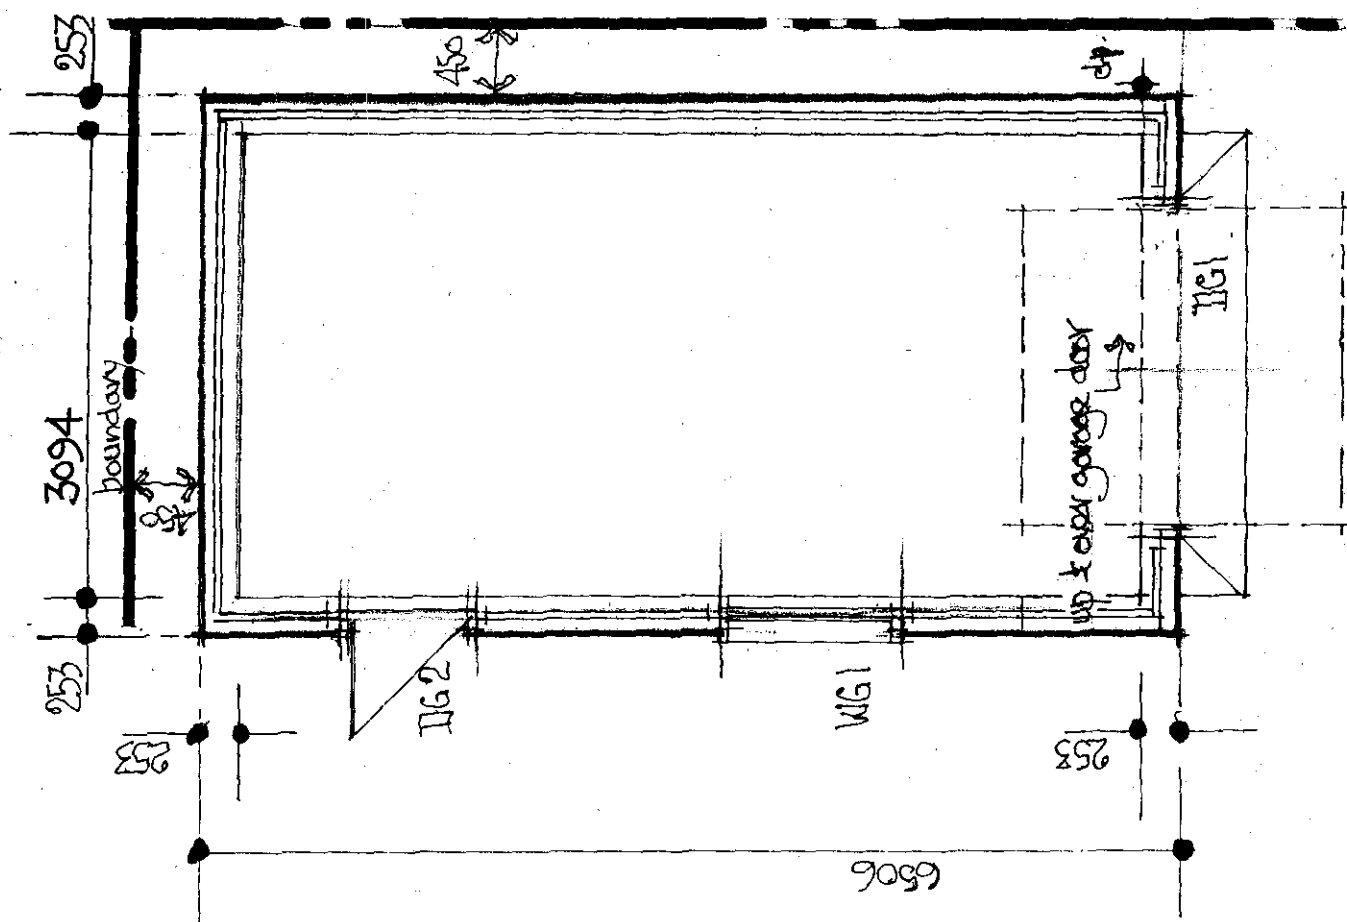

PLAN SCALE - 1:50

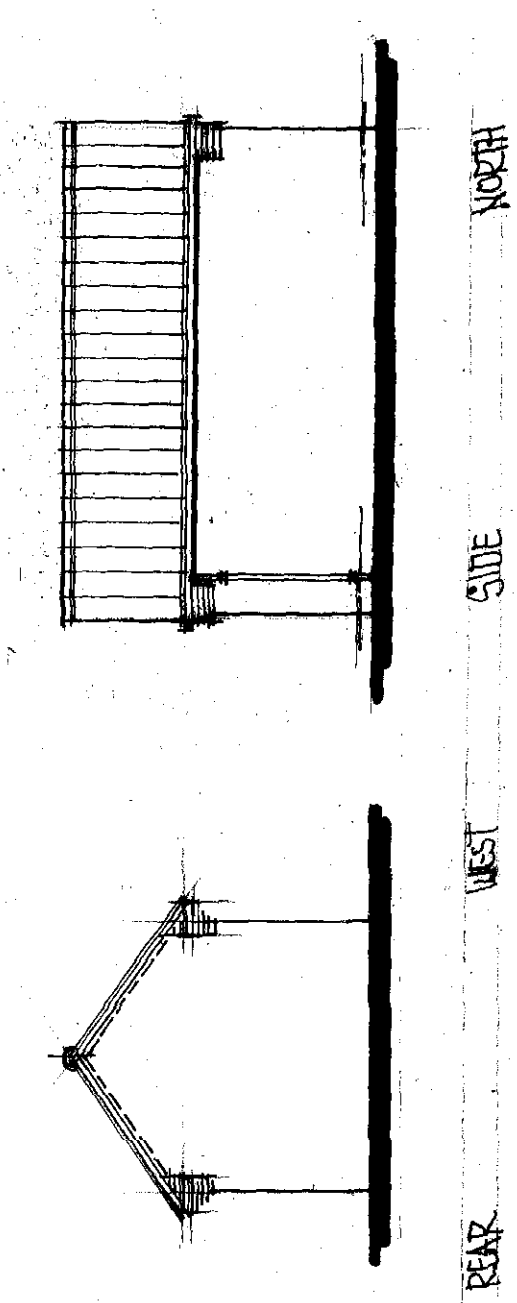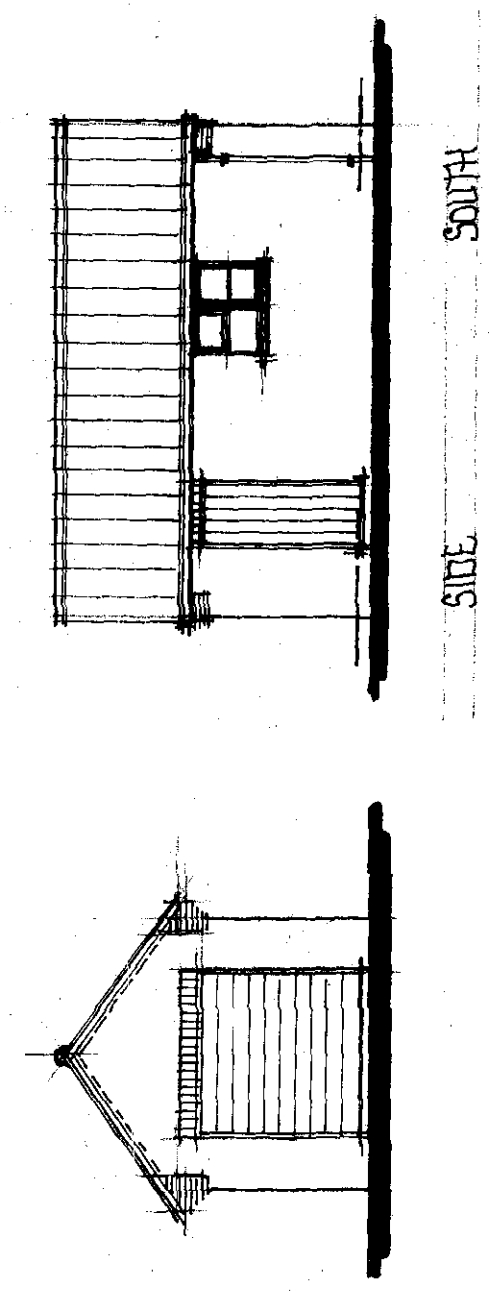


PROPOSED ELEVATIONS SCALE - 1:100

PROPOSED SINGLE GARAGE AT ALL NO 4 LITTLE LONDON LONG SUTTON for MR. P. KETTERINGHAM.

ROOF FINISH - Terracotta Red Interlocking Concrete Tiles
 WALL FINISH - Red facing bricks - Pennine Red - Marshall Brick Co.
 White upvc windows & doors.

Segmented brick arches over windows & doors on front elevation only.

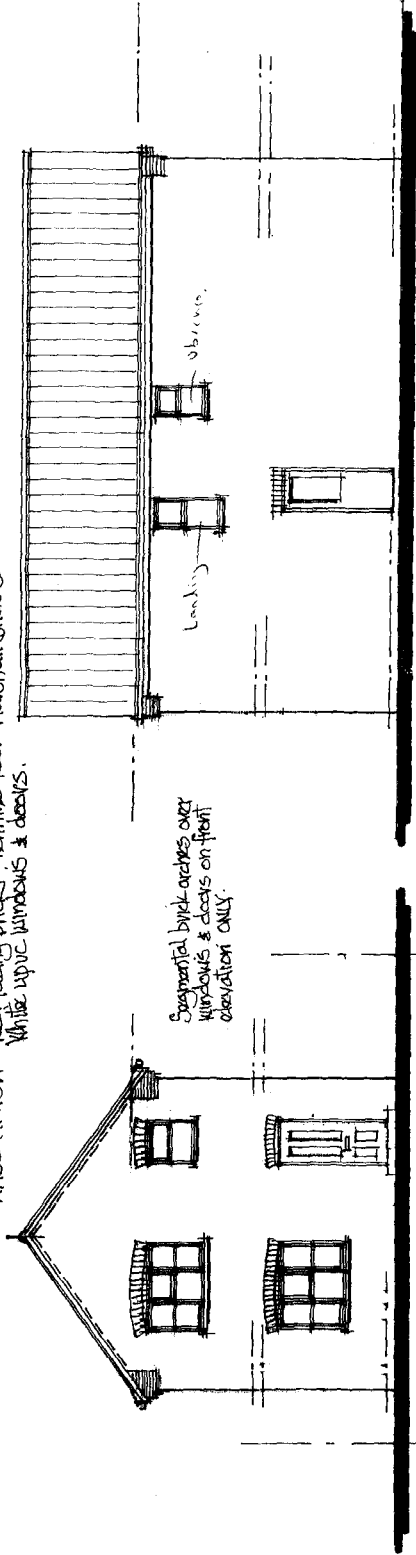


FRONT

EAST

SIDE

NORTH

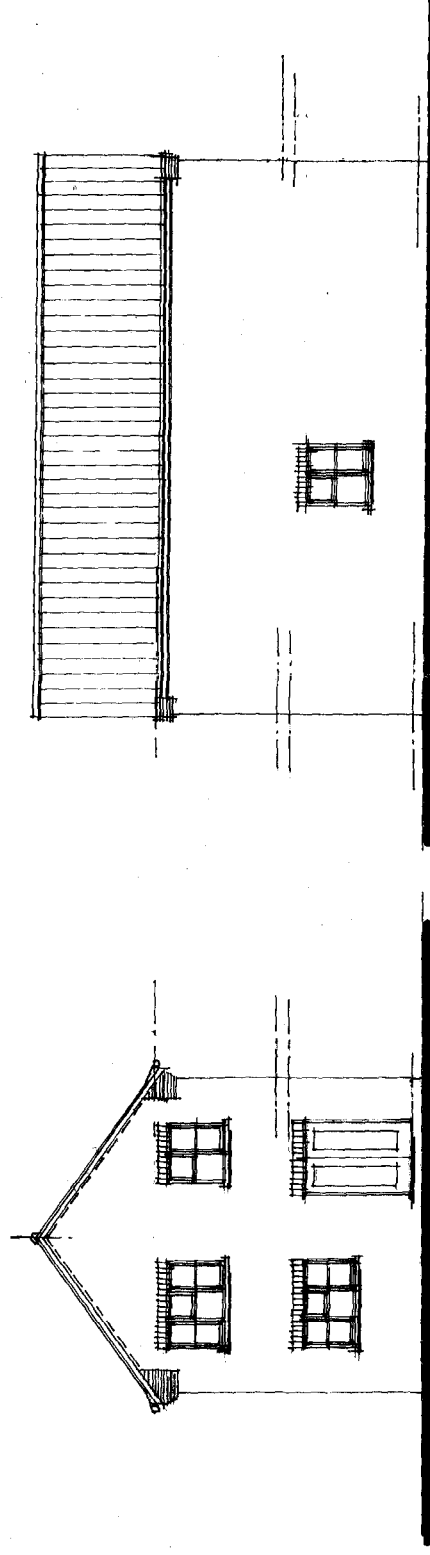

REAR

WEST

SIDE


SOUTH

PROPOSED ELEVATIONS

SCALE - 1:100

UNAPPROVED
 PLAN

first floor

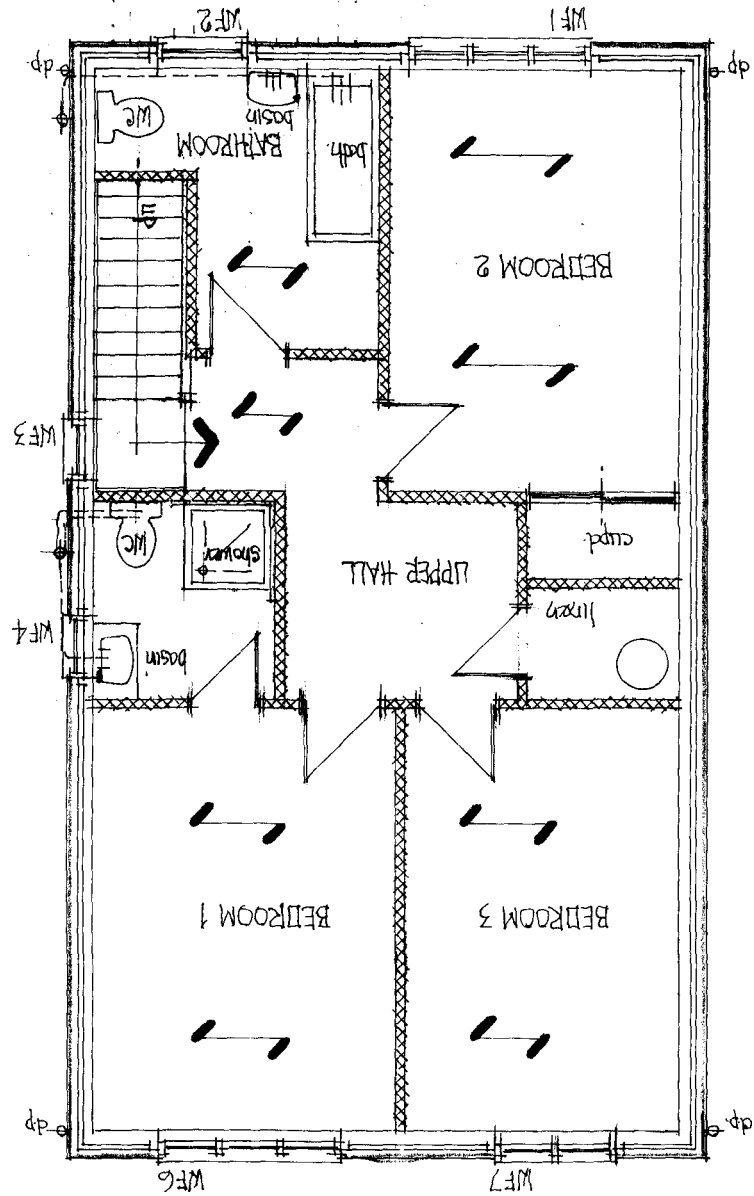

forwarded 18/12/00 - front door - as required by planning.
deleted porch.

Flowchart showing the path.

