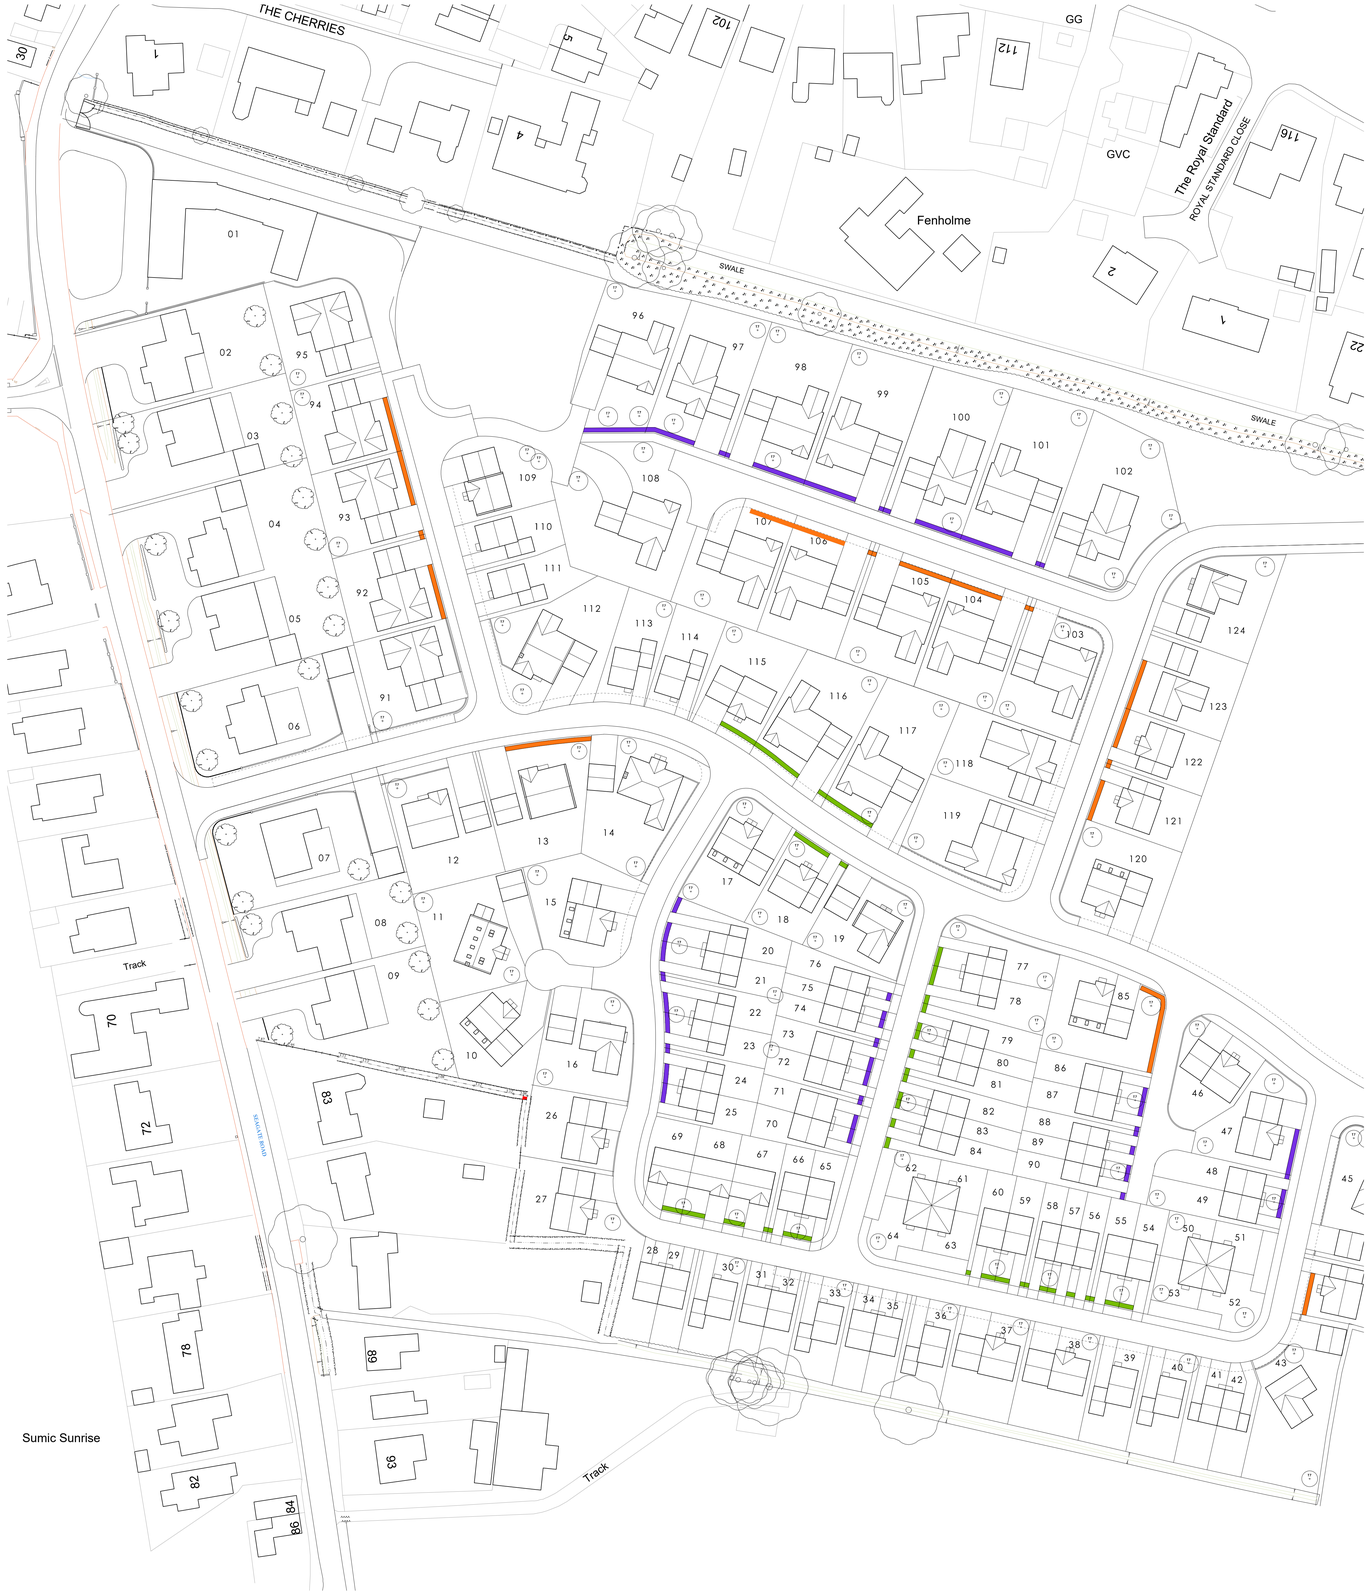


EXISTING TREES

Although there are no existing trees within the construction zone there are a number on the north and western boundaries and these should be protected to ensure no damage is caused; there are only 2no. trees to be removed at the entrance to the site.

REMOVAL

Any trees to be removed shall be removed in a safe and appropriate manner , adhering to current British Standards.
The contractor shall:

1) Locate the selected trees to be removed and verify by marking each tree
2) No tree shall be removed in a manner that compromises safety. When work is being undertaken, all safety precautions shall be in place to protect the operatives and the general public.
3) The Contractor shall plan and prepare for the use and positioning of equipment so as to accomplish the safe, effective and efficient removal of trees. Wherever any tree, or large tree sections of a tree, being removed may endanger people or property, the Contractor shall ensure that an adequate area is cordoned off with tape or rope and clearly marked to prohibit the public or other unauthorised persons from entering.
4) The trees will be removed via the most safe and appropriate methods:
   - Clear and unrestricted fall - Clear felling shall consist of removal of the complete tree to ground level. The Contractor shall ensure that the area is clear of all felled trees. He shall be fully responsible for any claims which arise as a result of the wrong tree being felled or as a result of clear felling works.
   - Sectional felling - Sectional felling - Where needed, the Contractor shall fell the tree indicated in sections, ensuring the limbs and trunk are removed in a controlled fashion, either by the use of ropes involving sections which are no larger than can be controlled without causing damage, or by free fall in situations which are acceptable.
5) The trees will be removed via the most safe and appropriate methods:
   - Stump removal via root grubbing- Grubbing shall consist of the complete removal of tree stumps and roots by hand, machine excavation or other means. All stump's shall be removed from site or disposed of as directed by the Supervising Officer.
   - Stump removal via root grinding - After felling, the stump shall be cut down flush with ground level. The Contractor shall grind the whole stump and root plate out to a depth of no less than 300mm below ground level. All stump's shall be removed from site or disposed of as directed by the Supervising Officer.
6) The contractor shall backfill the resultant hole to the level of the surrounding ground surface, with imported top soil which complies with the appropriate British Standards. The contractor shall remove all debris from the in-a appropriate and safe manner, and all debris shall be clean up and removed.

PROTECTION

Trees greatly complement the built environment, but can be easily injured during the development process. BS 5837: 2012 Trees in Relation to Design, Demolition and Construction offers detailed guidance on the protection of trees during development and construction and includes minimum dimensions of zones of protection, and the avoidance of damage through storage of harmful substances or the lighting of fires near trees.

Trees are vulnerable in many ways during construction, and including:
- Impact damage (from vehicles, tools or equipment)
- Excavation within the root system (e.g. for foundations or for services.
- Compaction of root systems by the passage of vehicles or equipment or storage of materials.
- Poisoning effects from spillage of fuels, lubricants or other chemicals.
- Fire damage

ESTABLISHMENT AND MAINTENANCE OF PROTECTION ZONES

TIMING

- Erect barriers to establish zones before materials or machinery are brought on site or building work begins, including erection of site huts.
- Do not alter the position of barriers without prior agreement or consultation with an arborist.
- Barriers should remain in place until construction works are completed in full.

LIMITS

- Erect stout barriers at the limits of the zone of protection.

TREE PROTECTION BARRIER SPECIFICATION

- Barriers shall be fit for the purpose of excluding construction activity.
- In most cases, barriers shall comprise weldmesh panels affixed using wire or scaffold clamps to a well braced framework of vertical and horizontal scaffold poles.
- On some sites it may be appropriate to use temporary site office buildings as barriers, or parts of barriers, around trees.
- Notices should be erected on the barriers with words such as "Construction exclusion zone – keep out".

SCAFFOLDING WITHIN PROTECTED AREAS

- If it is essential for scaffolding to be erected in protected areas, barriers as per section 6.2.2 of BS 5837: 2012 should be erected to create a working corridor for the trees, with gaps between the barriers and the building should be protected by boarding such as scaffold boards for pedestrian use, or more substantial boarding for heavier traffic.
- Ground beneath the boards will be left undisturbed and protected by geotextile fabric, if necessary, sharp sand will be laid on the fabric to level the ground.
- Boarding will be left in place until building works are completed.

STORAGE OF OILS, FUELS, MATERIALS & MACHINERY

- Do not store oils, fuels or concrete mixing and other liquids, including mixing of cement will be permitted within 10 metres of the stem of any tree or within the protected zone (whichever is the furthest), also taking account of any slope to avoid the harmful effects of runoff.

FIRES

- No fires to be lit in a position where flames could extend to within 5m of foliage or trunk taking into account wind direction and strength.

SERVICES

- If services must be routed within the protection zone, consider the use of thrust boring rather than open trenching to minimise harm.
- If adopting either of the above, works will be a minimum of 1 metre from the tree and at a minimum depth of 750 mm.
- Ask the Arboricultural Officer to protect them and ease essential repairs.
- The National Joint Utilities Group in publication NJUG 10 gives detailed guidance on the installation of services near to trees. Methods are to be agreed in advance of commencing any works.

TREE STUMP REMOVAL

- To prevent damage to remaining root systems stumps of trees to be removed shall not be winched or dug out but chipped to an appropriate level by stump grinder.

MACHINERY AND EQUIPMENT

- Care shall be taken at all times to avoid any equipment striking the tree trunk, branches or roots. Particular care is needed with delivery vehicles, overhead cranes and excavators.
- Protected trees should not be used as anchorages for winches or other equipment, recommendations in BS 3998.

BRIEFING

- All staff and contractors shall be briefed prior to commencing works on the importance of observing the above requirements, and the vulnerability of trees to damage during construction.

REFER TO:

BS 4428 : 1989	Code of practice for general landscape operations
BS 3998: 2010	Tree Work Recommendations
BS 5837: 2012	Trees in Relation to Design, Demolition and Construction

NEW TREES

No.	Species	Type	Roof	Girth cm
T1	*Acer Campestre 'Elegant'*	Standard	BR	8-10
T2	*Acer platanoides 'Princeton Gold'*	Standard	BR	8-10
T3	*Amelanchier arborea 'Robin Hill'*	Standard	BR	8-10
T4	*Betula albosinensi 'Fascination'*	Standard	BR	8-10
T5	*Betula pendula 'Jacqueemonli'*	Standard	BR	8-10
T6	*Liquidamber styraciflua*	Standard	BR	8-10
T7	*Malus 'Red Sentinal'*	Standard	BR	8-10
T8	*Photinia fraseri 'Red Robin'*	Standard	BR	8-10
T9	*Prunus avium 'Plena'*	Standard	BR	8-10
T10	*Pyrus calleryana 'Red spire'*	Standard	BR	8-10
T11	*Quercus robur*	Standard	BR	8-10
T12	*Tilia cordata 'Greenspire'*	Standard	BR	8-10

All new trees to be standard size 8-10cm girth, or 20 litre containers unless specified.

NEW HEDGE

Species	Roof	Size cm	Density
HEDGE 1			
Ligustrum ovalfolium 'Aureum'	BR	40-60	300mm Centres
HEDGE 2			
Lonicera nitida 'Baggesens Gold'	SL	40-60	3 plants/m2
HEDGE 3			
Fagus sylvatica	BR	40-60	300mm Centres

PLANTING SPECIFICATION

All planting stock shall comply with the requirements of the British Standards 3936, and shall be healthy, strong with a good shape and strong root system in accordance with the National plant specification. The native plants are to be of local provenance and be well labelled. Trees and shrubs are to be lifted only between mid October and mid March and to be handled and transported in accordance with current industry practices, with roots kept moist and wrapped to protect them from adverse weather conditions.

Additional topsoil to be supplied where required and to comply with BS 3882: 1994 general grade topsoil. To be 150mm deep for grass areas, 300mm deep for hedges and shrubs, and 750 deep x 1500 square for tree planting.

All planting operations shall be carried out in accordance with BS 4428. Planting pits are to be dug at a size in excess of the roots to allow the roots to be spread out in the pit. All plants are to be planted at their natural depth as they existed in the nursery. Peat free planting compost or well rotted manure is to be incorporated in the backfill of all tree pits.

TREE PLANTING

Bare rooted stock only to be planted November - to - March. If planting is to be carried out at other times then container grown stock should be used. If planted in late spring or early summer, plants should be watered during dry spells for the first growing season. Avoid planting in frosty, cold or windy, hot, sunny or drying conditions. Choose cloudy, still, mild weather where possible.

Trees on highway edge to be staked and guyroded as shown below.

All other trees are to be staked with low stakes, 1500mm long, 75mm into the ground and the tree tied with a spiral tie. The base of the tree is to be kept free of competing vegetation for a 1m radius as specified a mulched with a bark mulch, 1m diameter round the base of each standard tree is to be mulched 75mm deep with medium grade bark mulch , where possible. **All highways trees to incorporate rust director to prevent lateral damage to the highway.**

HEDGE PLANTING

Excavated trench to be 450mm wide and cultivated to 300mm deep. All pernicious weeds are to be removed from the site. Hedging plants are to be set out in a double staggered row, 300mm apart and to be planted through a weed control geo textile or mulched with 75mm of bark mulch. All hedging stock to be protected with rabbit guards.

BOUNDARIES


TYPE 1
Sub-divisional boundaries to be secure and enable interaction between neighbours as recommended by Secured By Design. This is achieved as follows:

- First section of fence from the building to be 1.8m high close boarded timber fence to act as privacy screen.
- Remainder to be 1.2m close boarded timber fence topped with 0.6m timber trels.

The trells will help to deter climbing and all of boundary can be made more secure by using it as a framework to carry deterrent planting (i.e. thorny species). This will also enhance the view for the occupier. This will prevent through criminal access.

TYPE 2
1.8m high robust close boarded timber fence. The fence will have no footholds and the rails and posts will be positioned to face the properties within the gardens (in accordance with Secured by Design).

TYPE 3
1m high brick wall (brick to match associated dwelling)

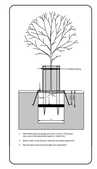

MANAGEMENT PLAN & MAINTENANCE SCHEDULE (SOFT LANDSCAPING)

Task	Time of Year	Frequency
TREES		
Inspection of mature trees	March-September	Annually
Selective felling of over mature/ declining species	October to February	As required
New planting to broaden/ supplement diversity of tree stock	October to March	Annually
Other works - removal of debris trapped in branches etc.	As necessary	Annually
Removal of self set seedlings	January	Annually
Selective thinning and pruning to be undertaken to ensure there is sufficient light through the tree canopy	As necessary	As required
HEDGES		
Trimming	April to October	5 times
Reshaping	Hard prune Oct-Feb	Annually
Chemical weed control along base	In winter & summer only when other methods have failed	Annually
Fertilising	Spring	Annually
New Planting	October-March	Annually
Litter/Debis	Throughout	Daily
Watering	As necessary, depending on weather	
AMENITY GRASS		
Eroded areas: repair, rotovate to 150mm, 100mm topsoil if required, seed with BSM mix 19	May-September	As required
Grass cut, leave arisings, trim edges and collect trimmings	April-October	Every 2 weeks
Fertiliser-Spring	April	Annually
Fertiliser-Autumn	October	Annually
Scarification	March	Annually
Spiking	Autumn	Twice Annually
Reforming of edges to paths and planting	Autumn	Annually

EXISTING TREES

T13 PROPOSED TREES

DRAWING ISSUES AND REVISIONS

Lindo Design Consultancy | 10 Vickers Lane | South Cockerington | LN11 8SJ |
T 07507 611155 | E | admin@lindodesignconsultancy.co.uk

PROJECT :	Residential Development, Seagate Road, Long Sutton, Lincolnshire
DATE :	July 2021
TITLE :	Landscaping 1
SCALE :	As Shown
ORIGINAL SIZE	A0 (Landscape)
DRAWING NUMBER	LDC-3699-PL-58

This drawing is the copyright of Lindo Design Consultancy and must not be reproduced without permission. The contractor is responsible for checking and checking all dimensions on site prior to commencement and reporting back to the architect/and a consultant any discrepancies. All materials specified on this drawing are to be used and installed in accordance with manufacturers written instructions and current codes of practice.

All Details and Specification on this drawing and in relation to this specific project should be adhered to. If any deviations occur the contractor / client should inform Lindo Design Consultancy immediately as we cannot be held responsible for errors resulting from undeclared detail and specification changes